
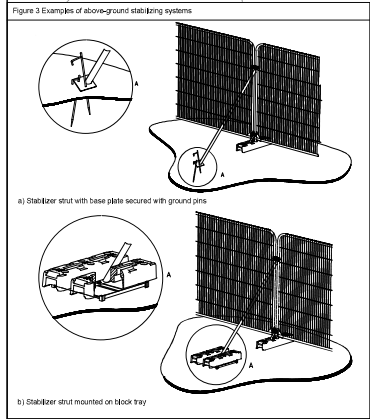


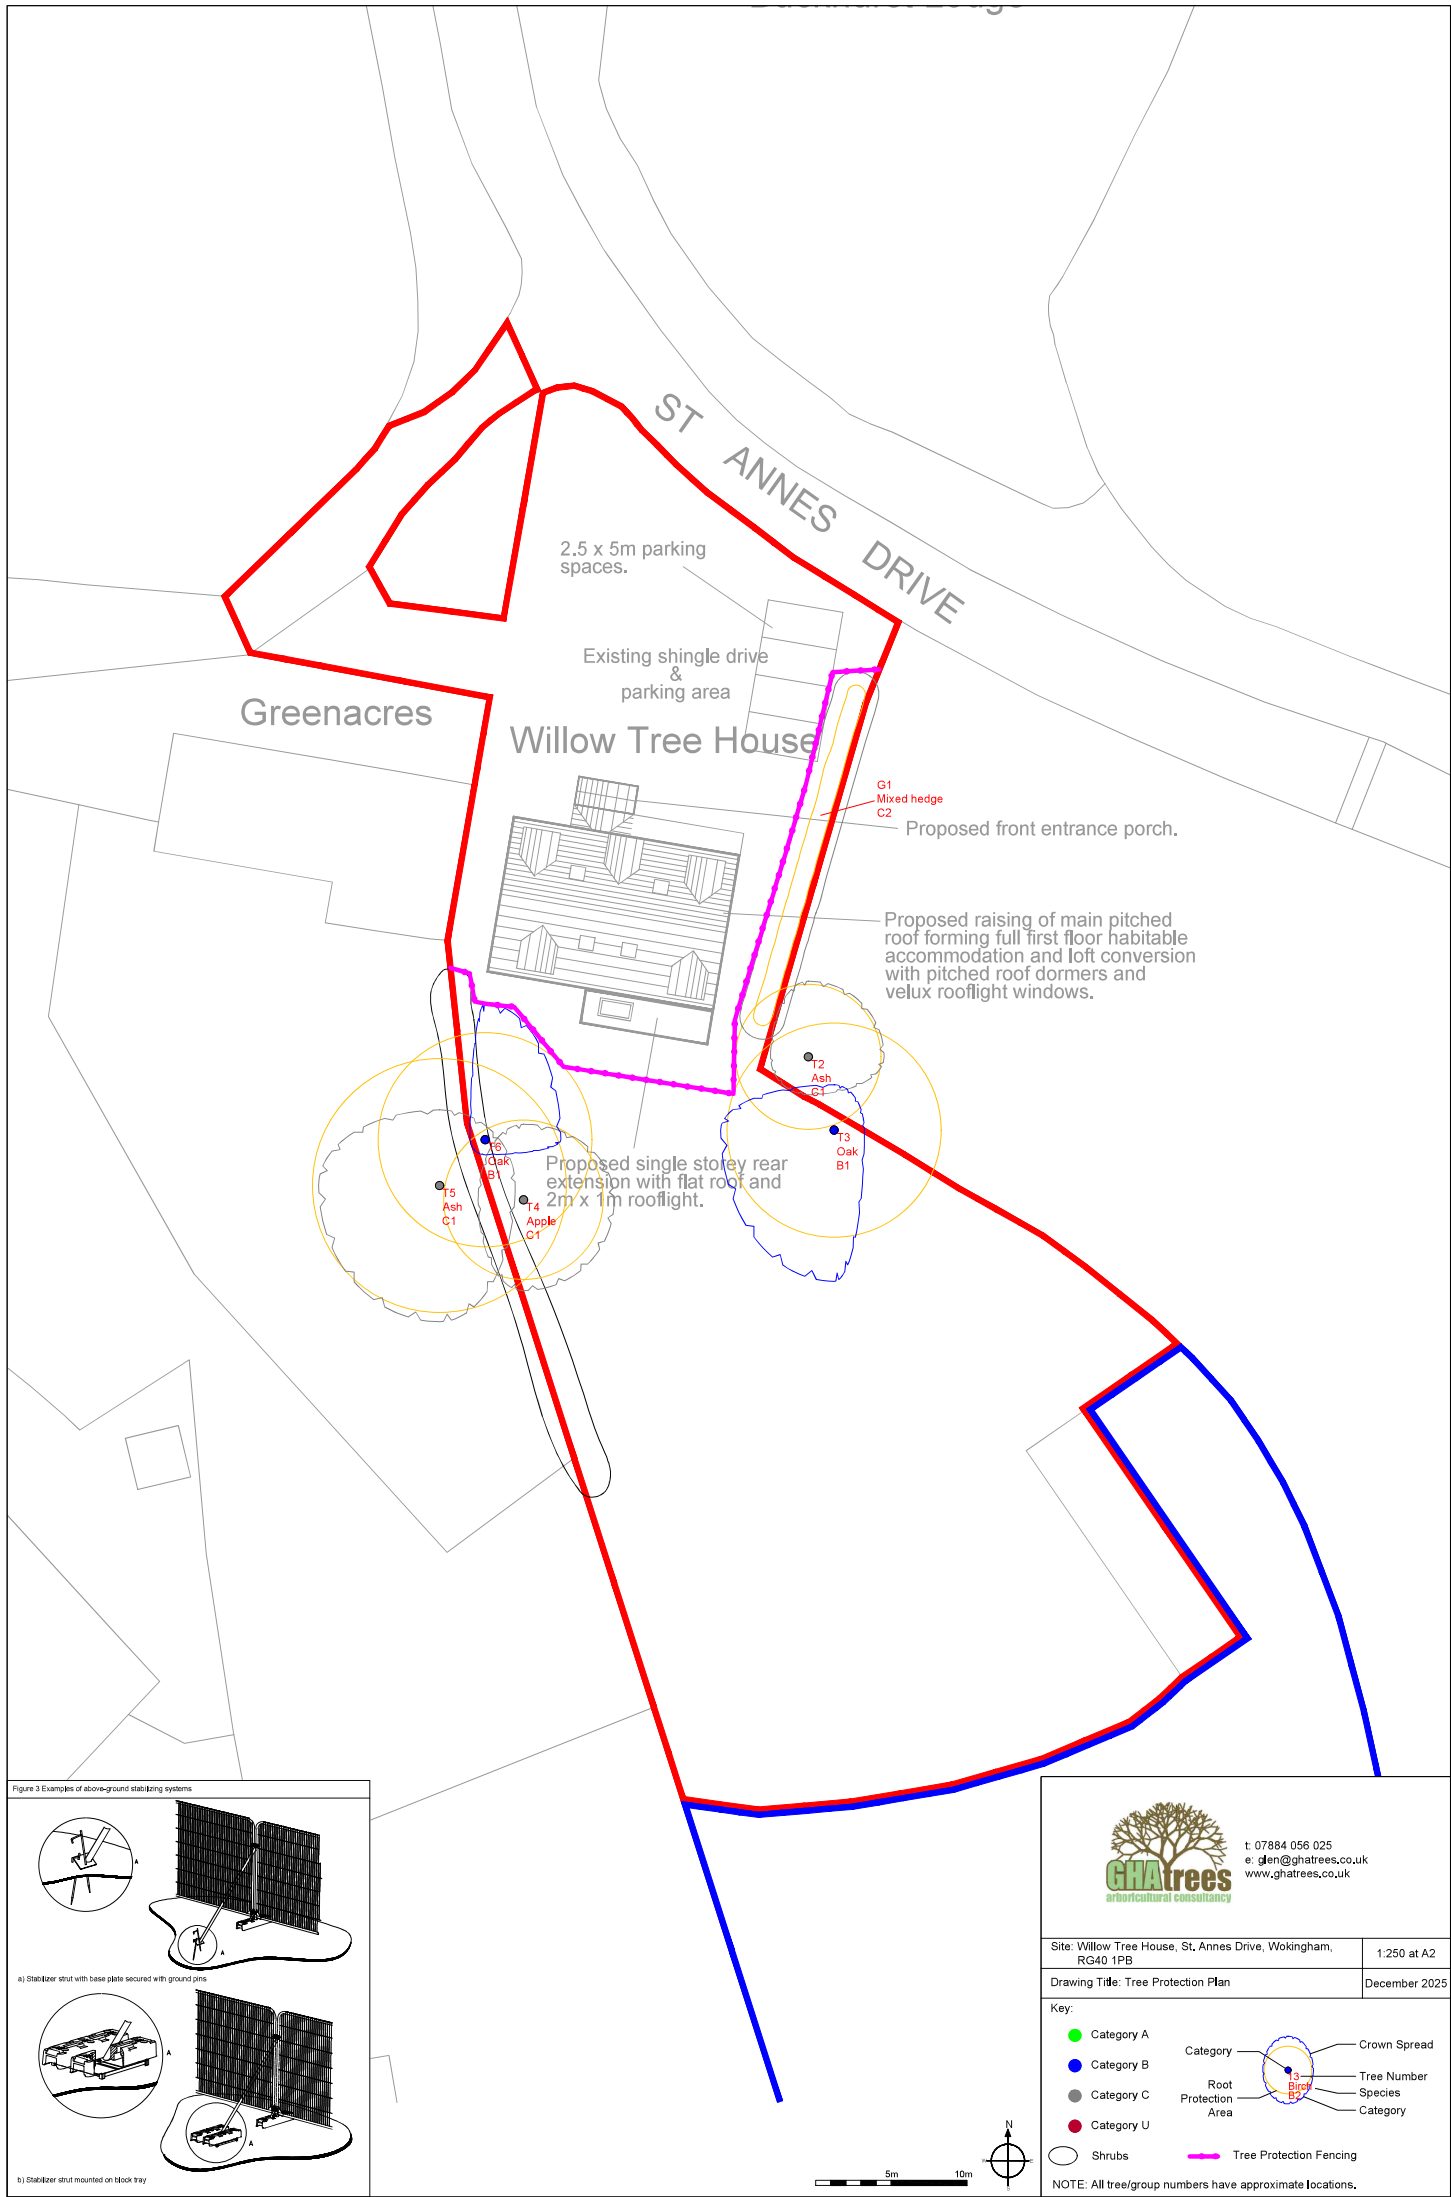

t: 07884 056 025
e: ghen@ghatrees.co.uk
www.ghatrees.co.uk

Site: Willow Tree House, St, Annes Drive, Wokingham, RG40 1PB	1:250 at A2
Drawing Title: Tree Protection Plan	December 2025

Key:

- Category A
- Category B
- Category C
- Category U

Category

Root Protection Area

Crown Spread

Tree Number

Species

Category

Shrubs

Tree Protection Fencing

NOTE: All tree/group numbers have approximate locations.