




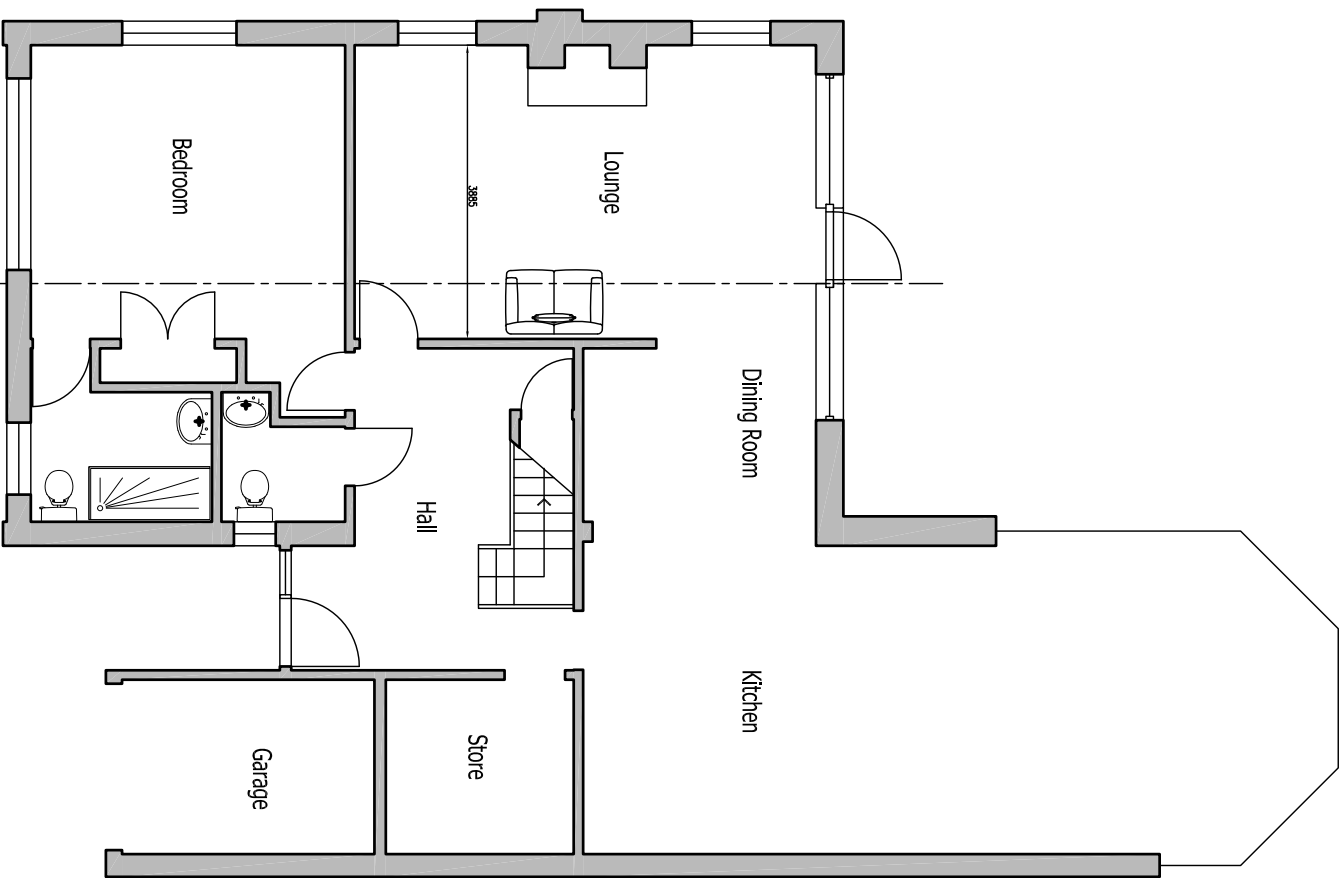

Ground Floor

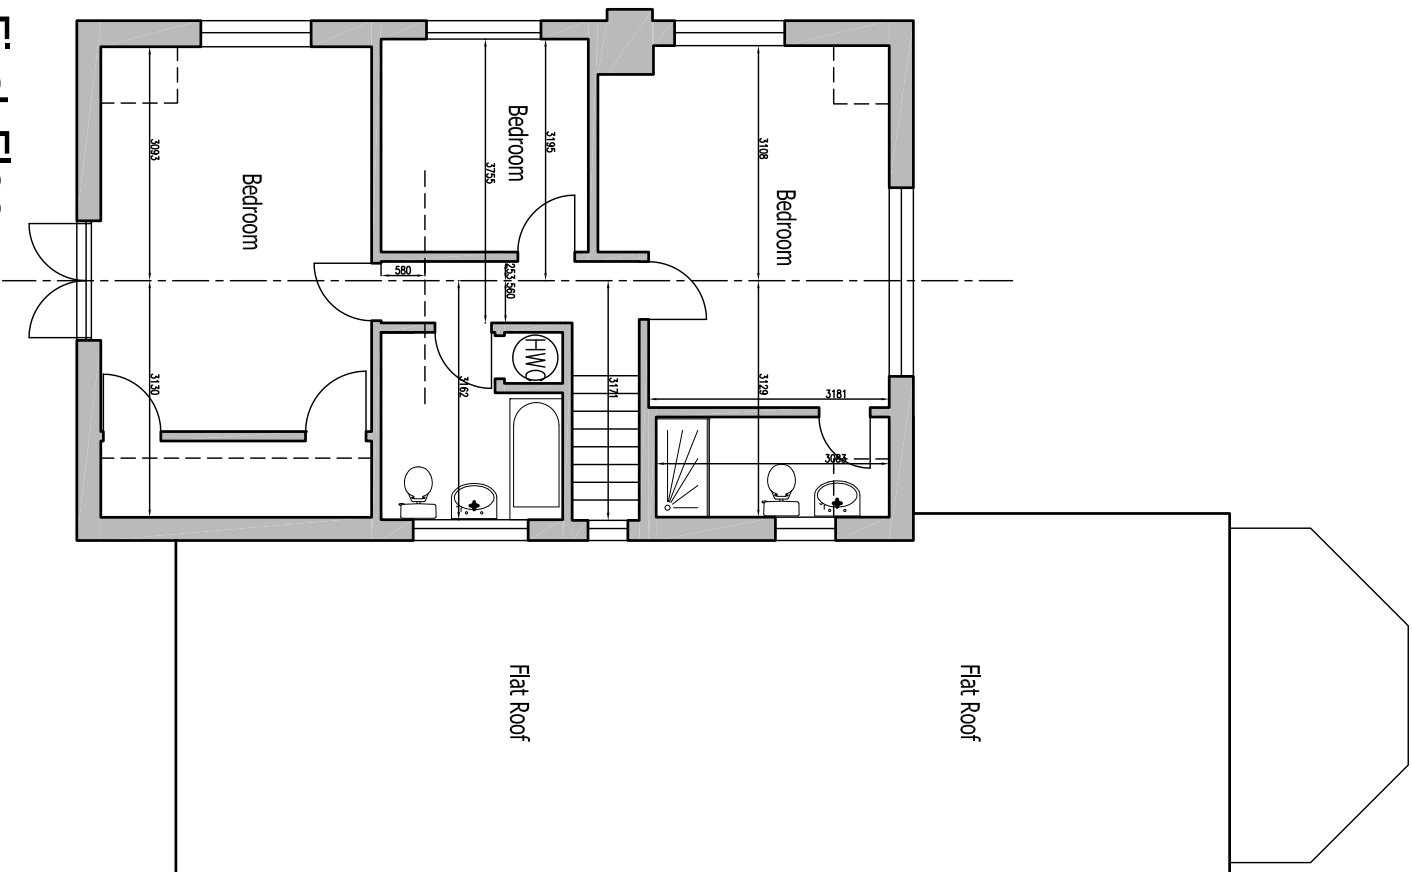

First Floor

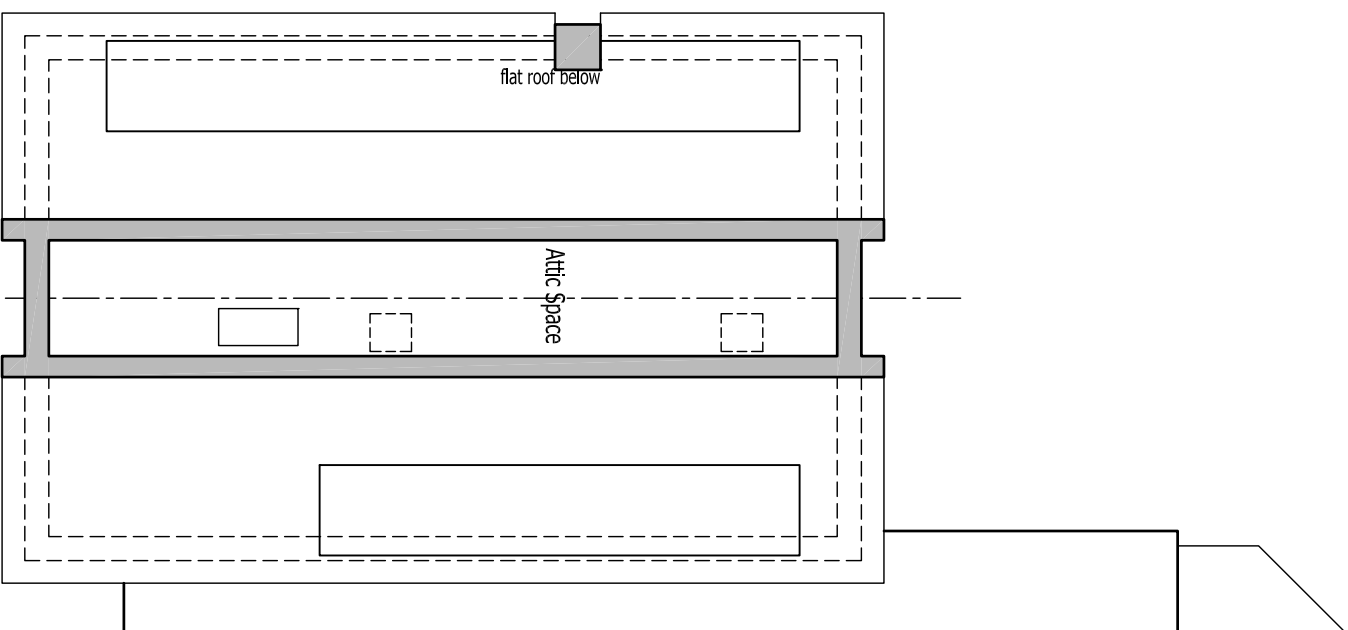

Second Floor

Rev	Item	Date
A	Chimneys added	14 07 2025

