



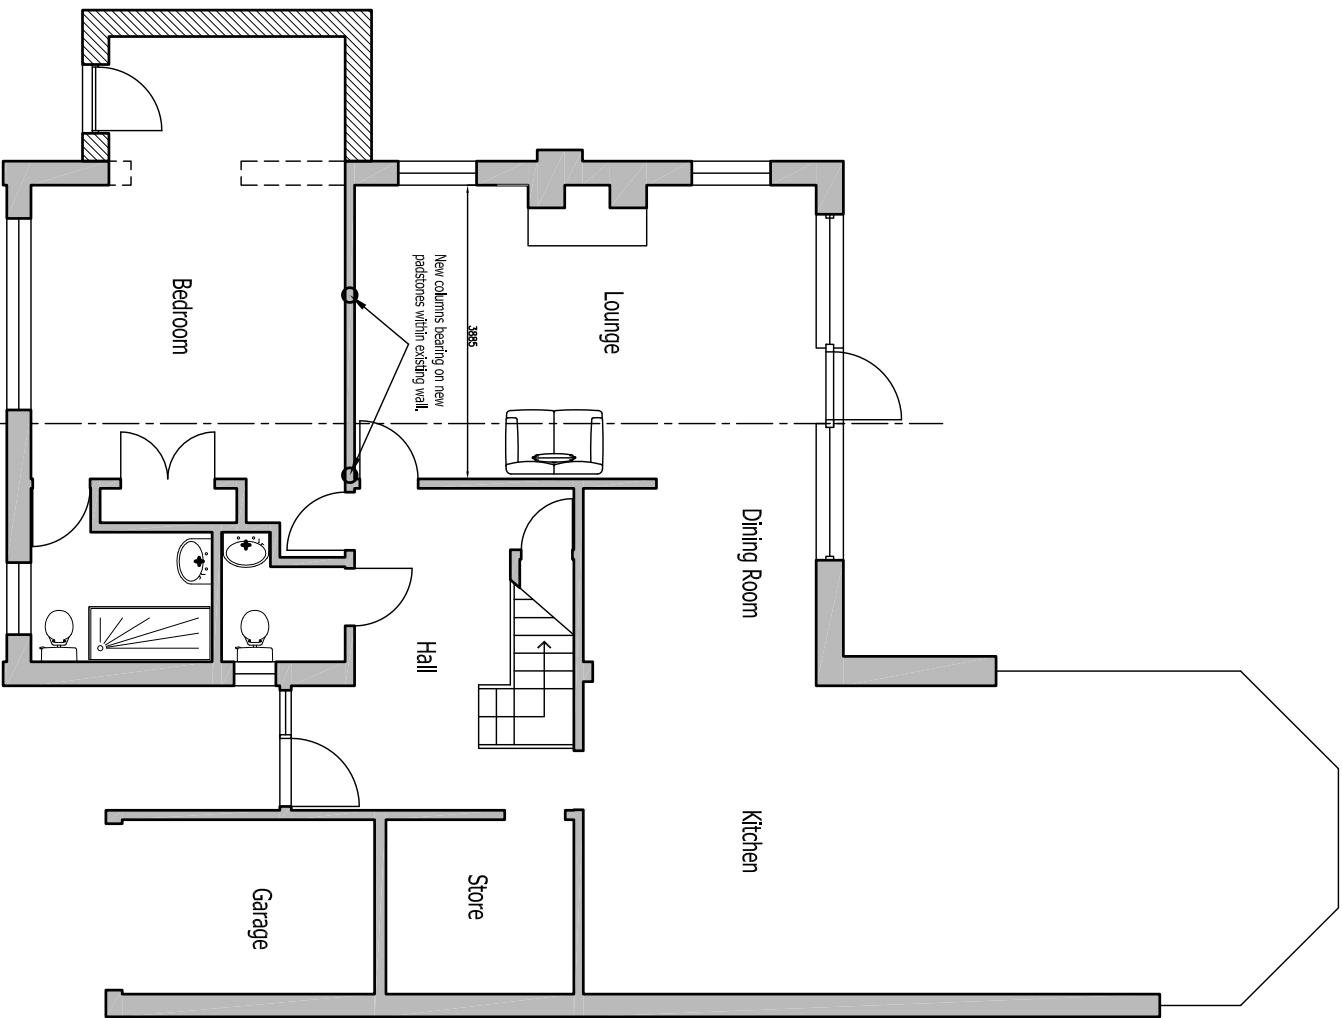


Ground Floor

Rev A
Item Chimneys added
Date 14 07 2025

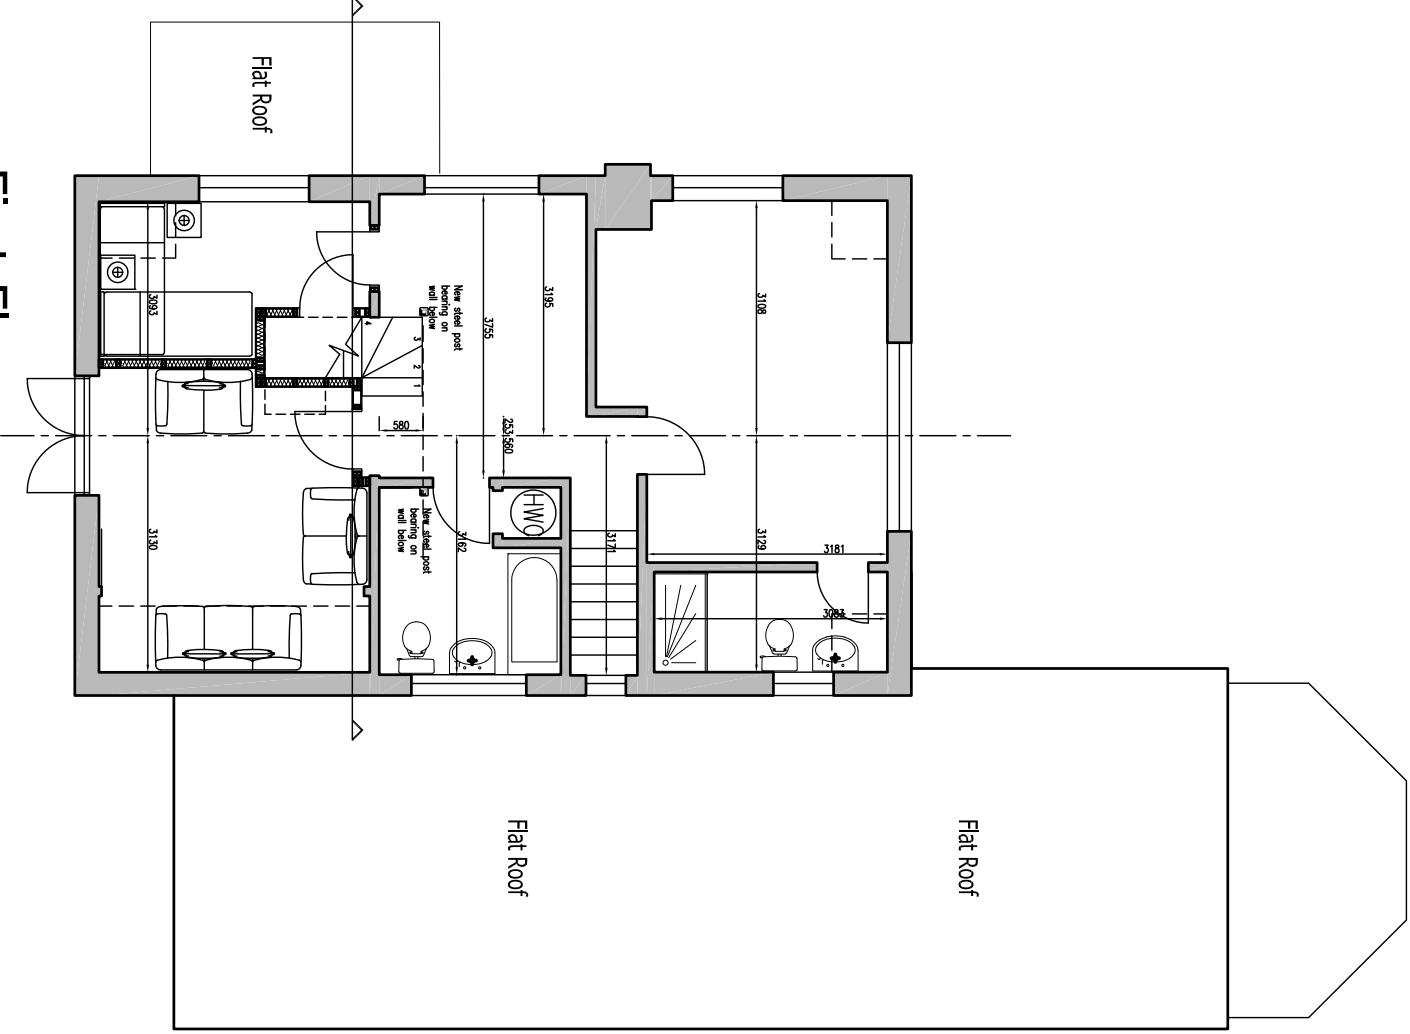

First Floor

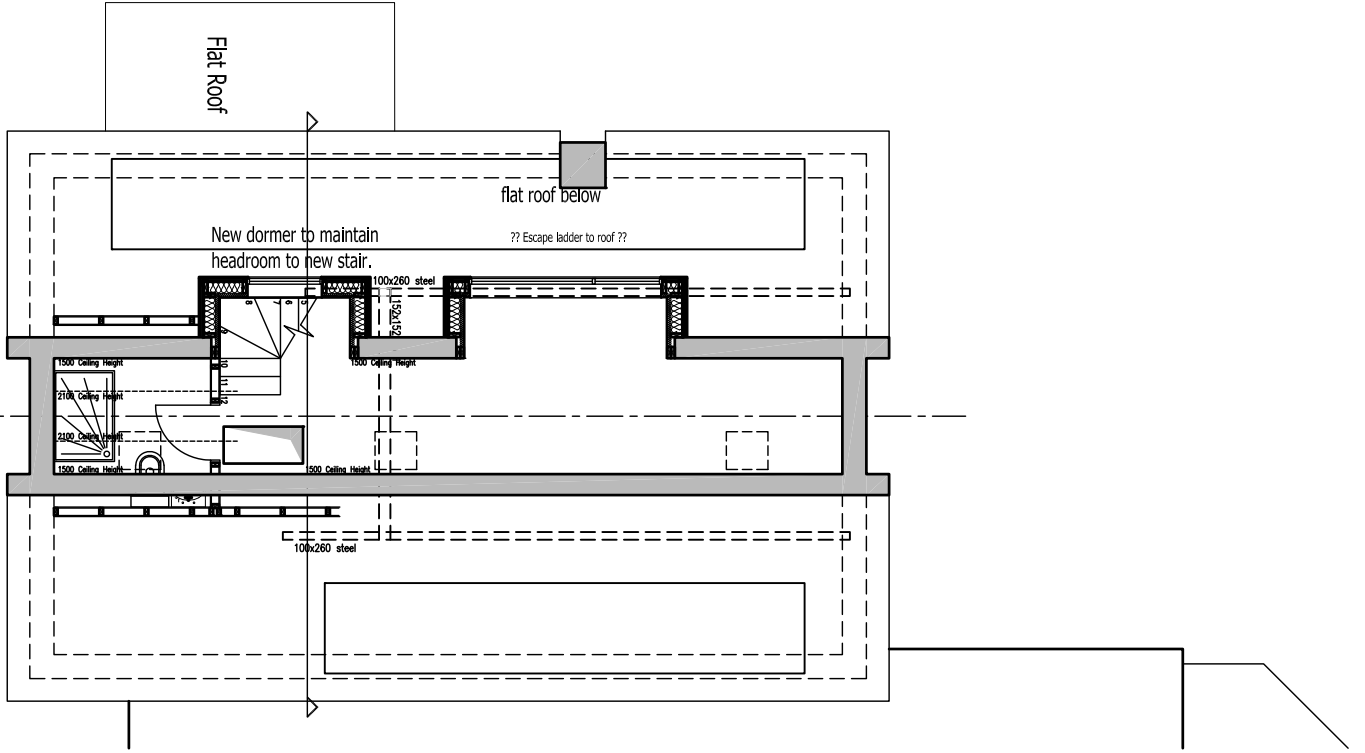

Second Floor

