




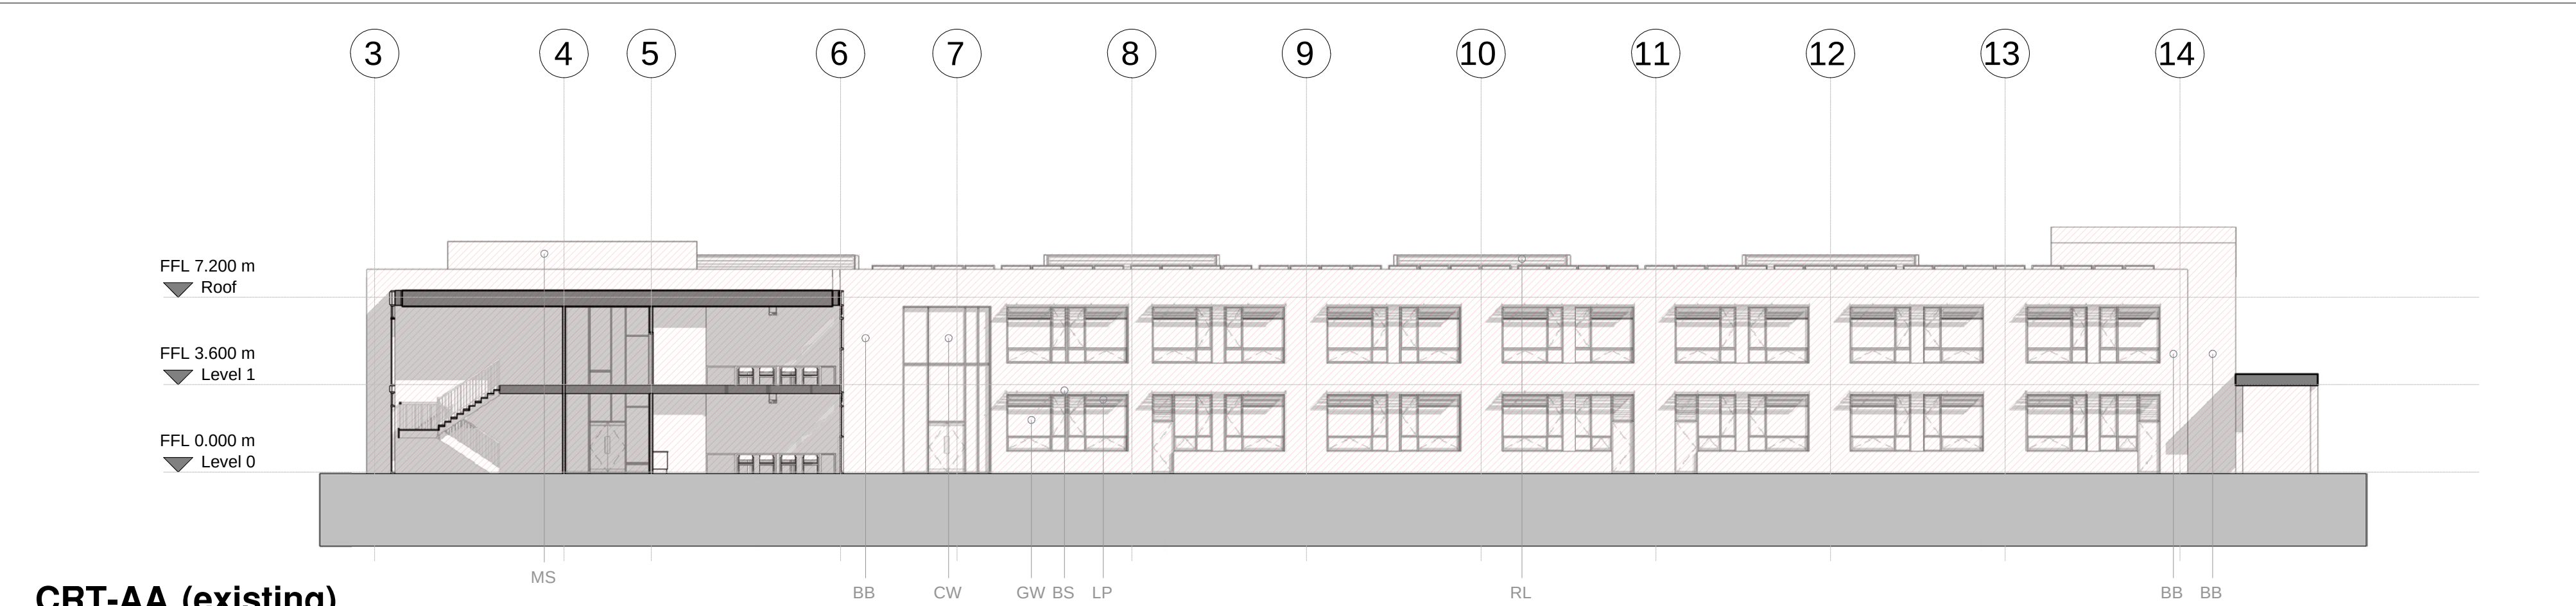


CRT-AA (existing)
Scale 1:200

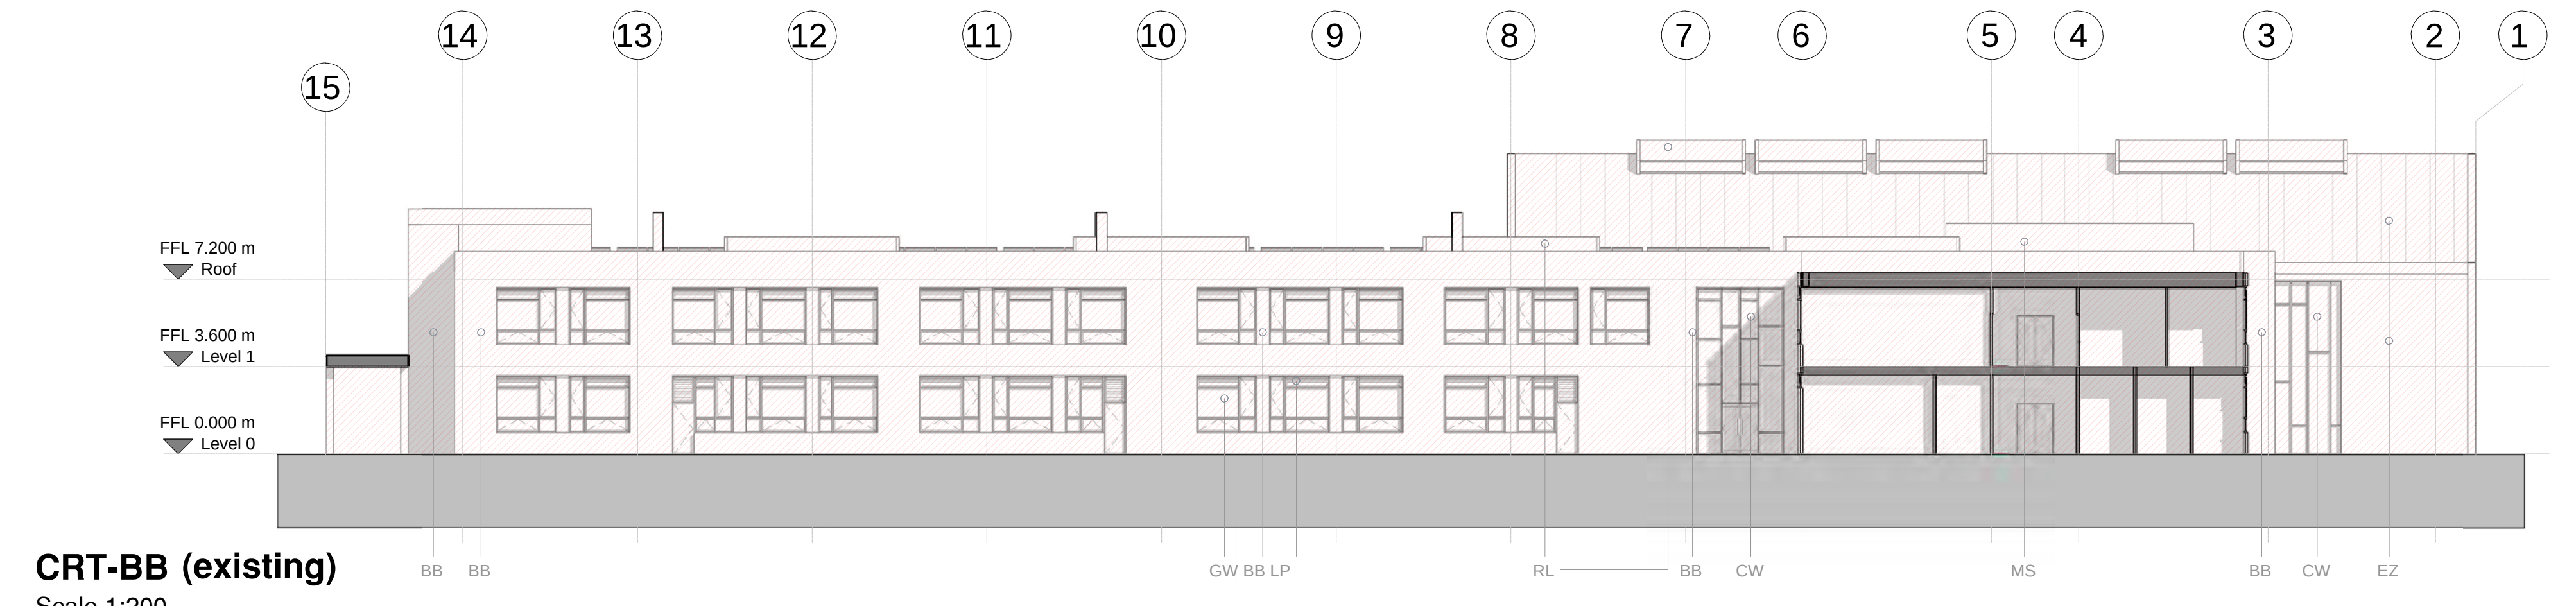

CRT-BB (existing)
Scale 1:200

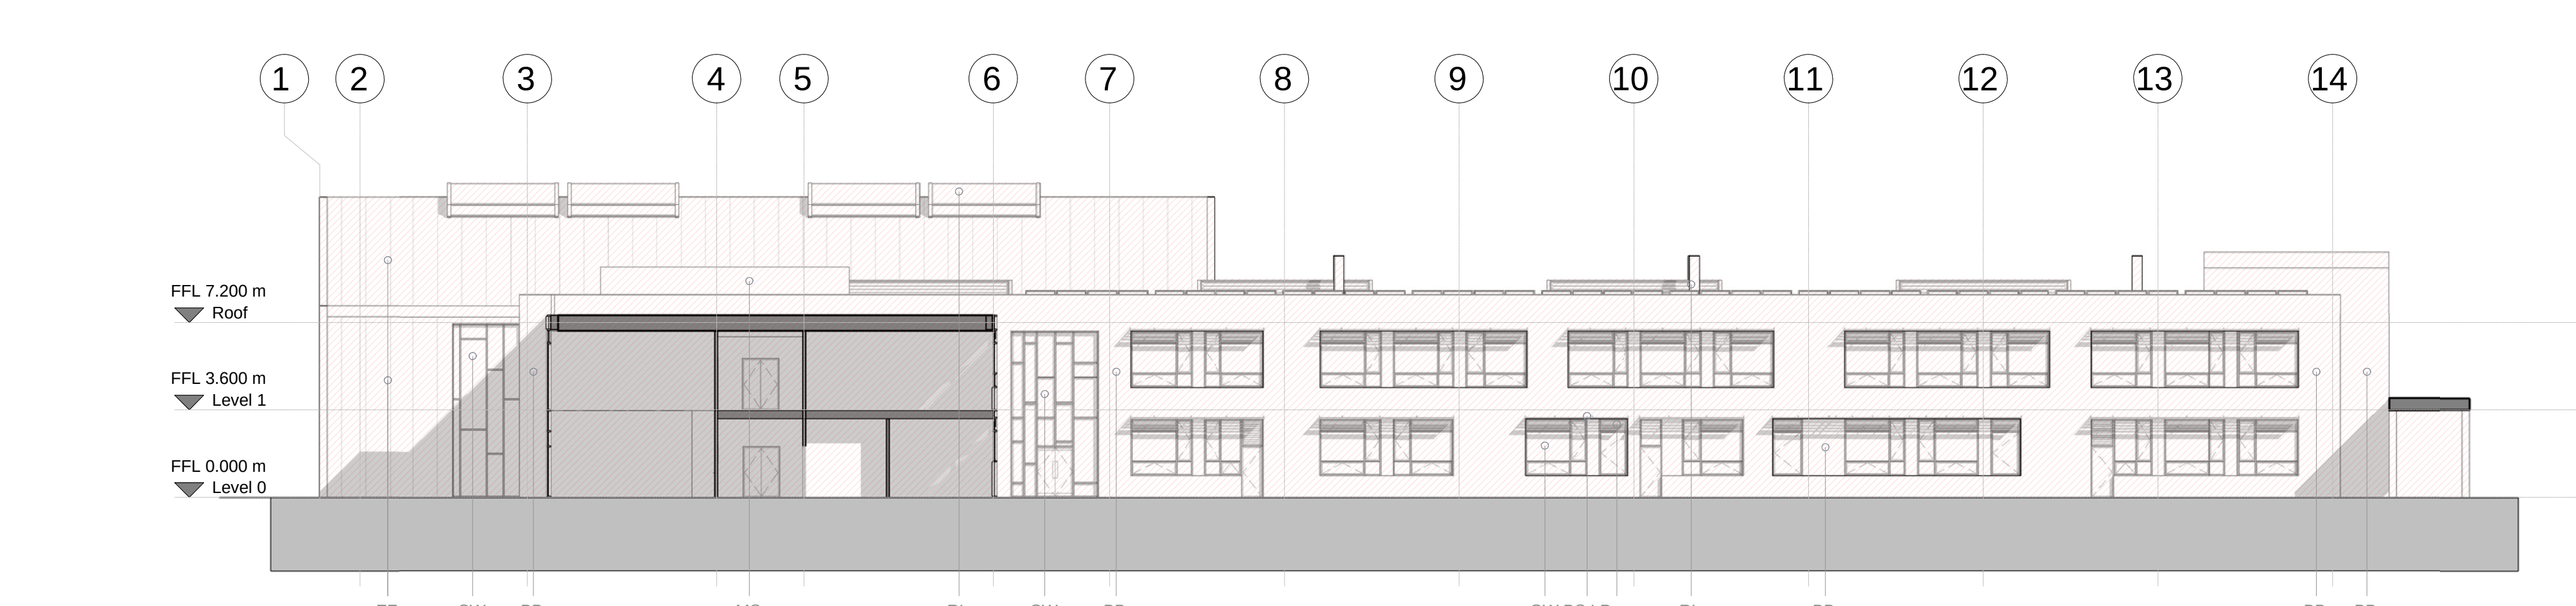



CRT-CC (existing)
Scale 1:200

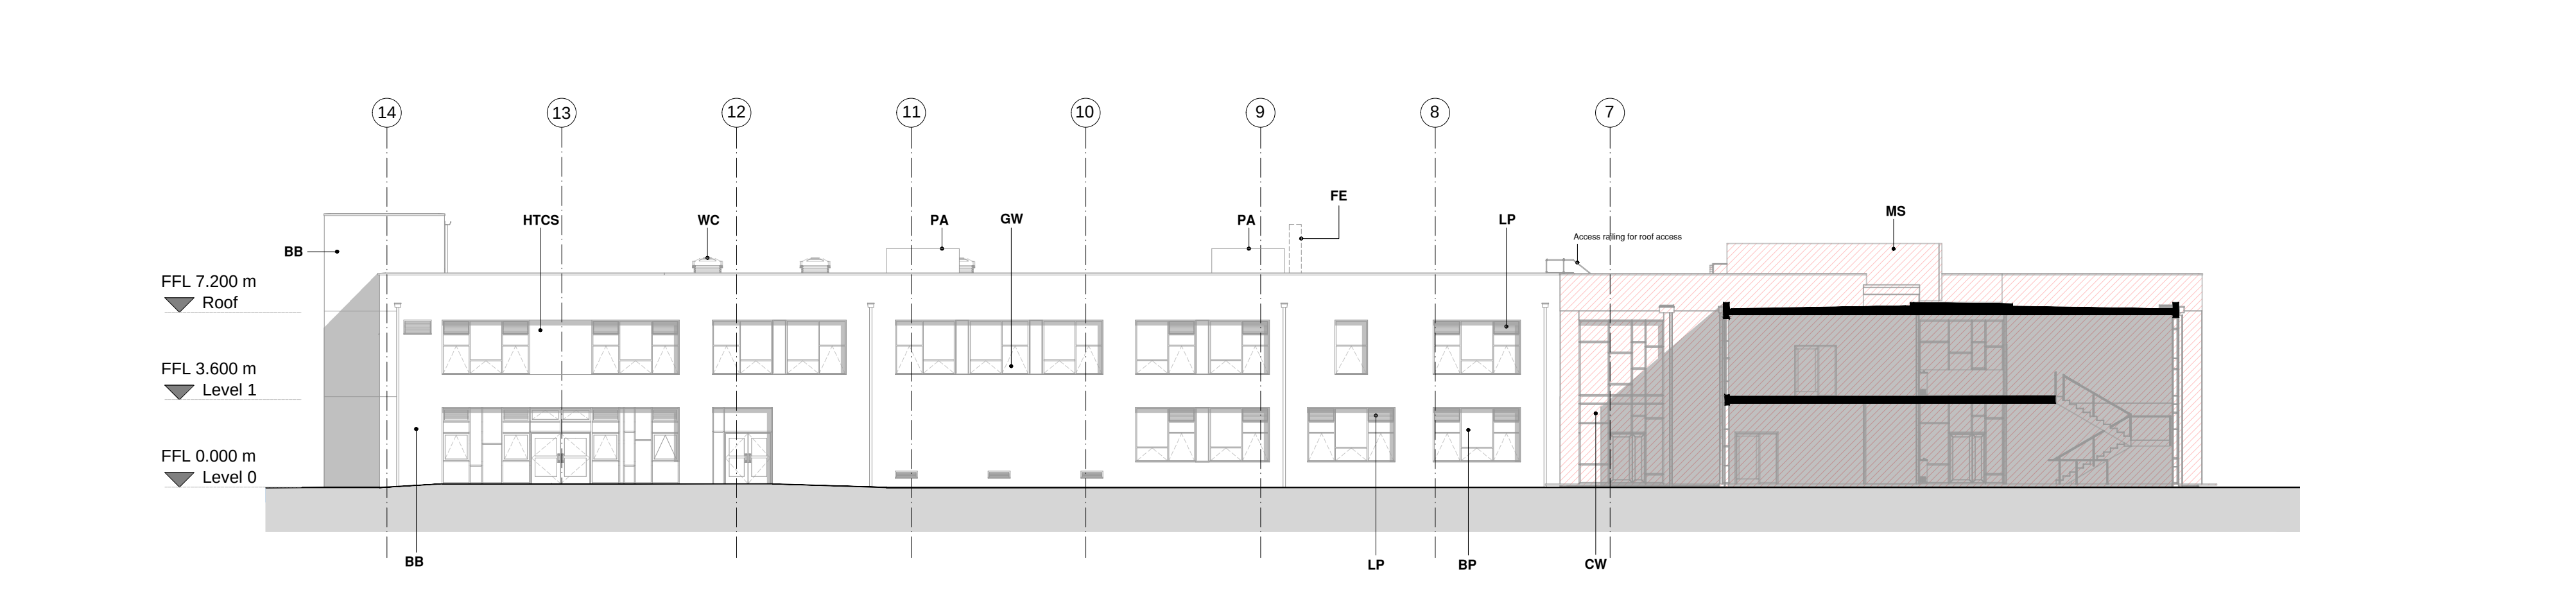

CRT-DD
Scale 1:200

Note
Existing part of elevation shown with light red line hatch

KEY	
BB	Facing brickwork to match existing
EZ	Euroclad 0.7mm VM Zinc 'Quartz' Standing Seam panels (existing)
CW	Clearwall Curtain Walling
RT	Russwood Timber
GT	Glulam Timber
GW	Glazed Window
LP	Louvre Panel
BP	Spandrel Panel (RAL 6011)
BS	Horizontal Bladed Brise Soleil
MS	Mesh Plant Screen
RL	Roof Light
WC	Windcatcher by MEP
HTCS	Horizontal Timber Cladding to include School Signage
FE	Fume Extract
PA	Plant Area in keeping and aligned with plant zones currently on existing school roofs

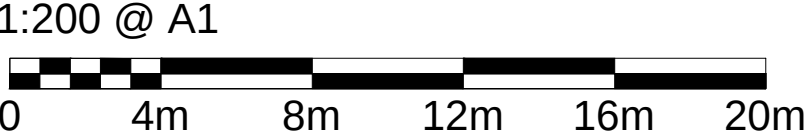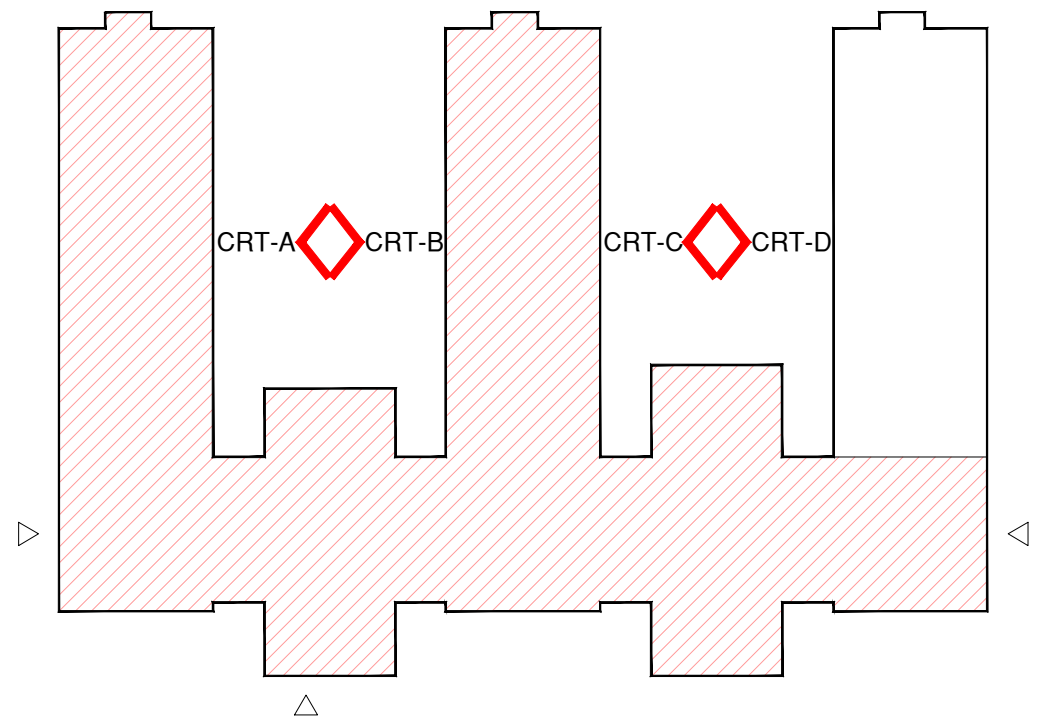

notes

this drawing is the copyright of the **pdp architecture llp** and must not be reproduced in whole or part or used for the execution of works without their permission.

all dimensions to be checked on site prior to commencement of construction works and the architect notified of any discrepancy.

figured dimensions are to be used in preference to scaled dimensions.

no deviation from this drawing will be permitted without prior consent of the architect.

all drawings are prepared subject to a full measured and structural survey of the buildings and site.

all structural work is subject to the appointment of a structural engineer to confirm and agree the structural proposals.


os promap licence no. 100020449.

health & safety:
exceptional risks involving specific methods of construction or exceptional maintenance issues can be found within the designers risk assessment.

		◀ scale width 50 mm @ a1 - 25 mm @ a3 ▶			
revision	notes	date	drawn	checked	
A	Minor amendments to client comments	21.05.25	MP	RN	
B	Amendments to client comments	05.06.25	MP	HM	
C	Amendments to client comments	06.06.25	MP	HM	
D	Scale bar updated	16.06.25	MP	HM	



PLANNING

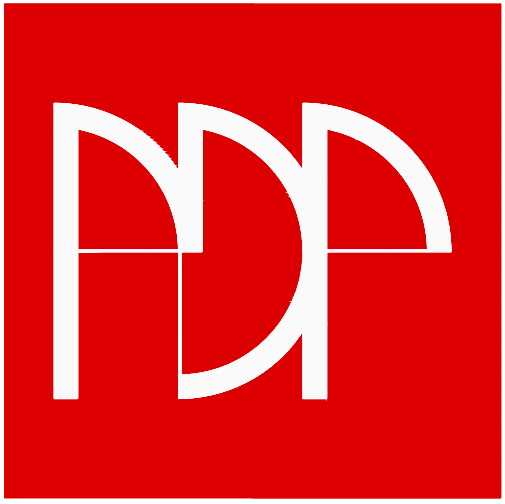

pdp architecture llp

chartered architects town planning
interior design consultants

2 beechworth road havant
hampshire po9 1ax
tel 023 9248 1100
fax 023 9247 5050
email pdp@pdp-architects.co.uk

www.pdp-architects.co.uk

project		Arborfield Secondary School	
detail		Proposed Courtyard Elevations	
drawn	MP	checked	RN
date	May '25	status	Planning
a1 scale 1:200	a3 scale	rev	D
		28192-PD102	