


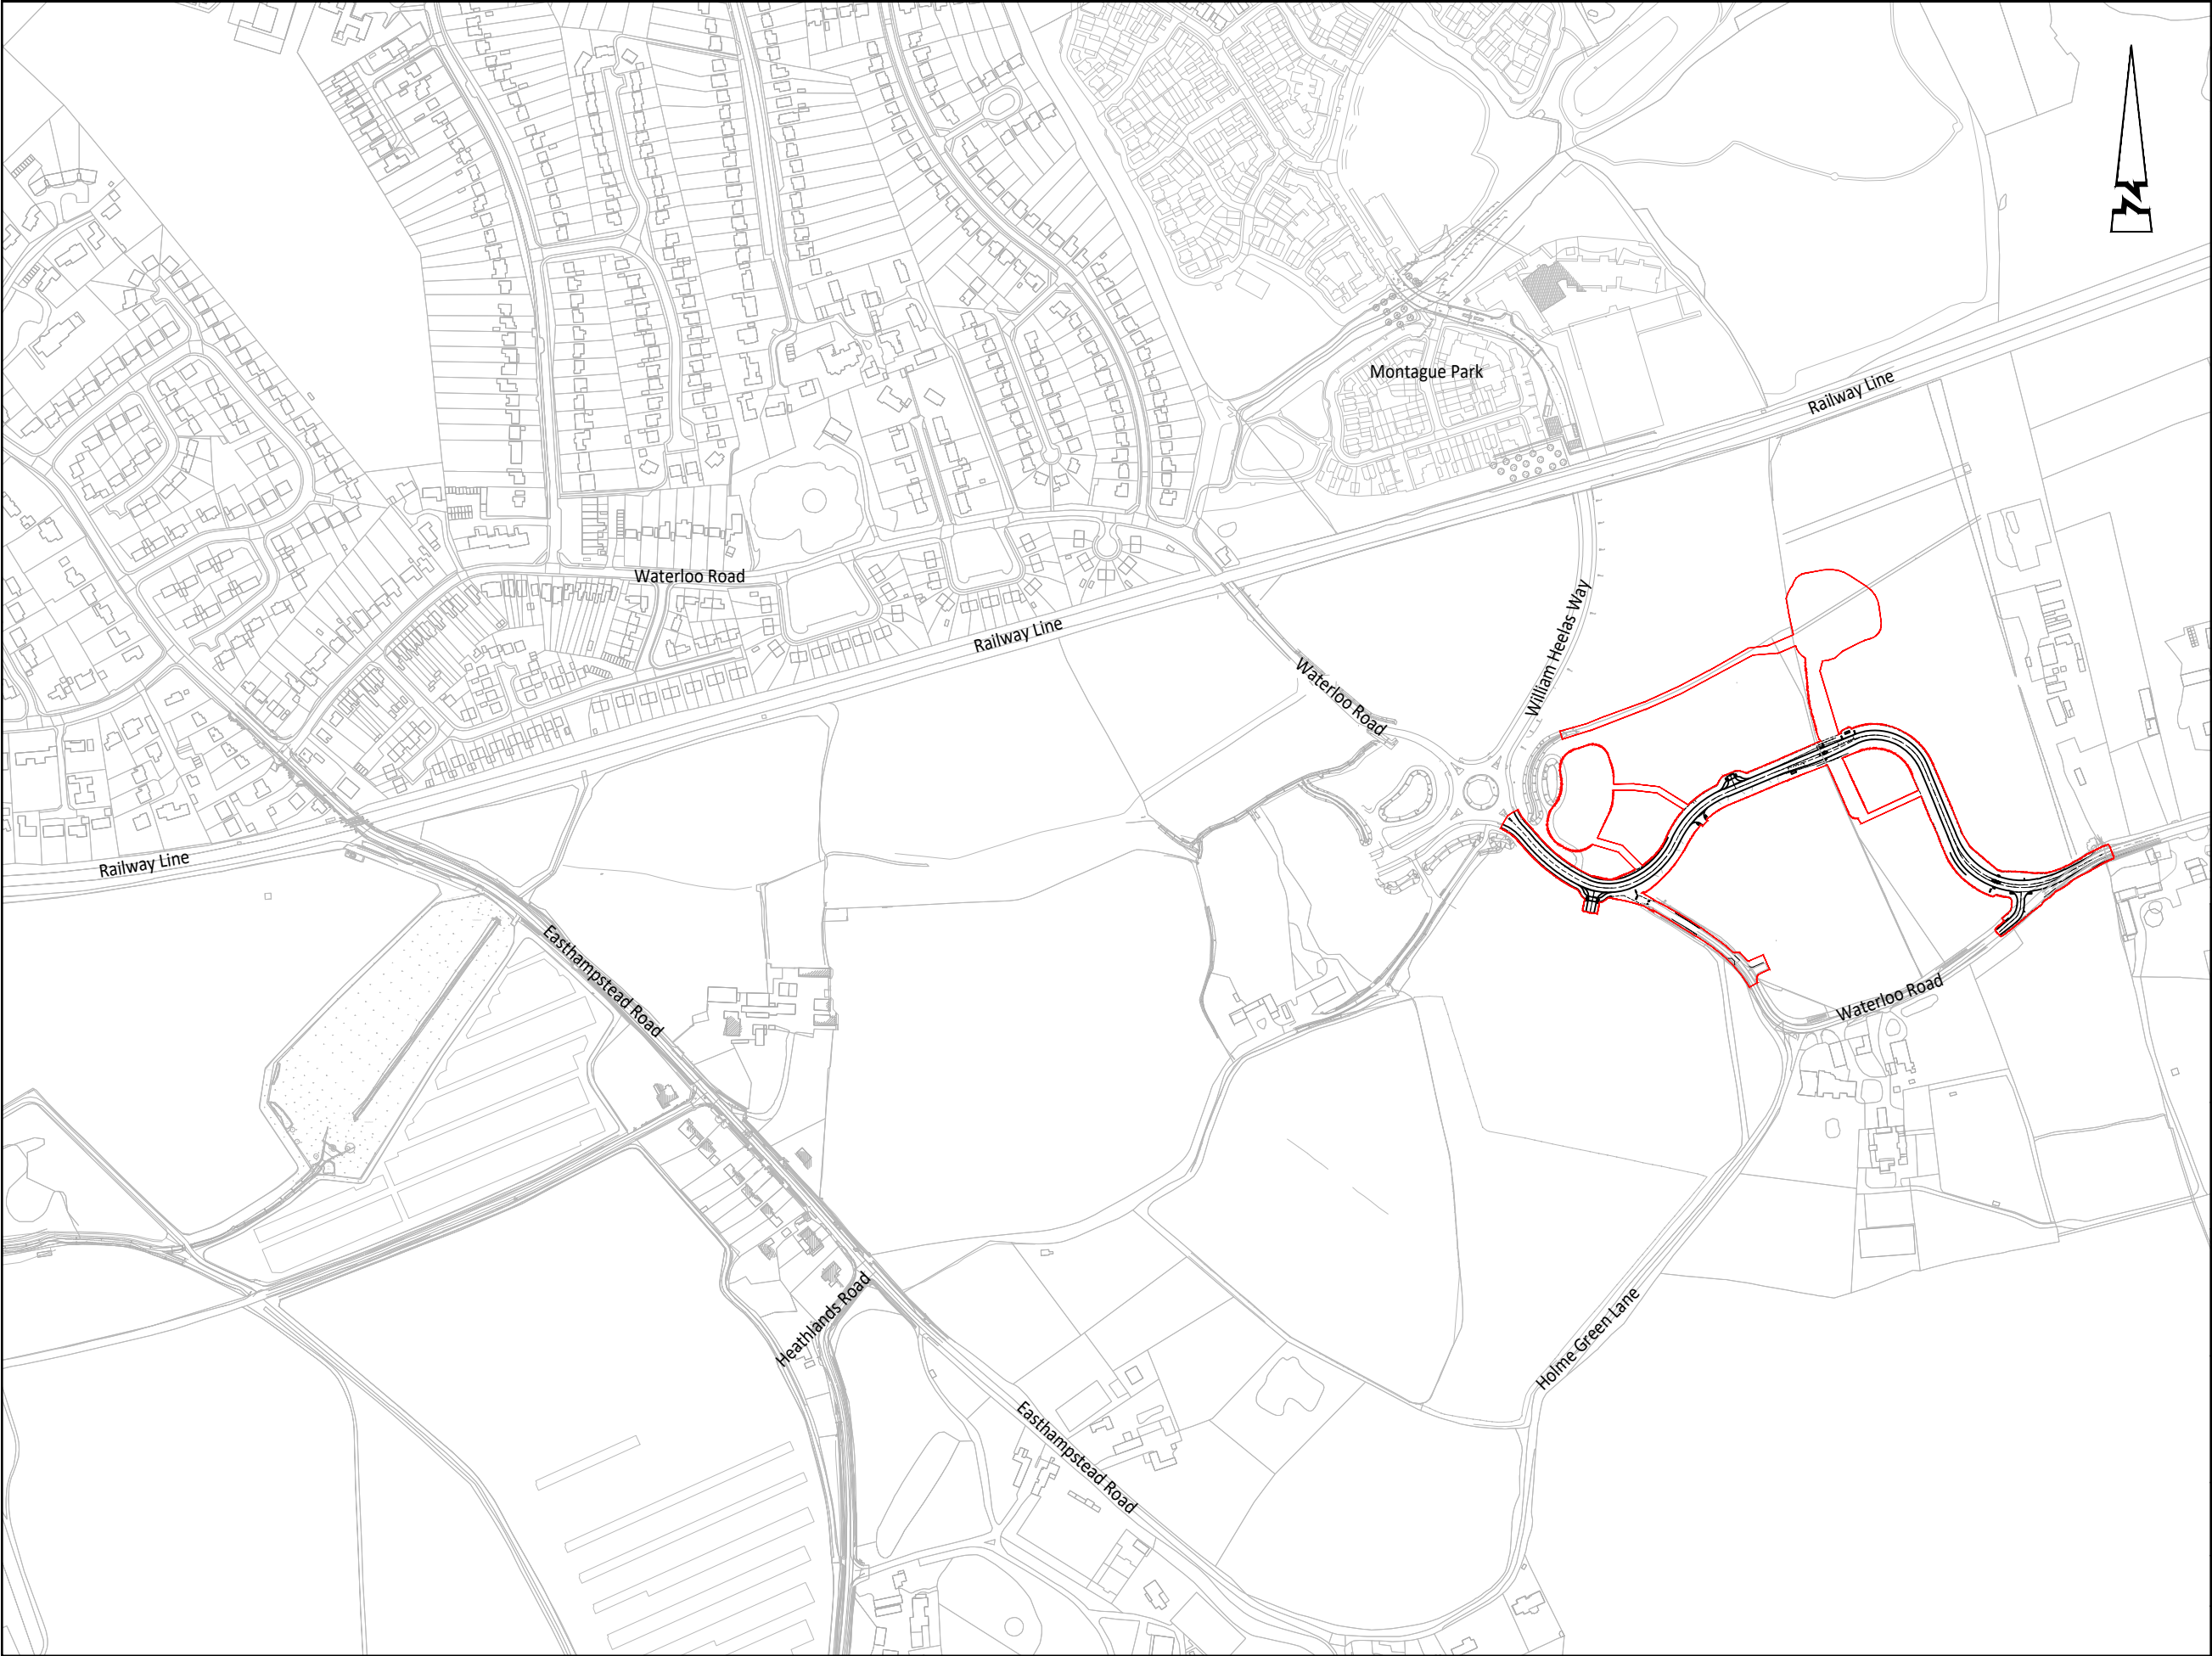

© ABLEY LETCHFORD PARTNERSHIP LTD.
This drawing should not be reproduced without
consent.

Key
— Site boundary

Contains public sector
informatin licensed under the
Open Government License v3.0

P1	03.24	First Issue	AS	EY
Rev	Date	Description	Drawn	Checked



3 Tealgate, Charnham Park
Hungerford, Berkshire RG17 0YT
www.alpce.co.uk Tel: 01488 684390

Client
**MILLER HOMES
KIER VENTURES
KINGACRE ESTATES LTD**

Project
**SOUTH WOKINGHAM SDL
R10/14 LINK ROAD**

Title
SITE LOCATION PLAN

Status
FOR APPROVAL

Scale 1:5000 @ A3	Date MAR 2024	Drawn AS	Checked EY
Drawing No A389-LR-100			Revision P1