



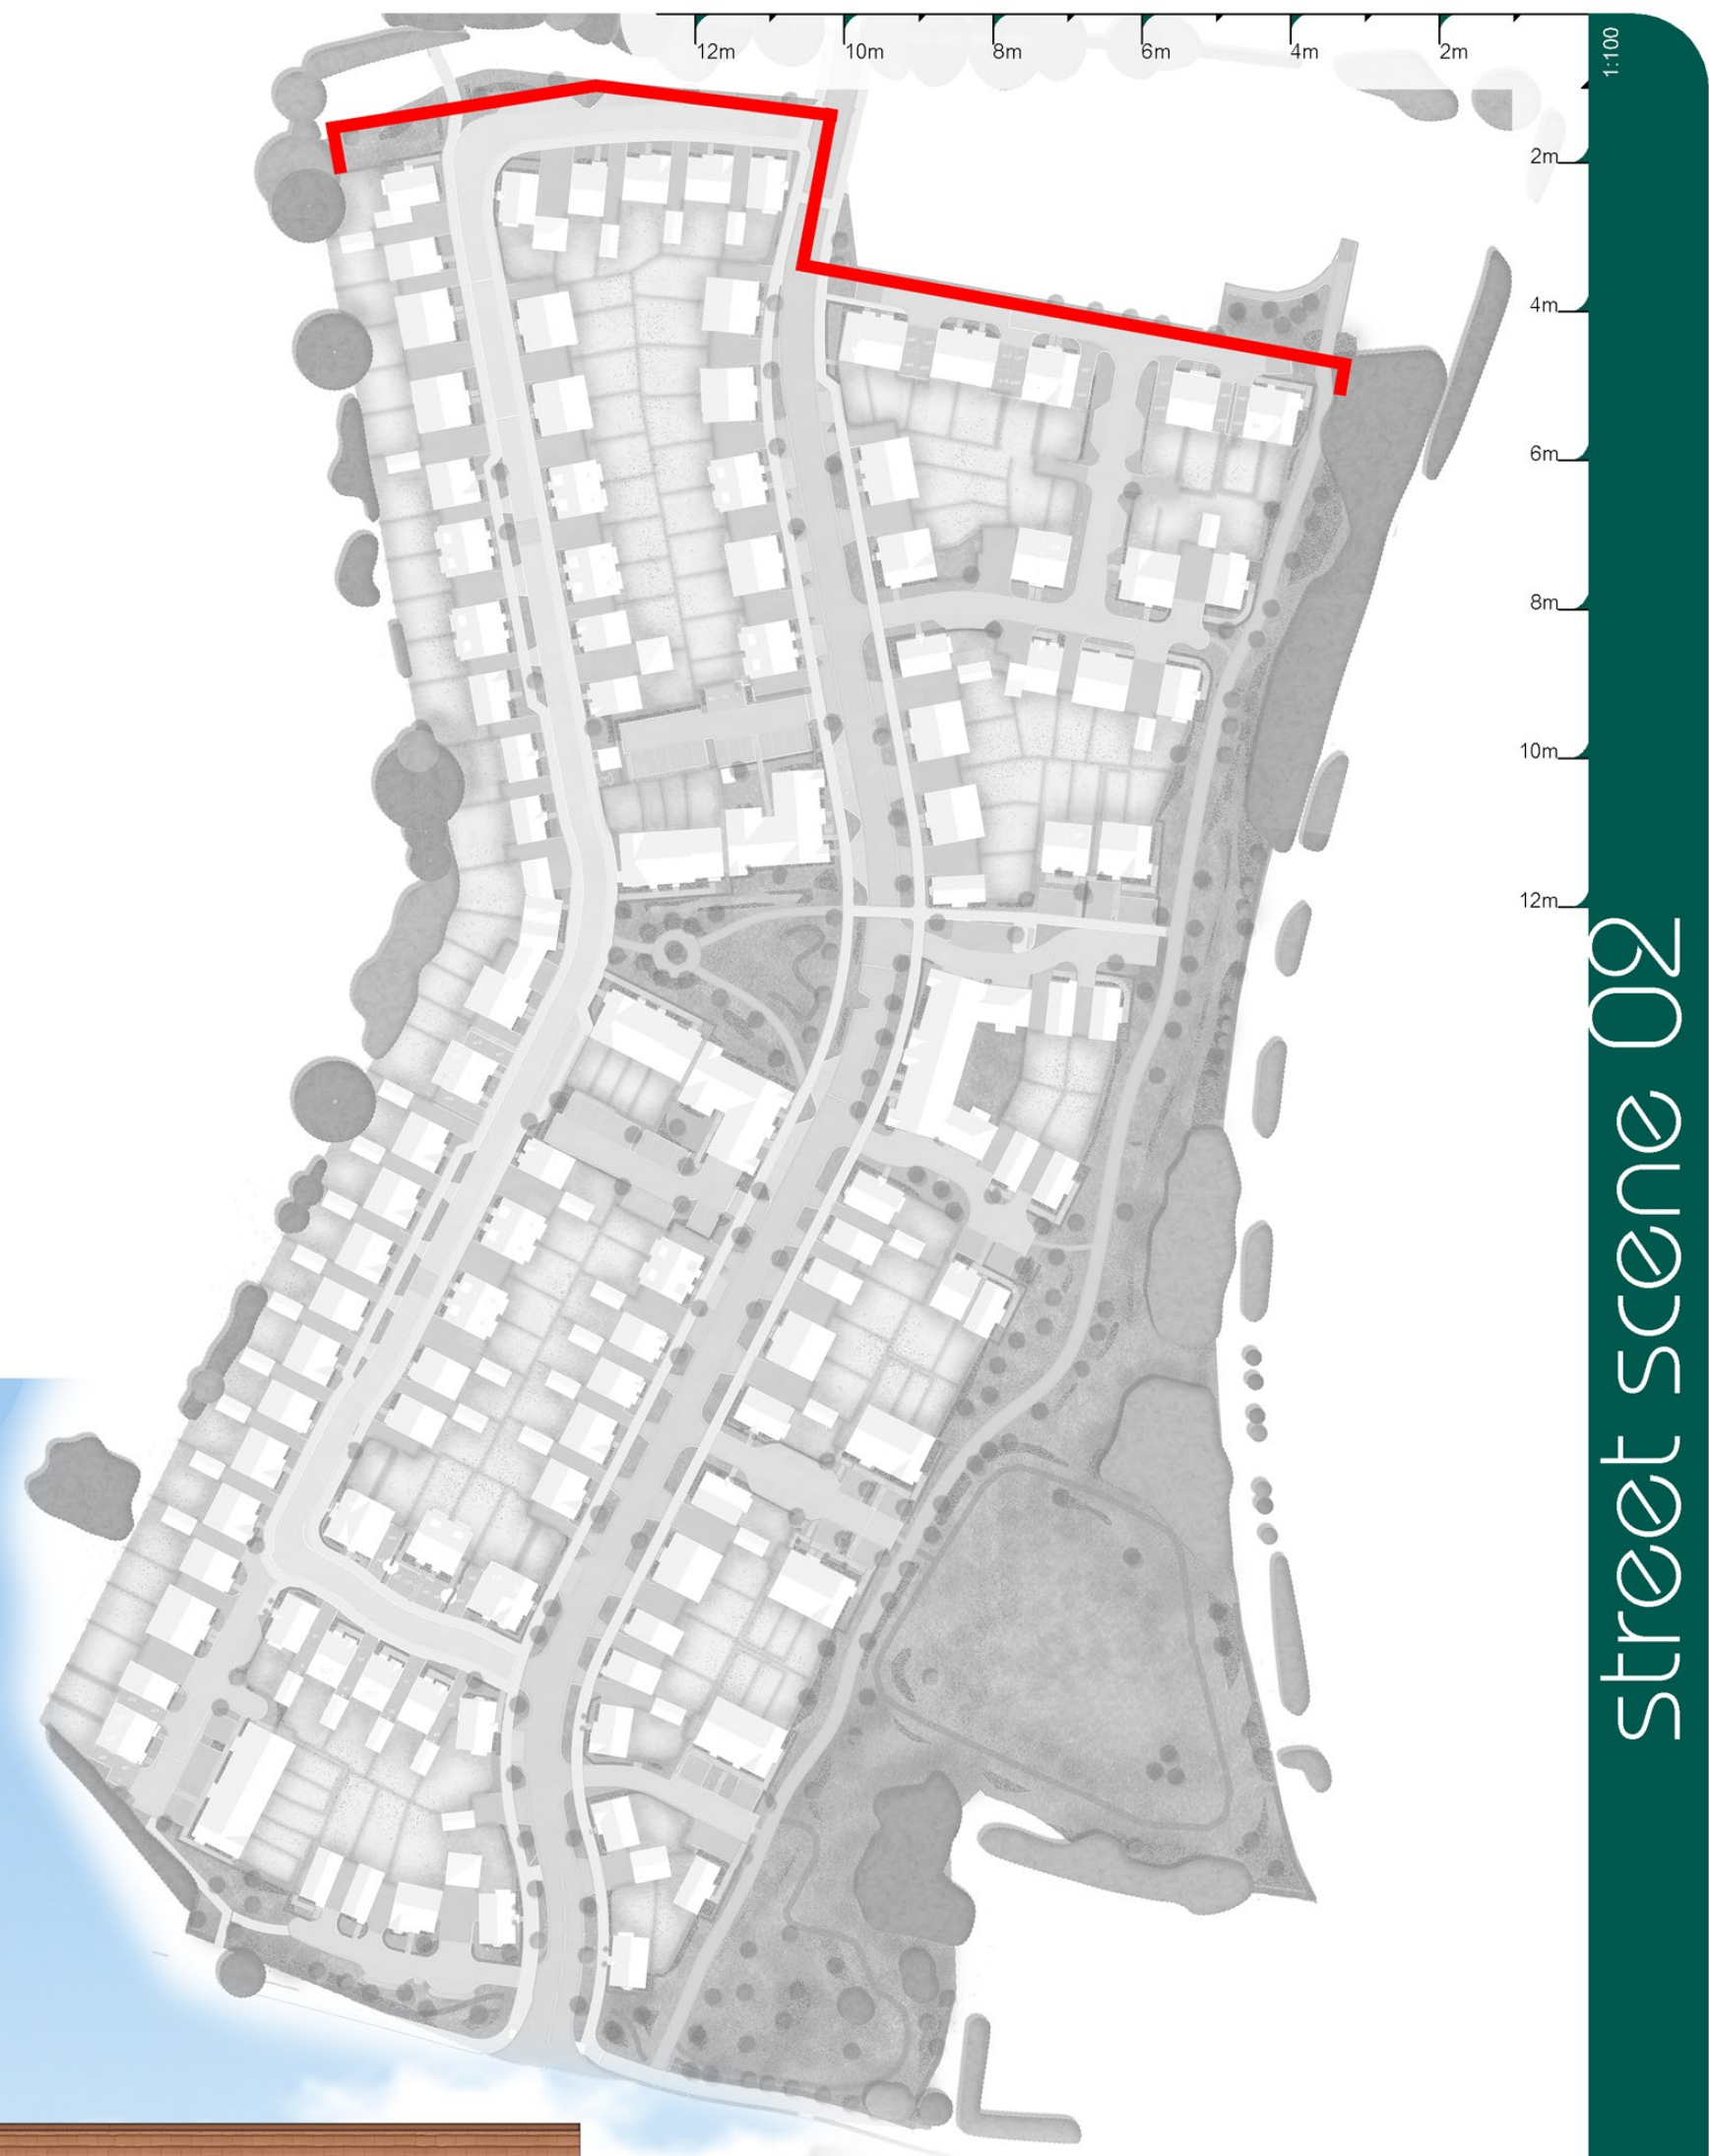


street scene 02

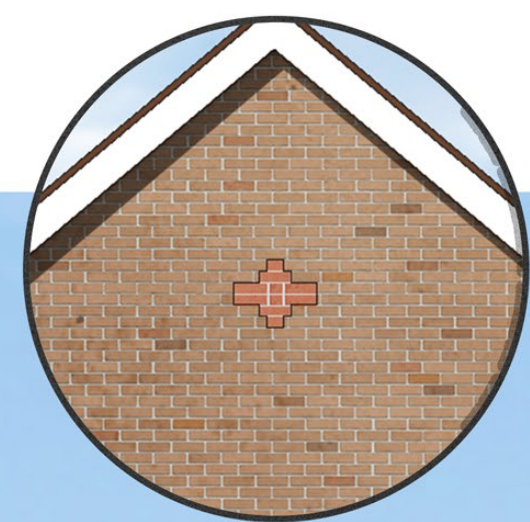

Brick "Strawberry" in Contrasting Brickwork
to selected plots



Roofs
a mix of Brown/Grey and Brown/Red Roofs

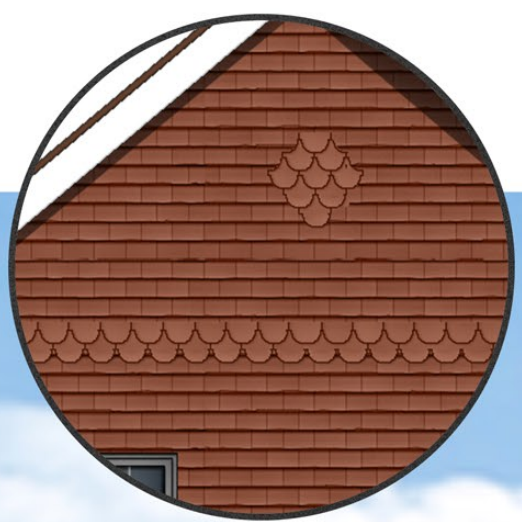

Hanging Tile with Club Tiling Features
Applied above ground floor windows to selected plots




Casement Windows
throughout the site




GREEN EDGE



Splayed Bay Windows
to selected plots

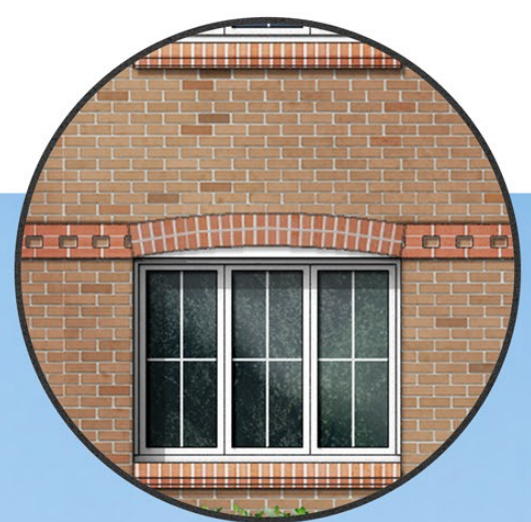

Feature Brick Dental Course
on selected plots

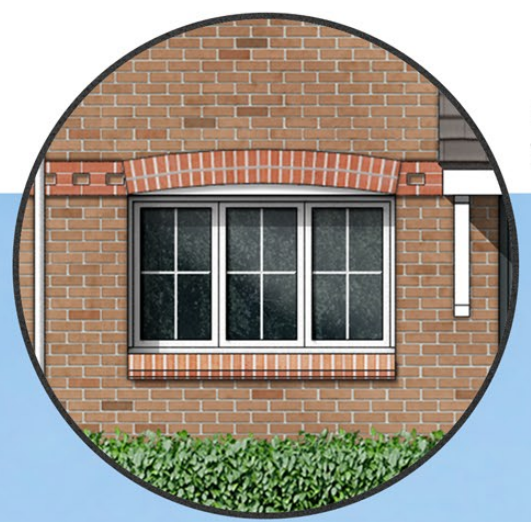

Split Coursed Brick Arched Headers
With overhanging angled brick sills



Front to Back Porches
throughout the 'Green Edge' character



GREEN EDGE