


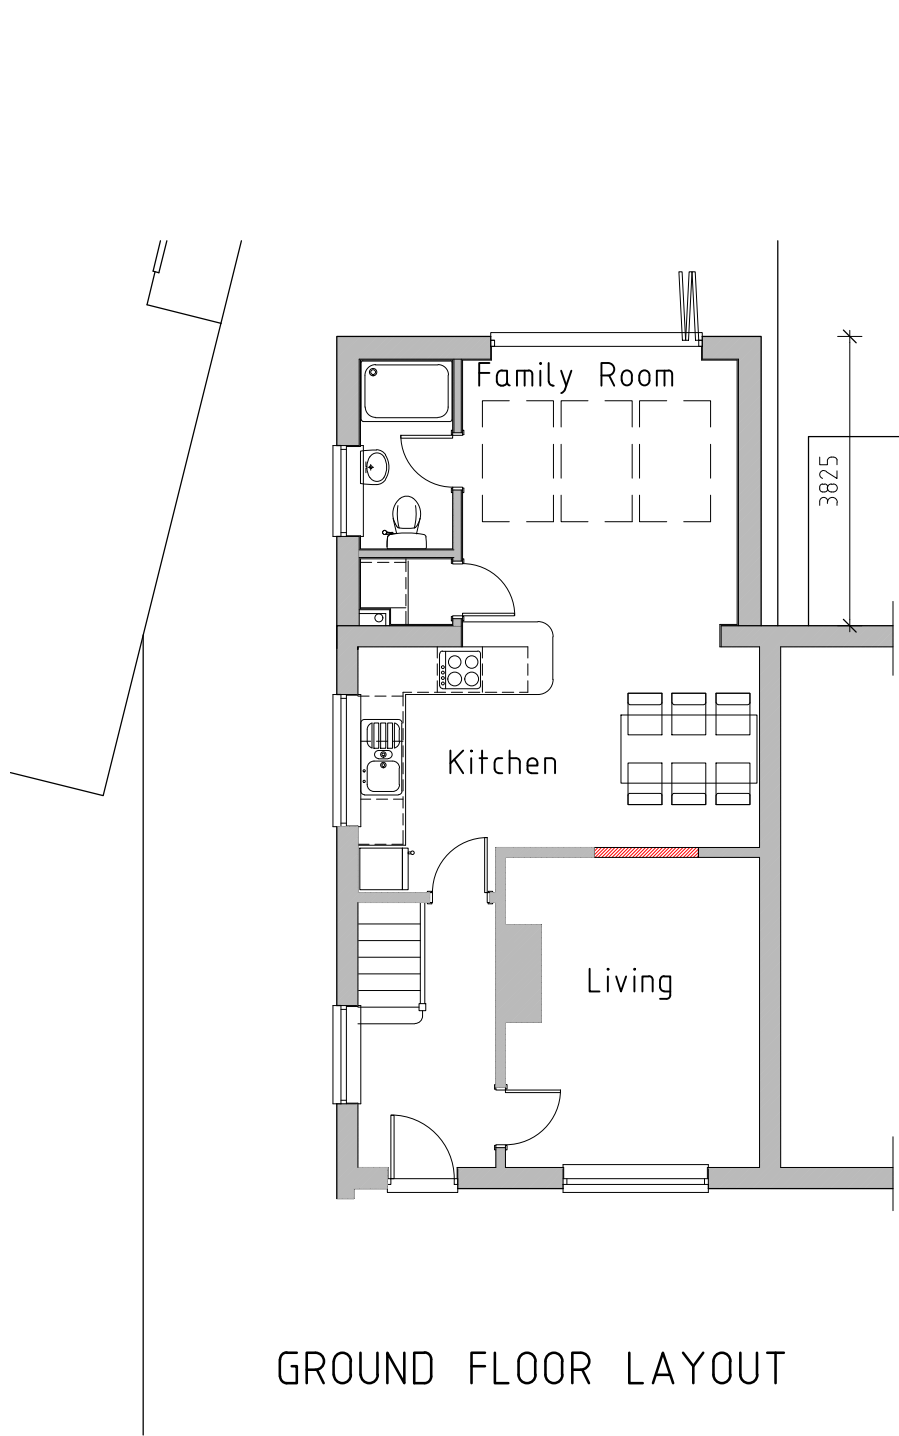


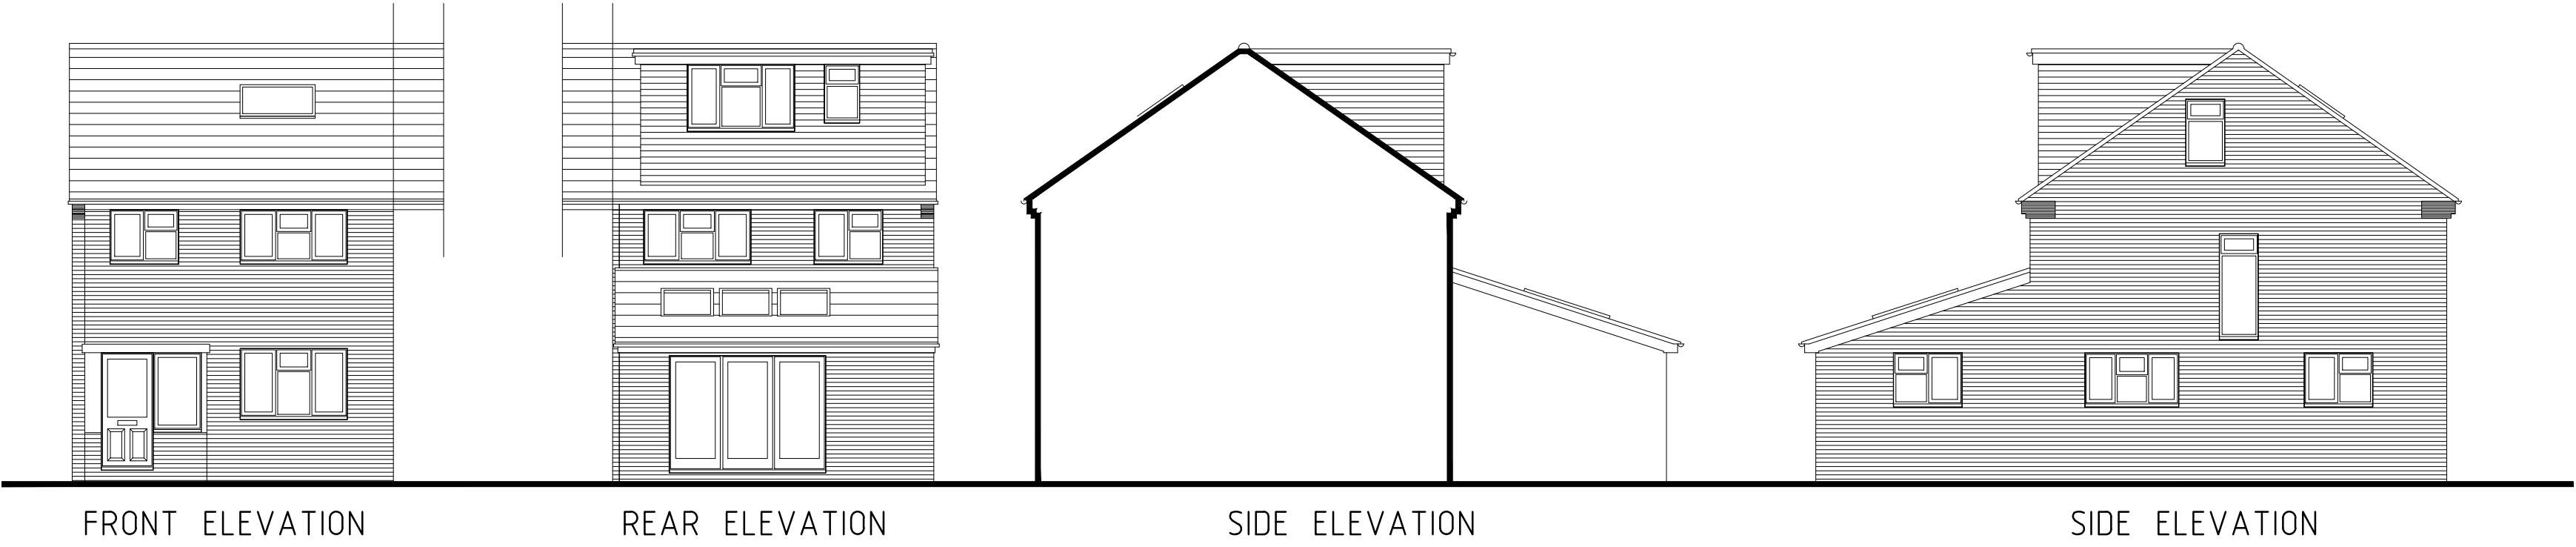

GROUND FLOOR LAYOUT

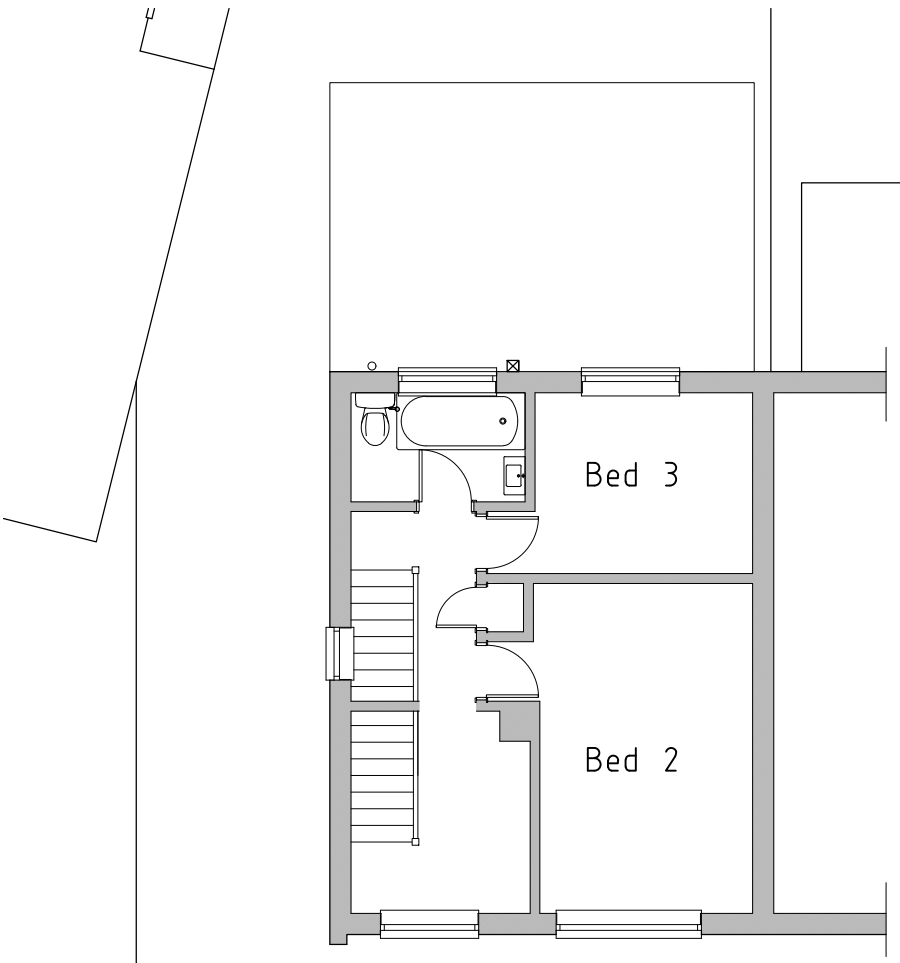

FIRST FLOOR LAYOUT

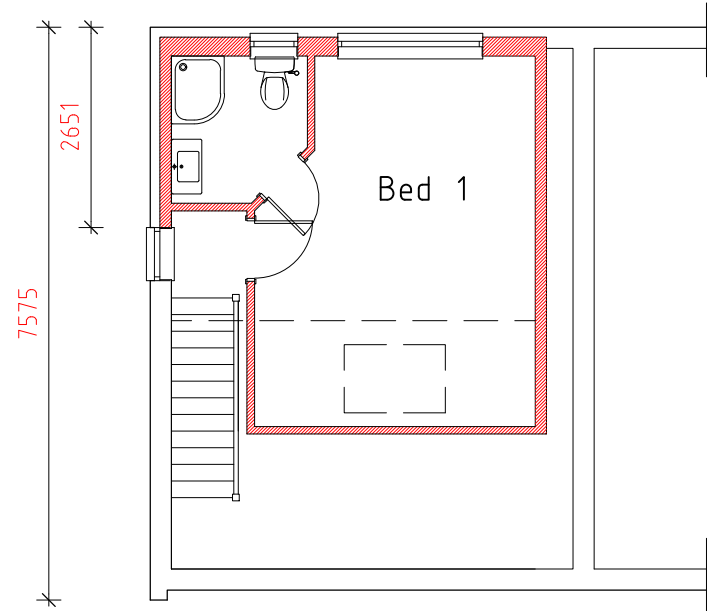

LOFT LAYOUT

REV.	DATE	COMMENTS
PROJECT 92 Silverdale Road, Earley, Reading, RG6 7LU		
DRAWING TITLE Proposed single storey rear extension		
PROPOSED PLANS & ELEVATIONS		

SK-tec Ltd
Planning & Technical Services
22 Glasspool Road, Winnersh, Reading, Berks, RG41 5SB
tel: 01189 696555, mob: 07714 100537
e-mail: steve@sk-tec.co.uk

CLIENT Mr S Sharma		
SCALE 1:100 (A2)	DATE Mar 25	
DRG. No. 25/965-02	REV.	