




Rev.	Date	Revisions

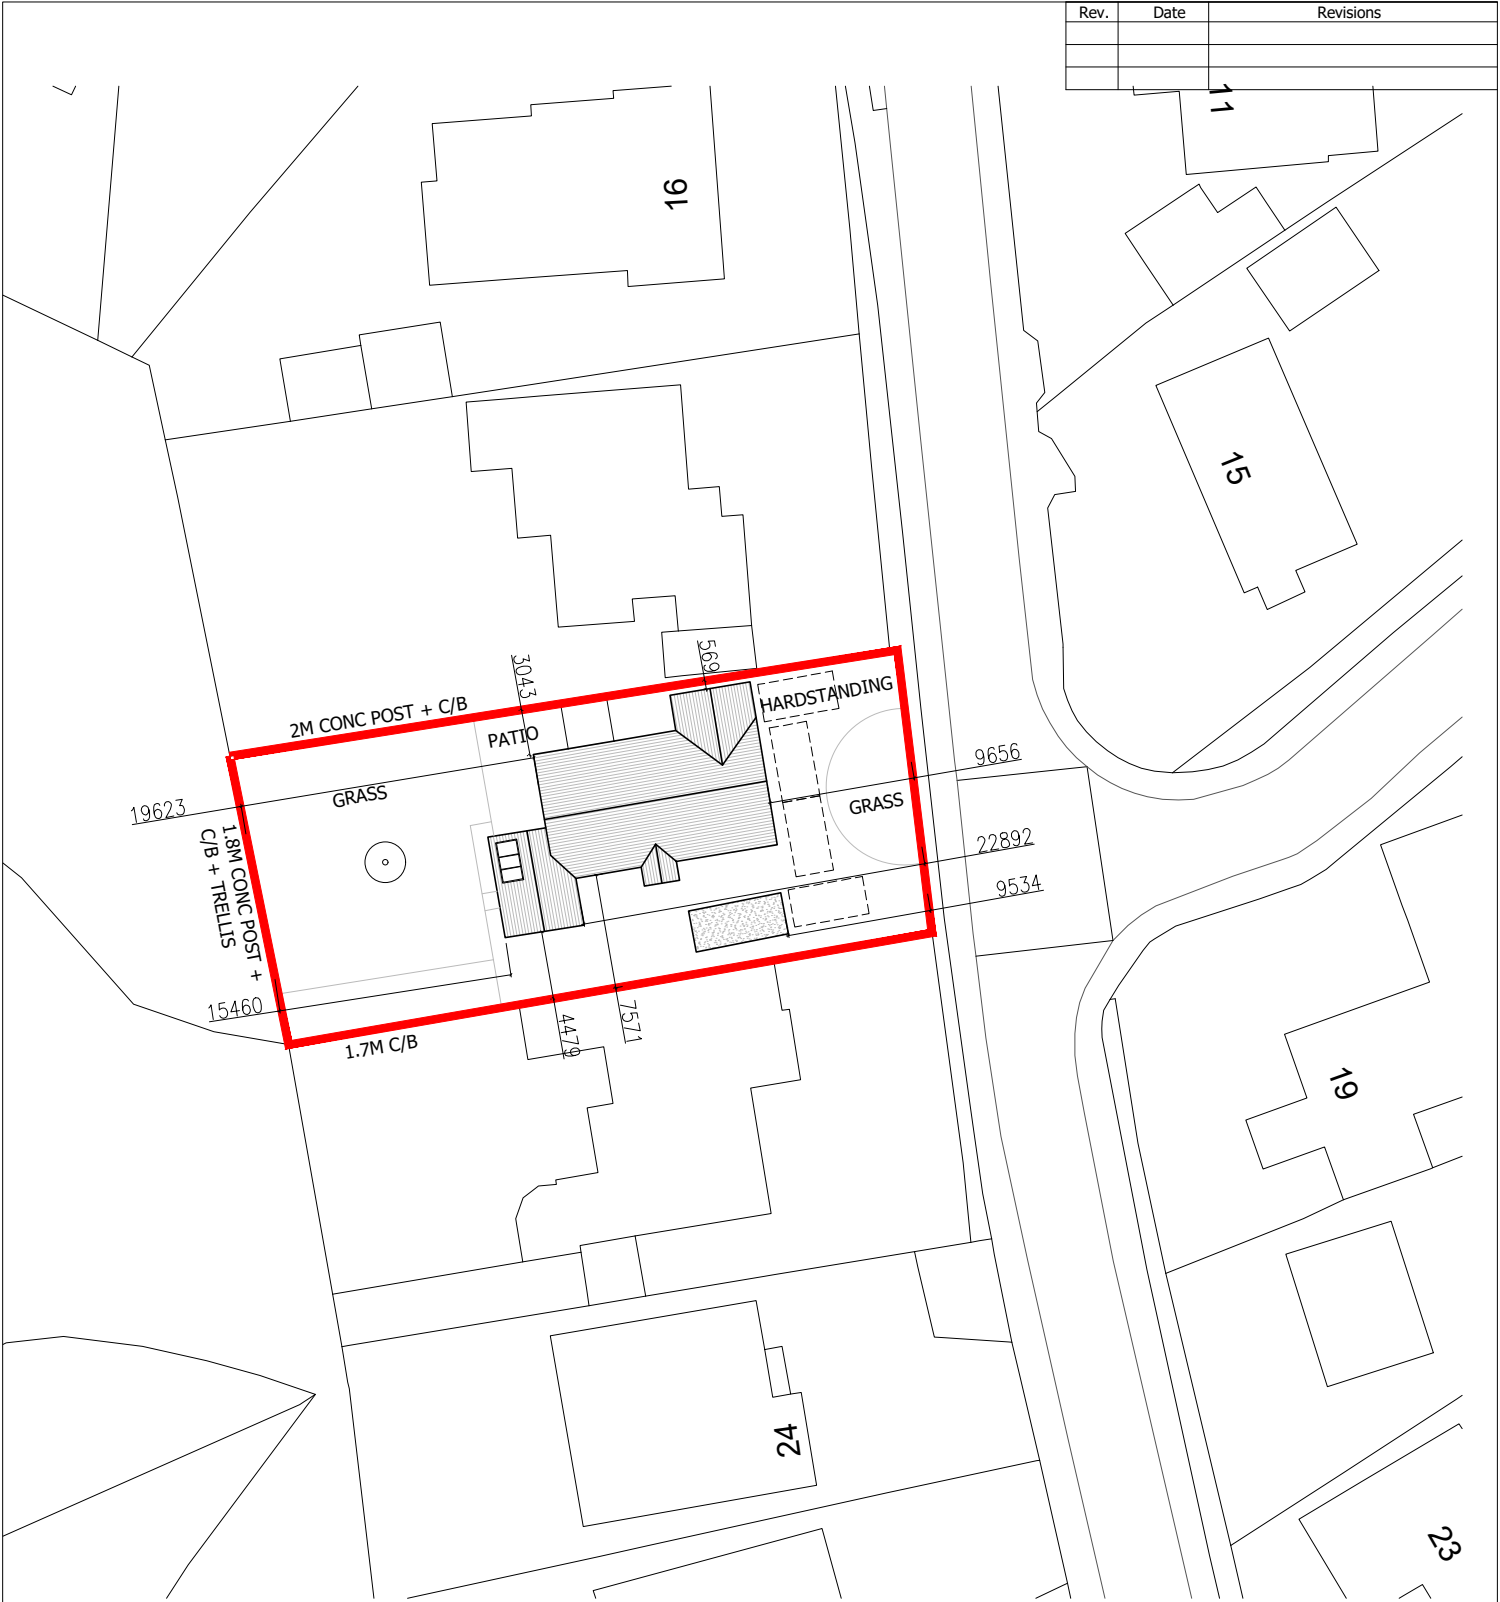

 SITE BOUNDARY

Client MR & MRS SPENCE		
Job Title 20 KILN RIDE FINCHAMPSTEAD RG40 3PL		
Scale 1:500	Date MAR 25	Drawn SA
Plot Date: MAR 25		

Drawing Title EXISTING BLOCK PLAN	
Drawing No. A4/434/10	Rev.



100 Berkshire Place
Winnersh Triangle
Wokingham, Berkshire
RG41 5RRD
Tel: 07787296792
email: info@jetarchdesign.co.uk