


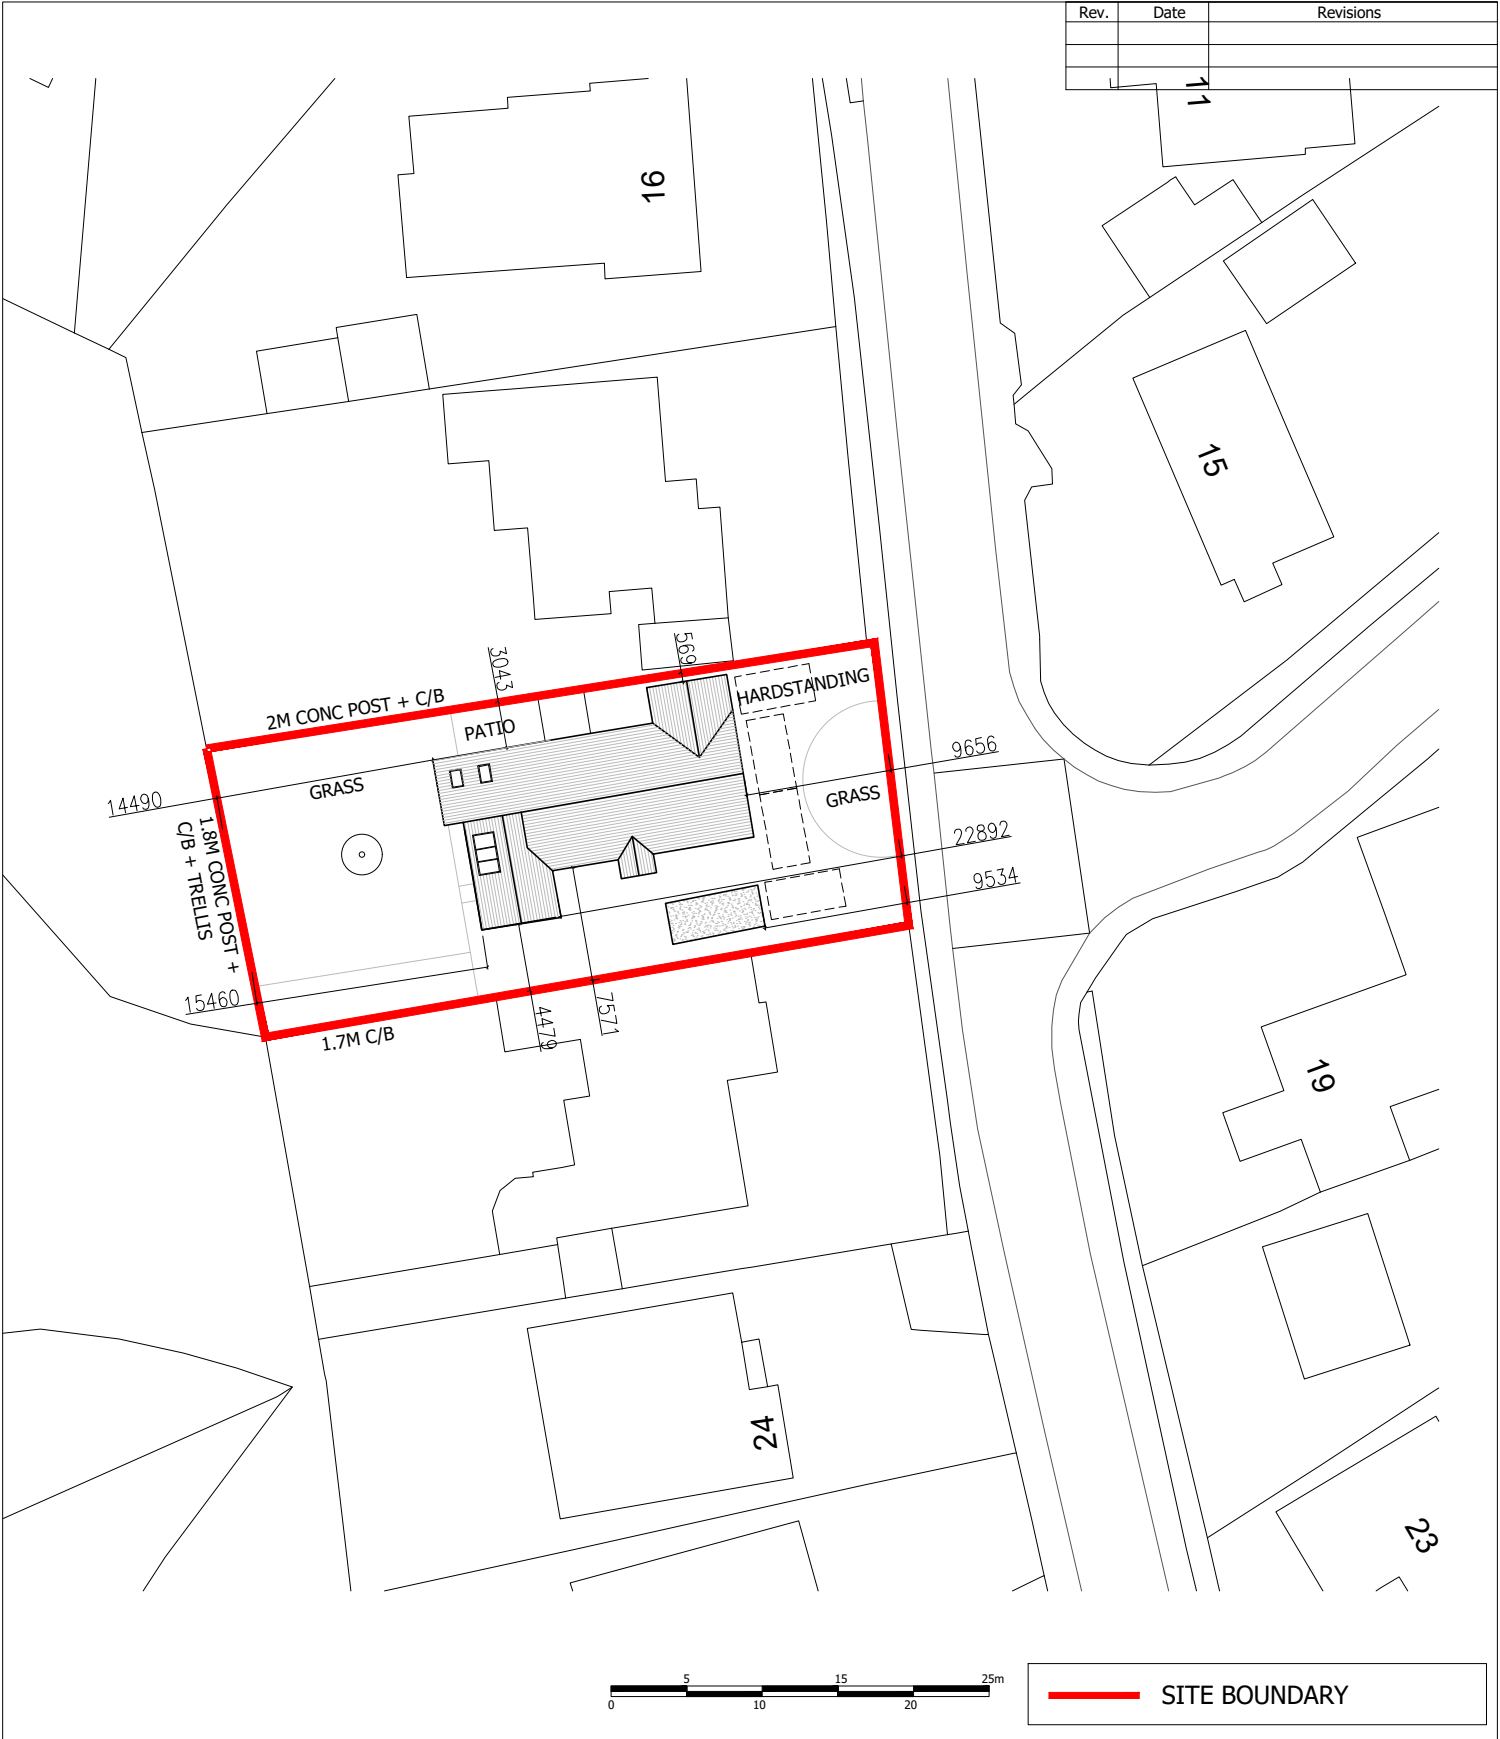

Client MR & MRS SPENCE			Drawing Title PROPOSED BLOCK PLAN <
---------------------------	--	--	---