



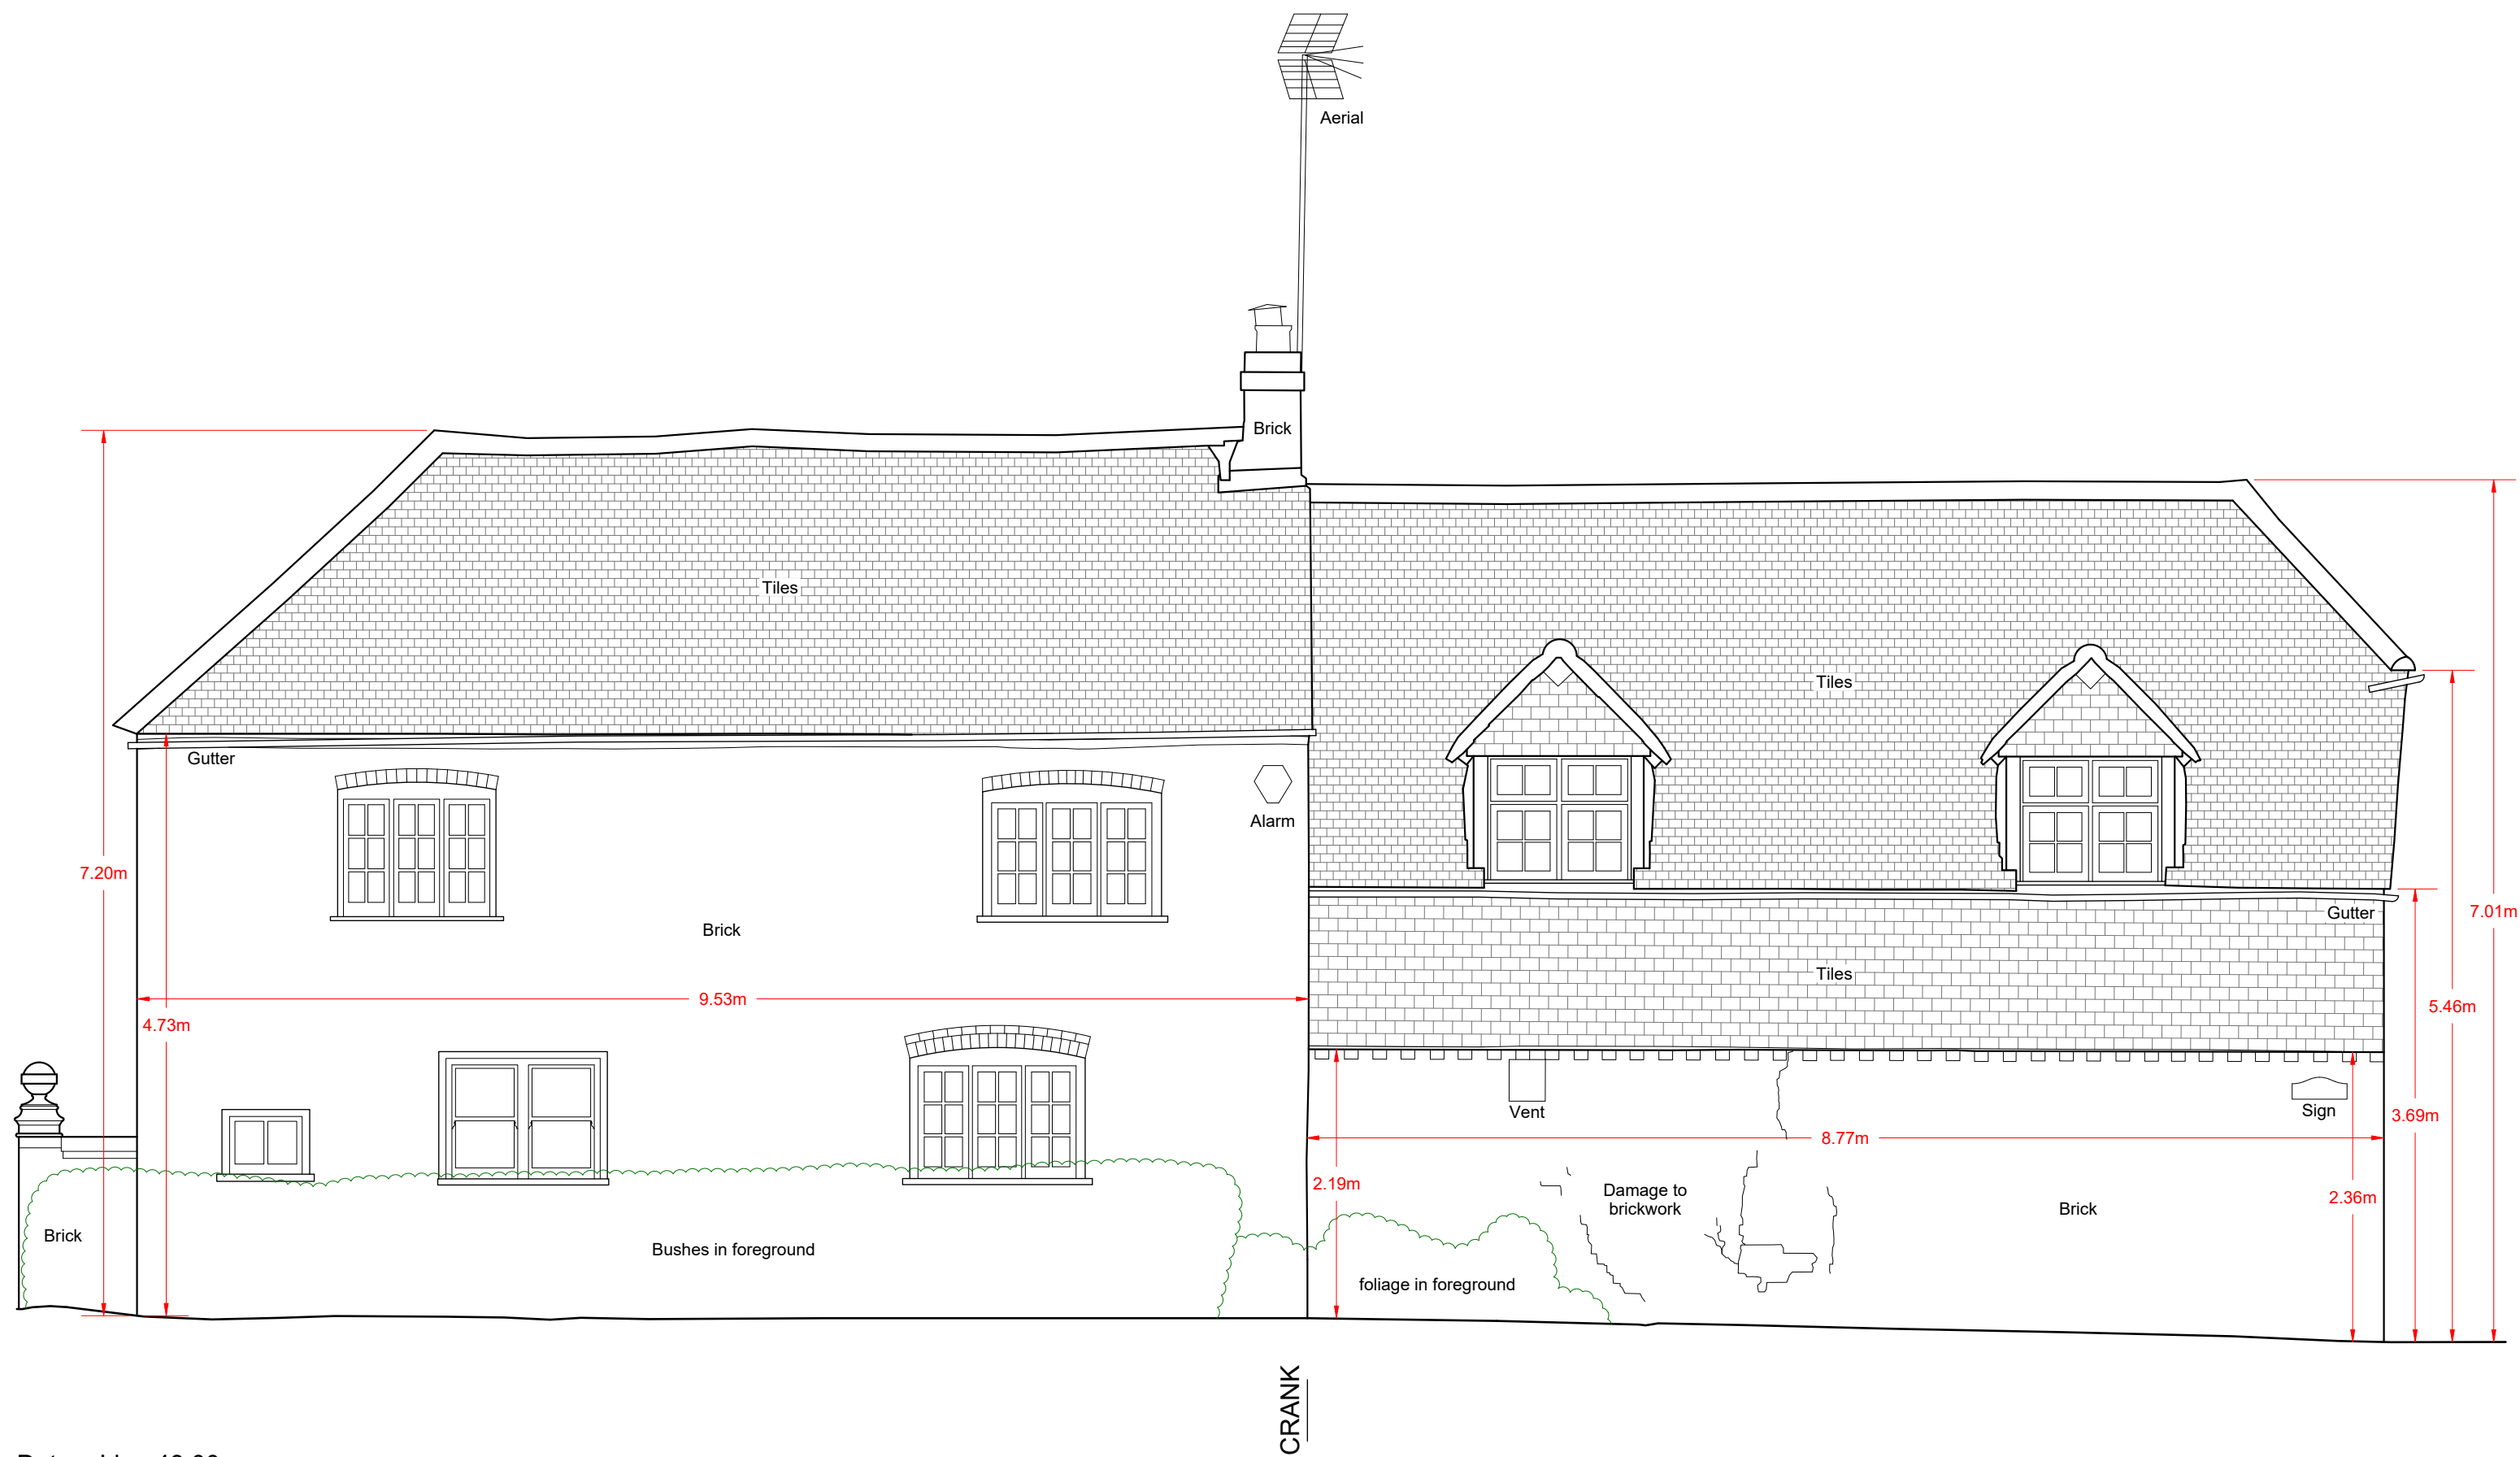

Datum Line 48.00m

Elevation 1

Location Plan :

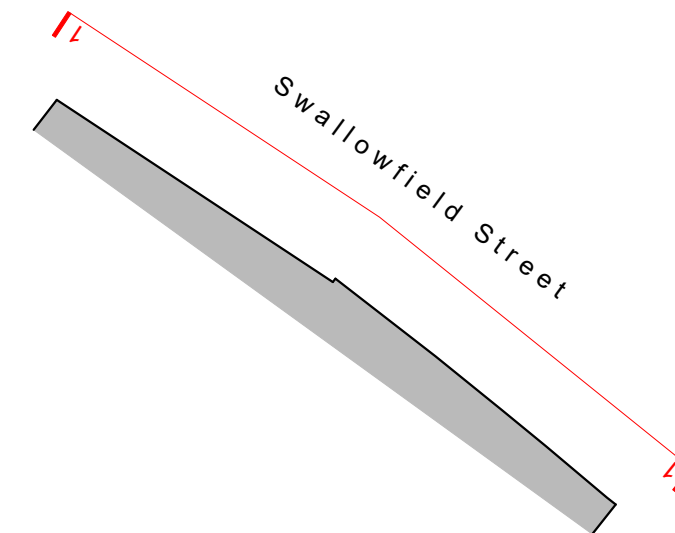

Revision	Description	Surv. by	Appr. by	Date							
0m	0.5	1	1.5	2	2.5	3	3.5	4	4.5	5	5.5

Elevation

Artemis Adjusting Ltd.

The Old Post House
The Street
Swallowfield
RG7 1QW

Scale: 1:50	Sheet Size: A2	Sheet Number: 1	Date: June 2025		
Project Number: 36198		Rev: -	Surveyed by: TP	Checked by: GF	Approved by: SG

mksurveys



www.mksurveys.com
Head Office: Milton Keynes t: 01908 565561 e: mail@mksurveys.co.uk

www.surveys4bim.co.uk