



1. All materials to match existing unless otherwise stated
2. Do not scale from this drawing (other than for Planning purposes).
3. The Contractor to verify all dimensions & levels before setting out, commencing work or placing orders.
4. Any discrepancies to be reported to Berkshire Developments Ltd.
5. Drawings & design are the intellectual property of Berkshire Developments Ltd. must not be used or reproduced without consent.
6. Issued drawings must be read in conjunction with entire contract set.
7. Ensure all work is undertaken using the most recent issue of documentation (refer to revision issue & date)
8. Comply with all applicable building code/ regulations.


1:100

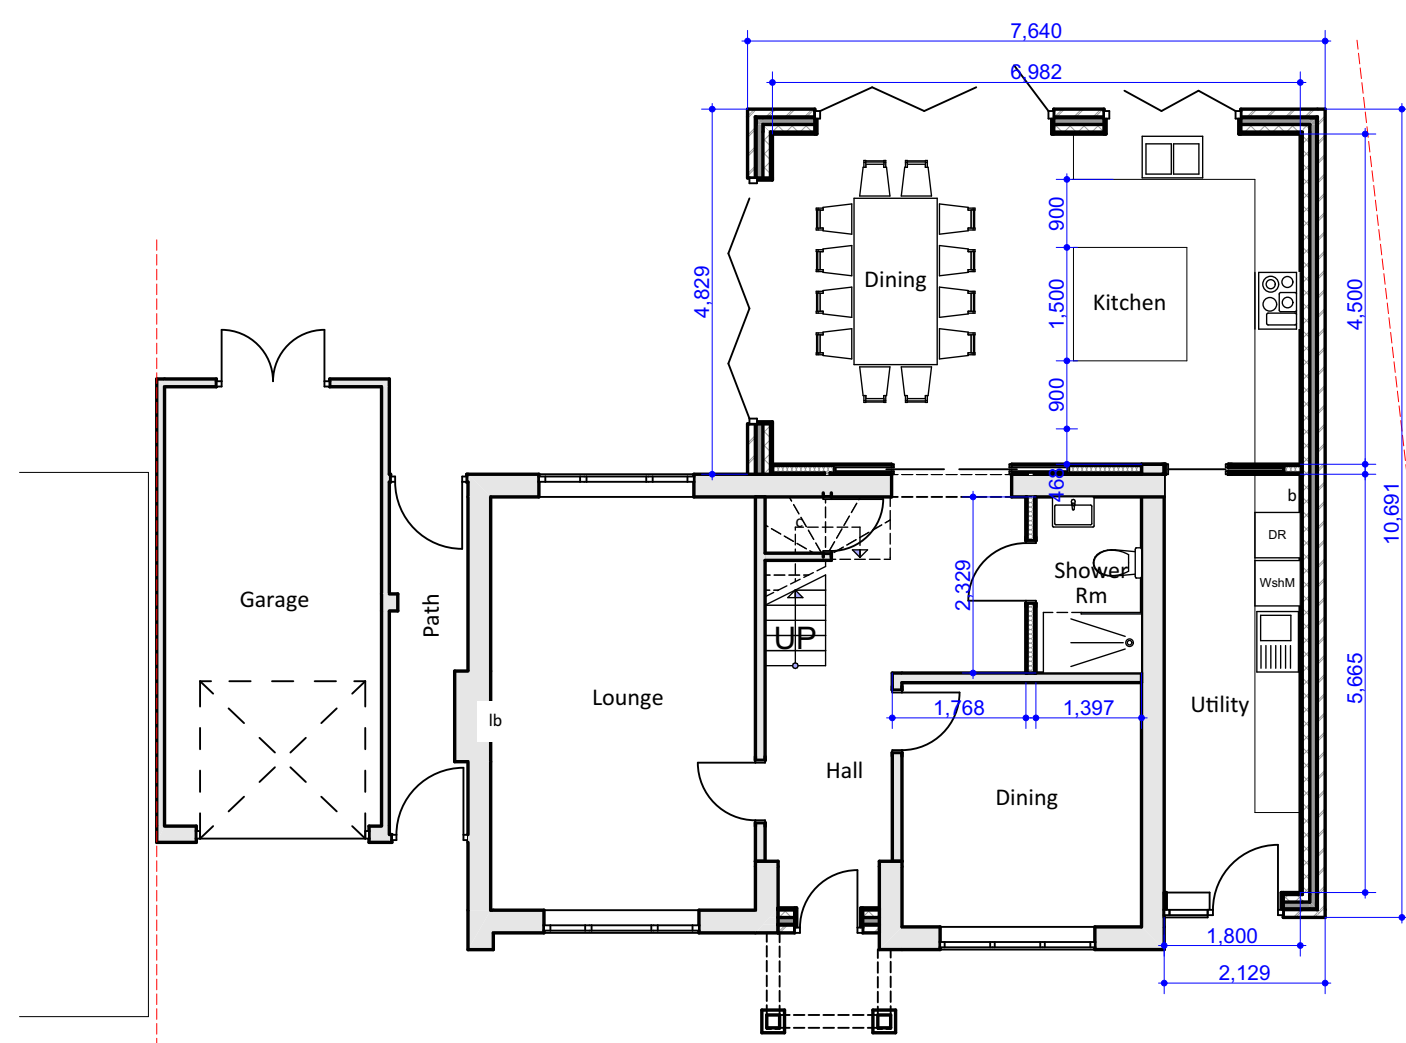


1:100

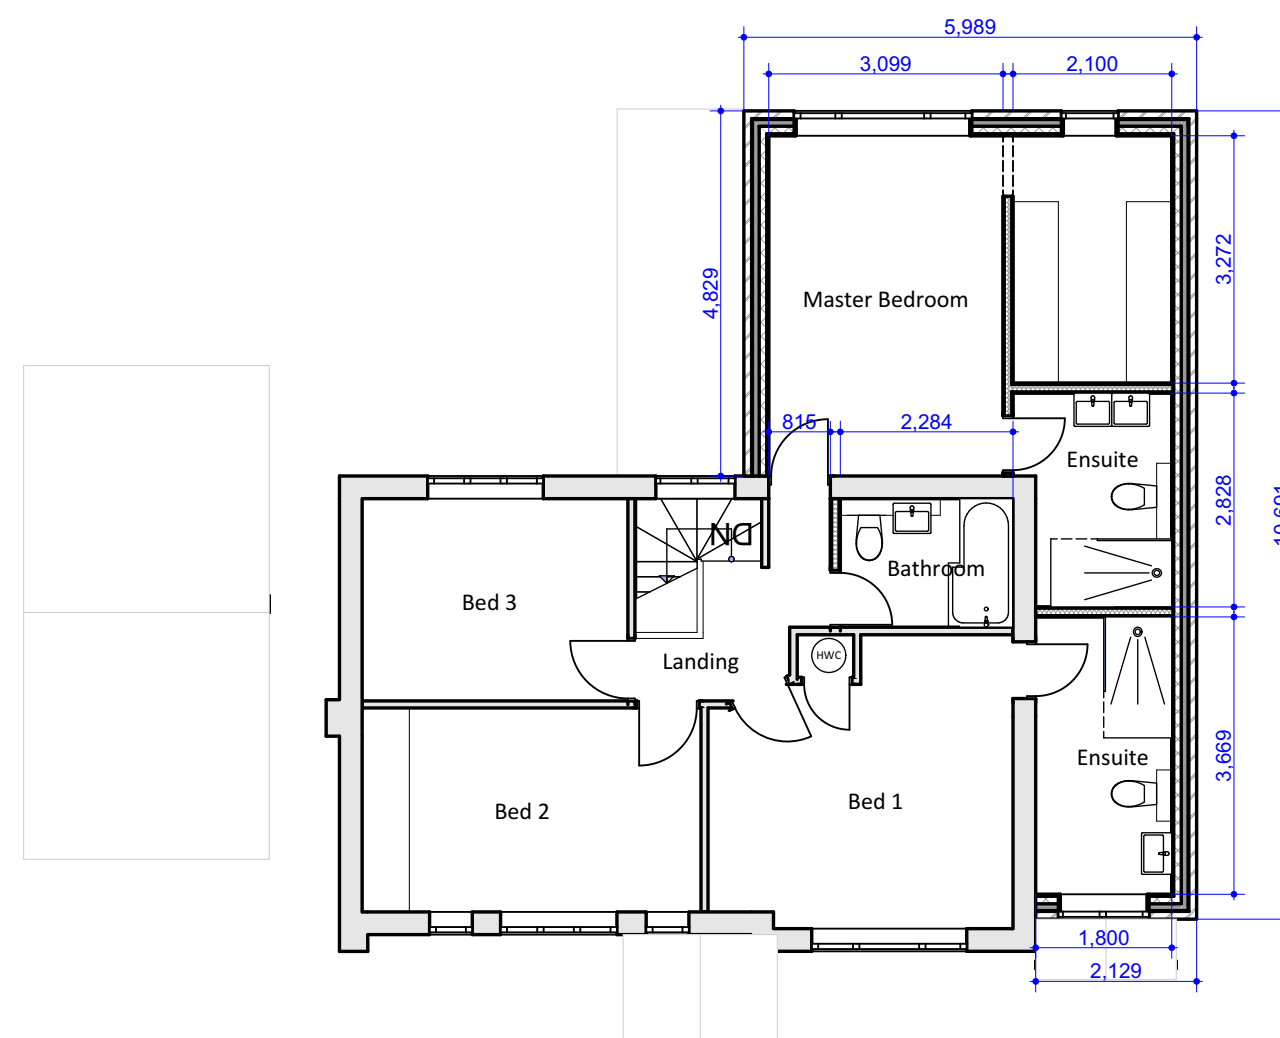


1:100

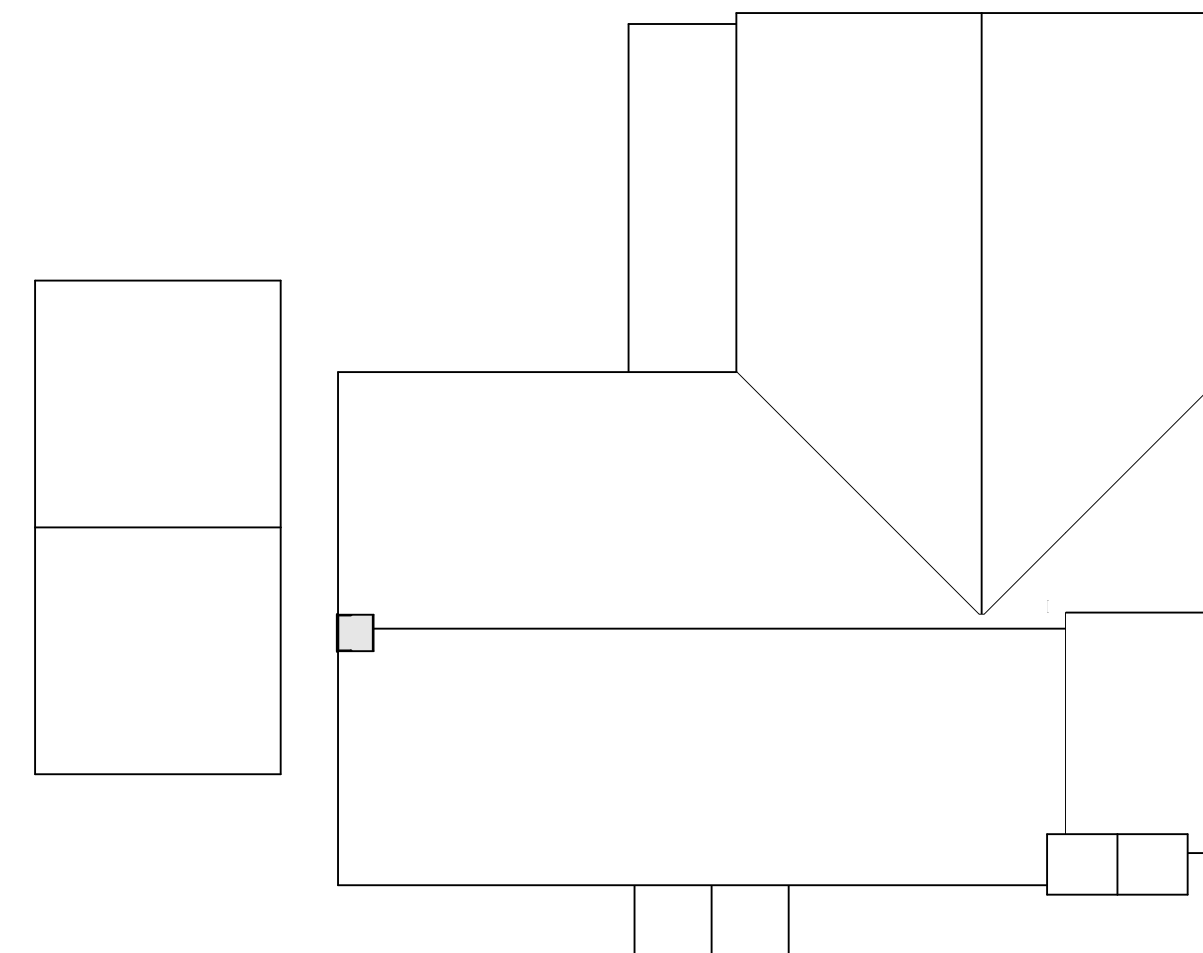

Proposed Front Elevation
1:100

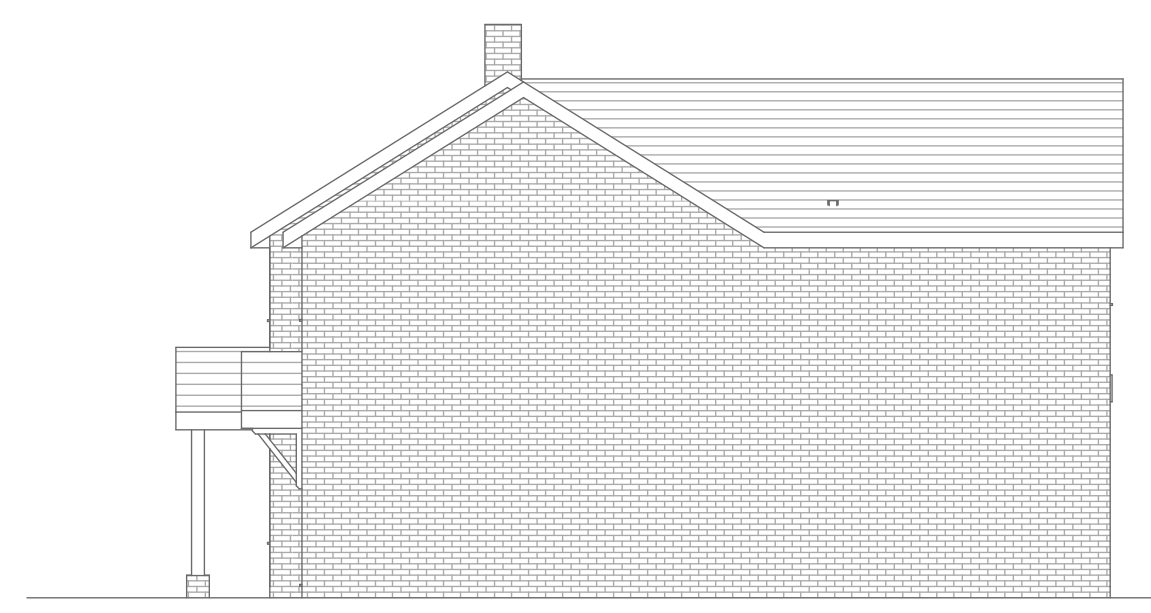

Proposed Side Elevation
1:100

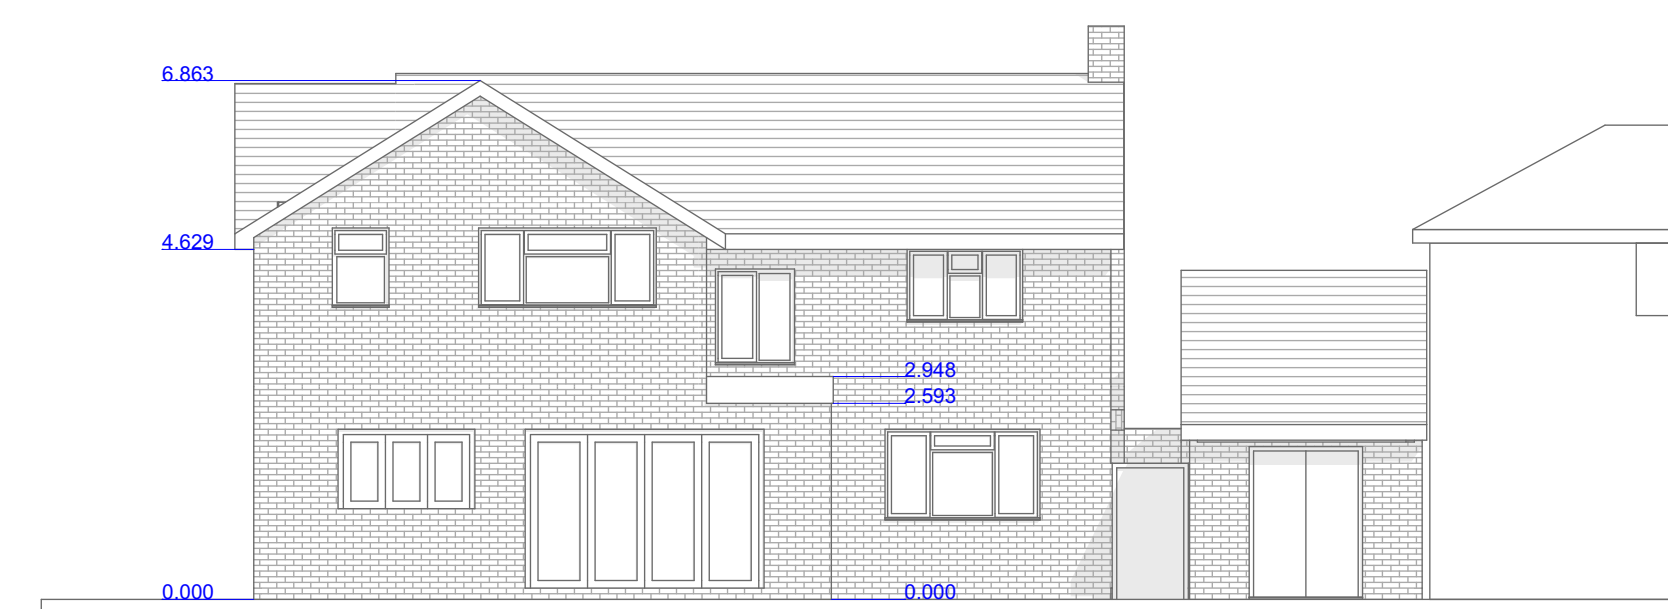

Proposed Rear Elevation
1:100



Proposed Side Elevation
1:100

[illegible]

Proposed part single, part two storey side and rear extension and internal alterations. Replace garage roof with pitched roof. New Porch roof to entrance

26 Campbell Road Woodley RG5
3NA

Client

Proposed Plans And Elevations

Project Ref	Layout Id	Rev.
4124	A.02	04
Date 05-02-2026		Scales @ A1 1:100

The Barn, Waterloo Road
Wokingham Berkshire
RG40 3BY
07714 950664
planning@berkshireddevelopments.co.uk