



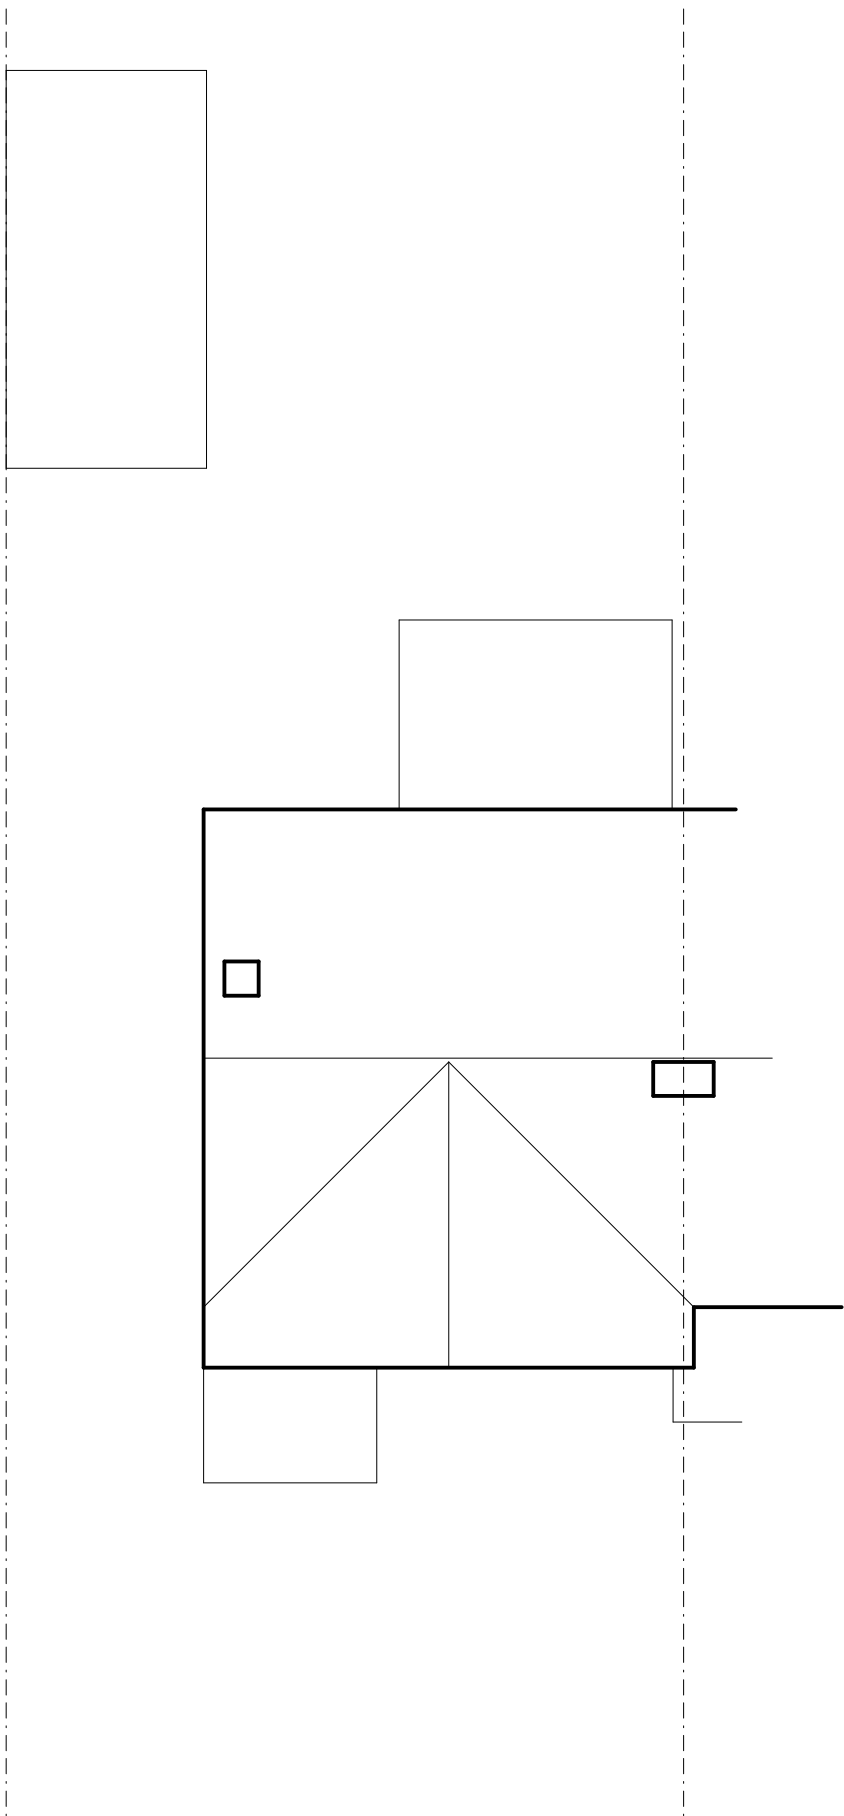

EXISTING ROOF PLAN

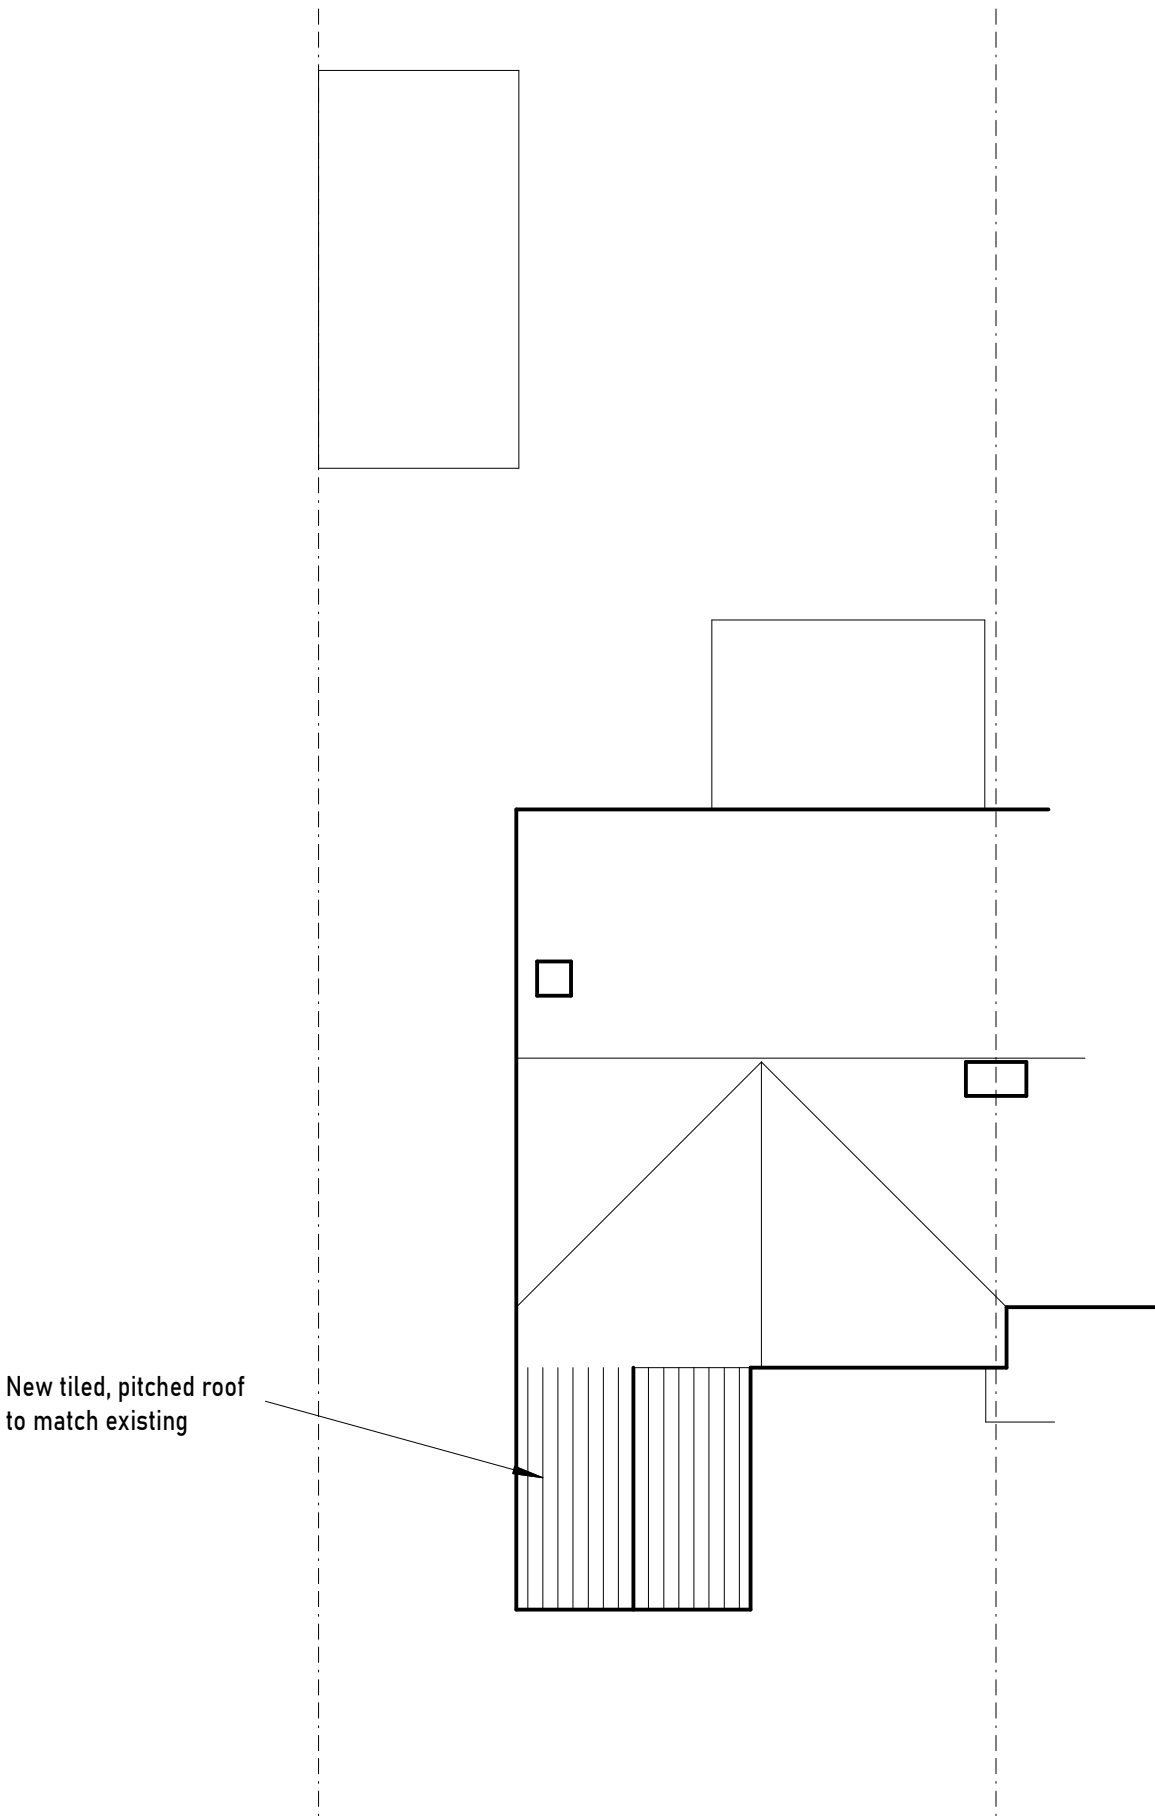

PROPOSED ROOF PLAN

Revision			

	S BIDDLE Ltd		Stephen Biddle BSc CEng FICE	
	Email: stephen@sbiddle.co.uk		Mob: 07864 122 313 Web: www.sbiddle.co.uk	
Client	Mr & Mrs M. Purton			
Address	51 Chaseside Avenue, Twyford, Reading RG10 9BT			
Drwg No	PURTON-0226-06			Scale: (A2) 1:100
Title	ROOF PLANS			
2m		4m	6m	8m