
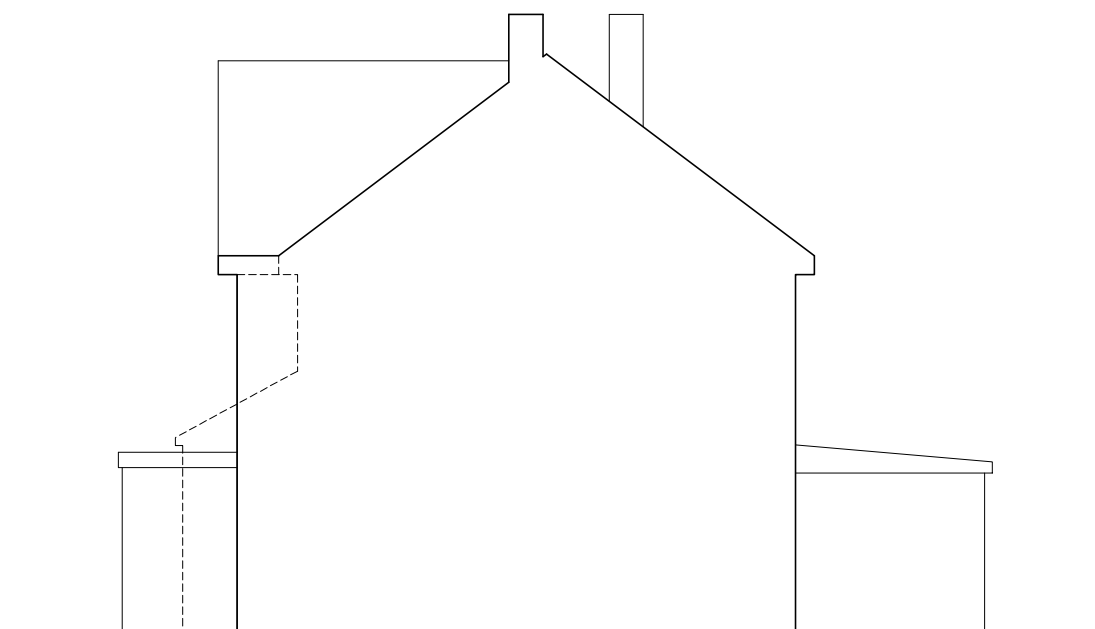
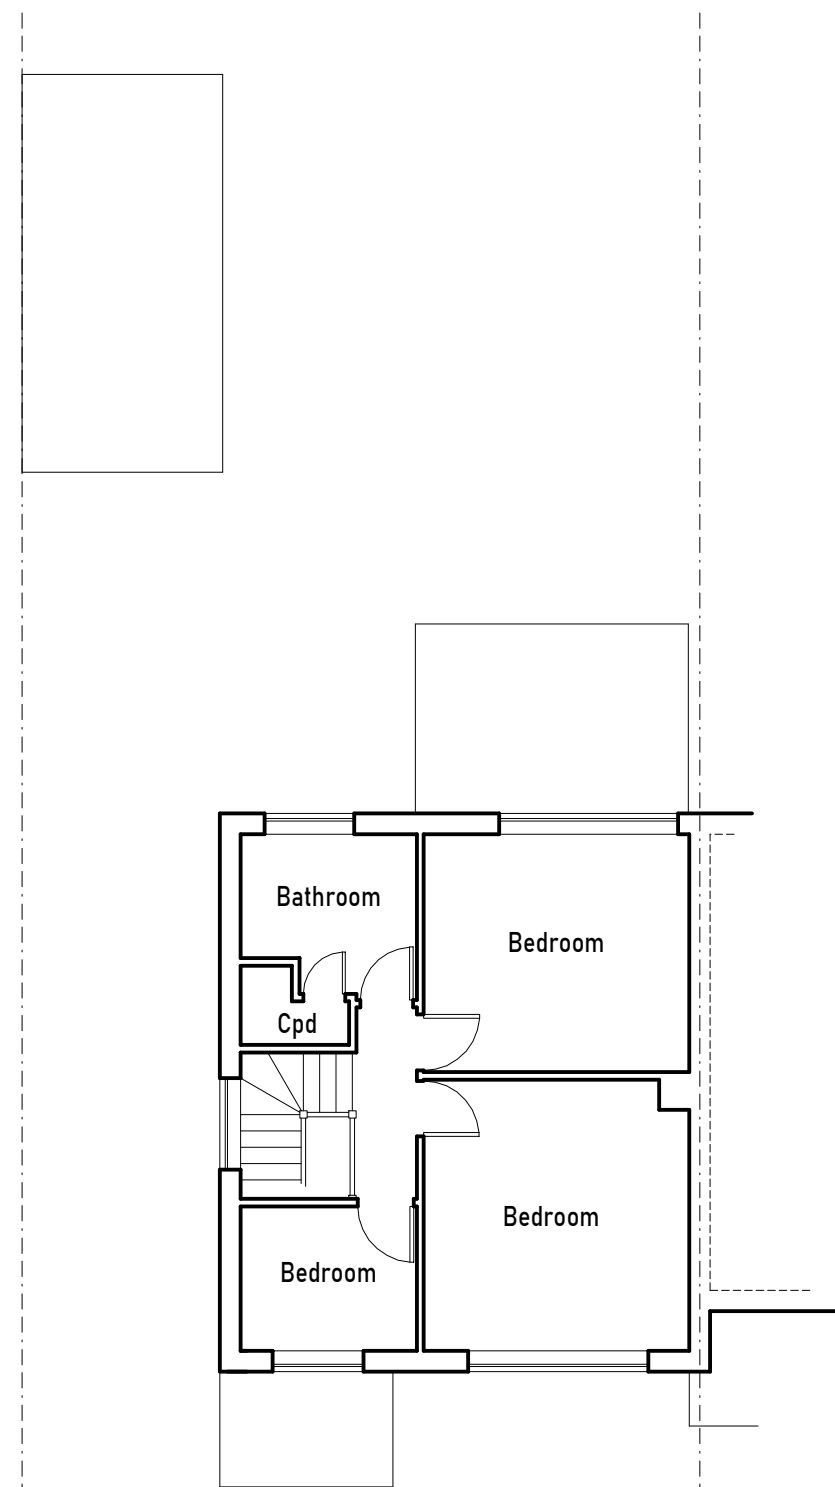
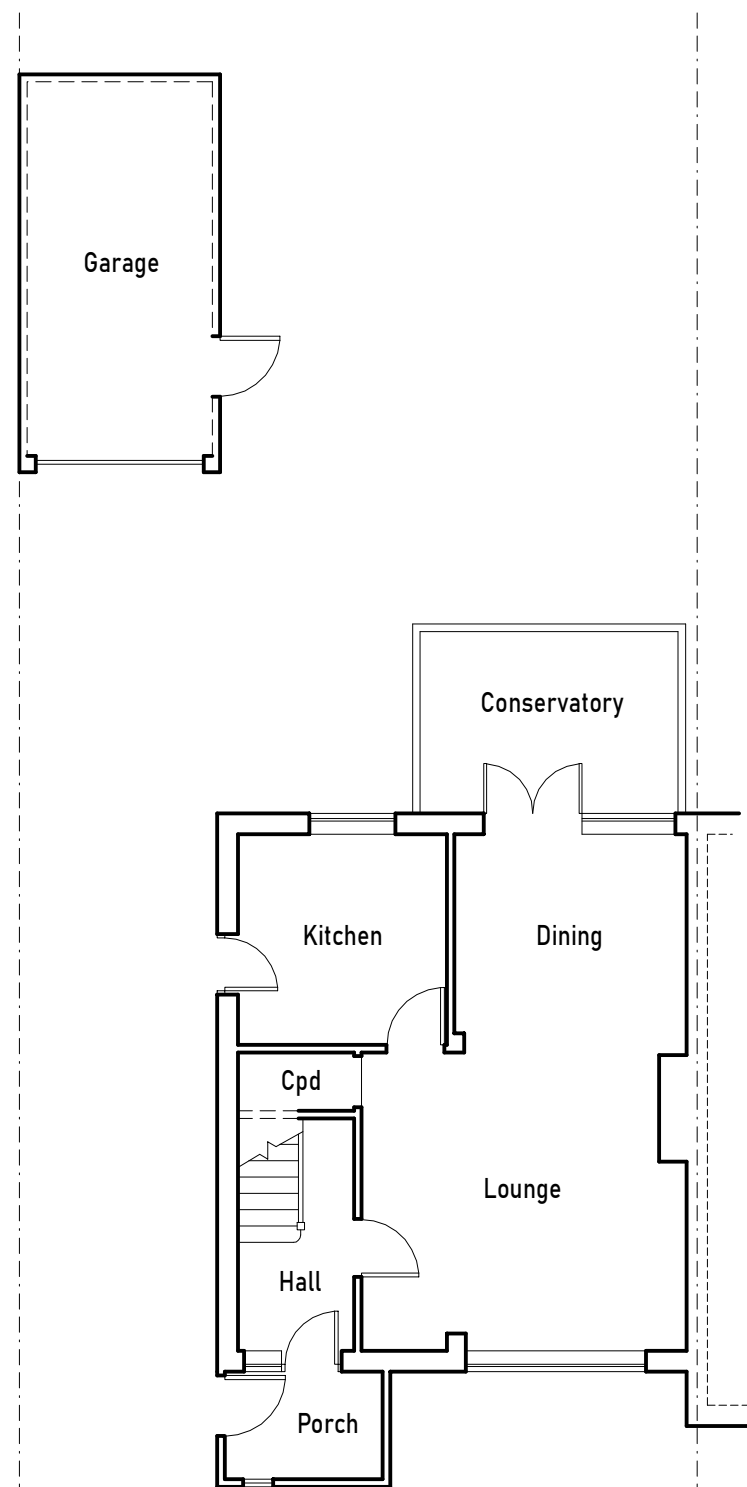
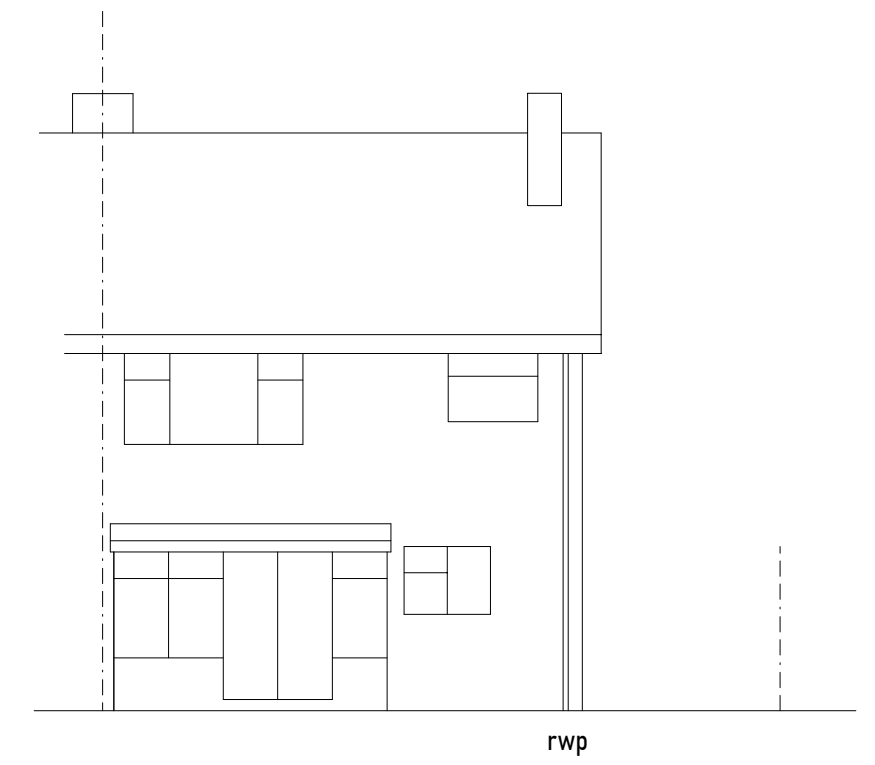
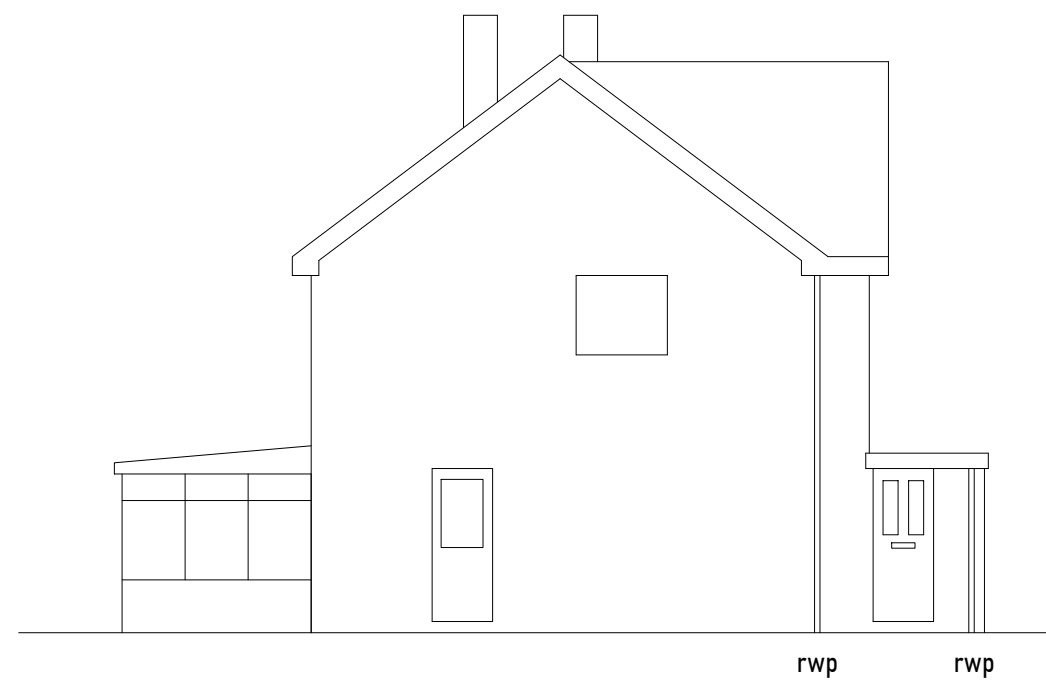


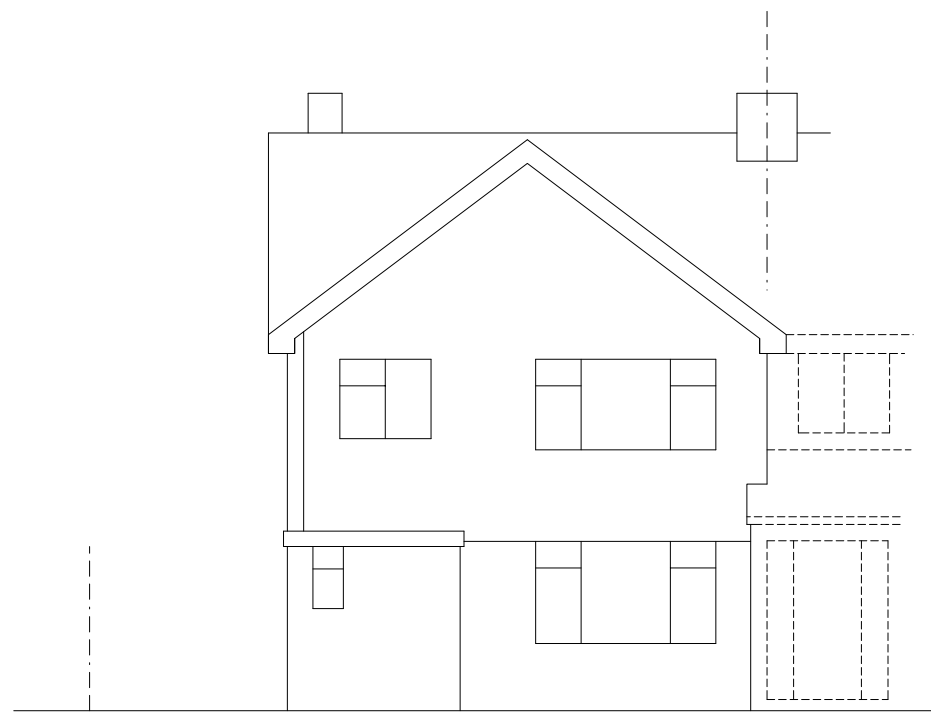

Revision				Drwg No	PURTON-0226-05				Scale: (A2)	1:100
				Title	EXISTING PLANS AND ELEVATIONS					
					2m	4m	6m	8m		