


Location Plan

Site Address: 58, Bridport Close, Earley, RG6 3DG



Date Produced: 14-Mar-2026

Scale: 1:1250 @A3

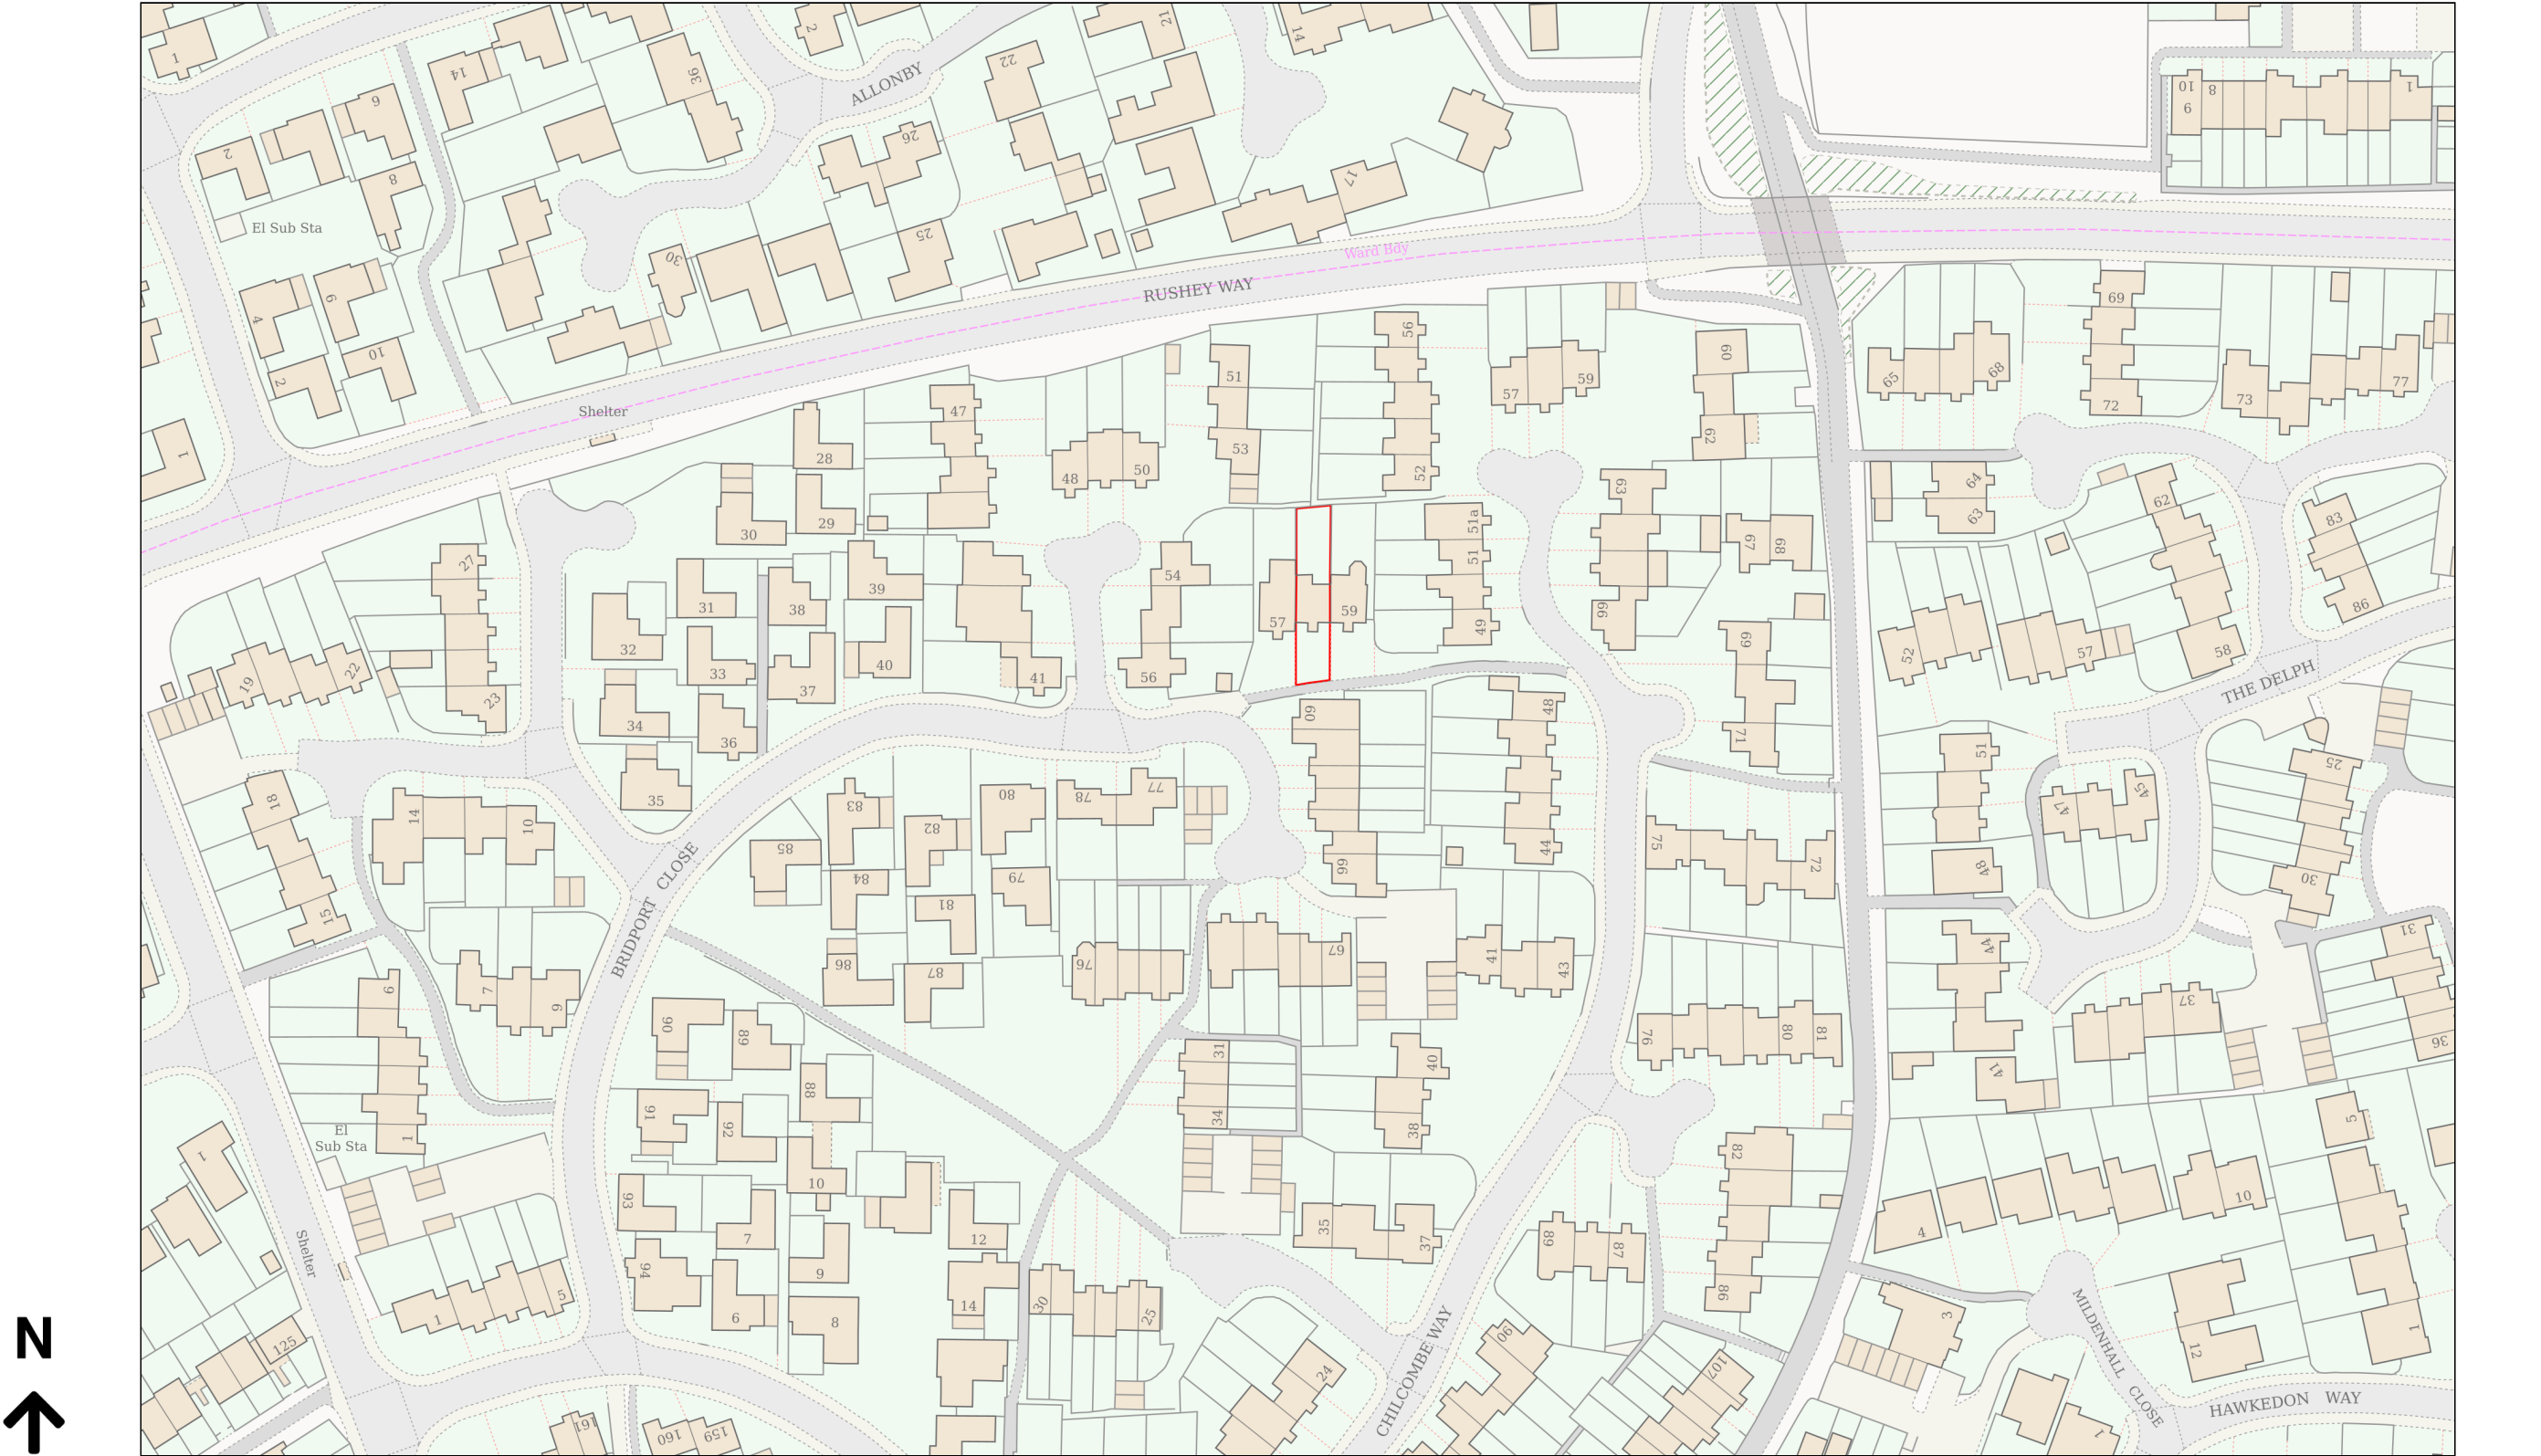

Planning Portal Reference: PP-14778619v1