



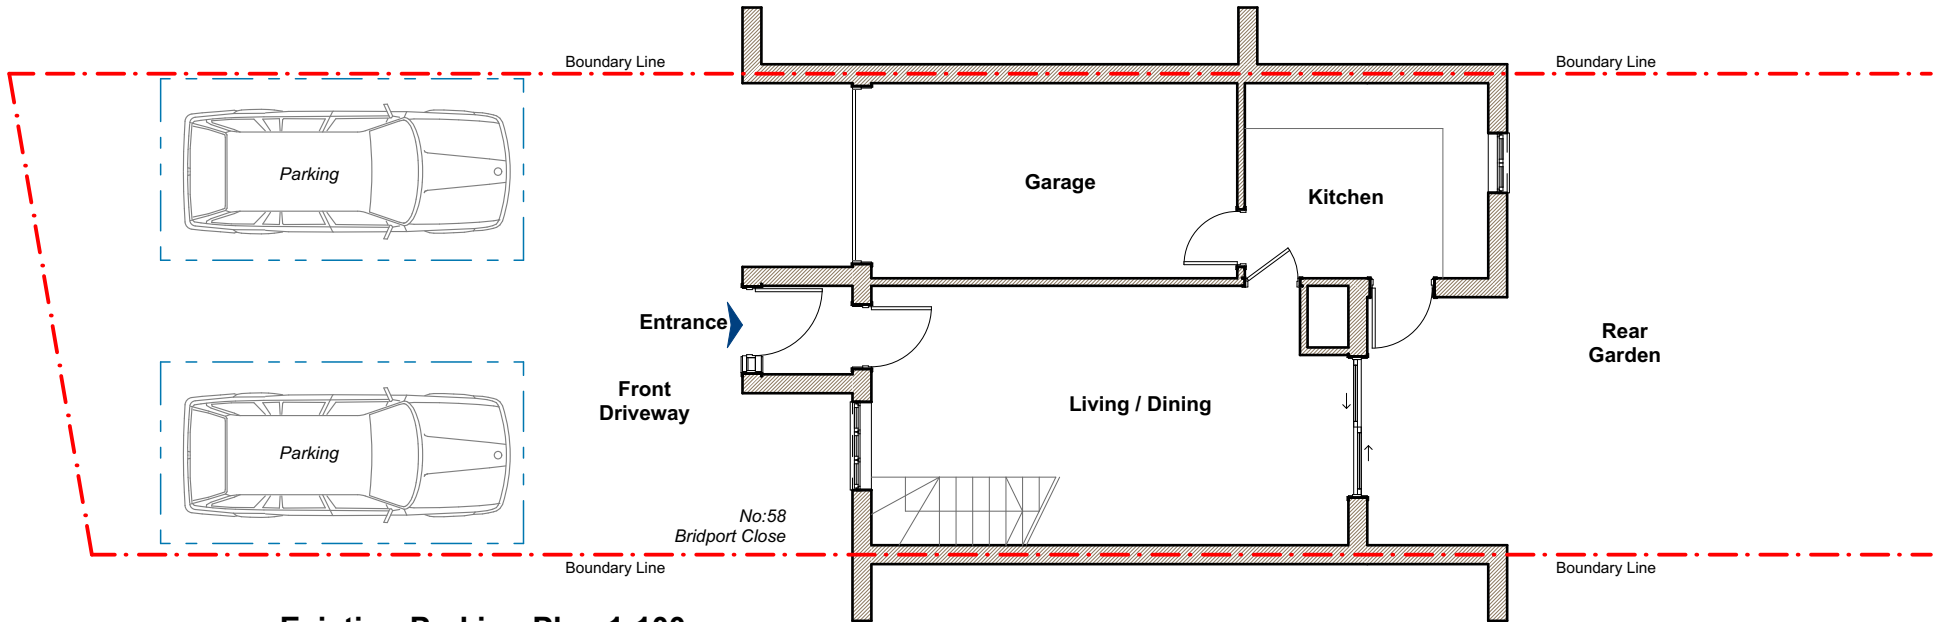

Existing Parking Plan 1:100

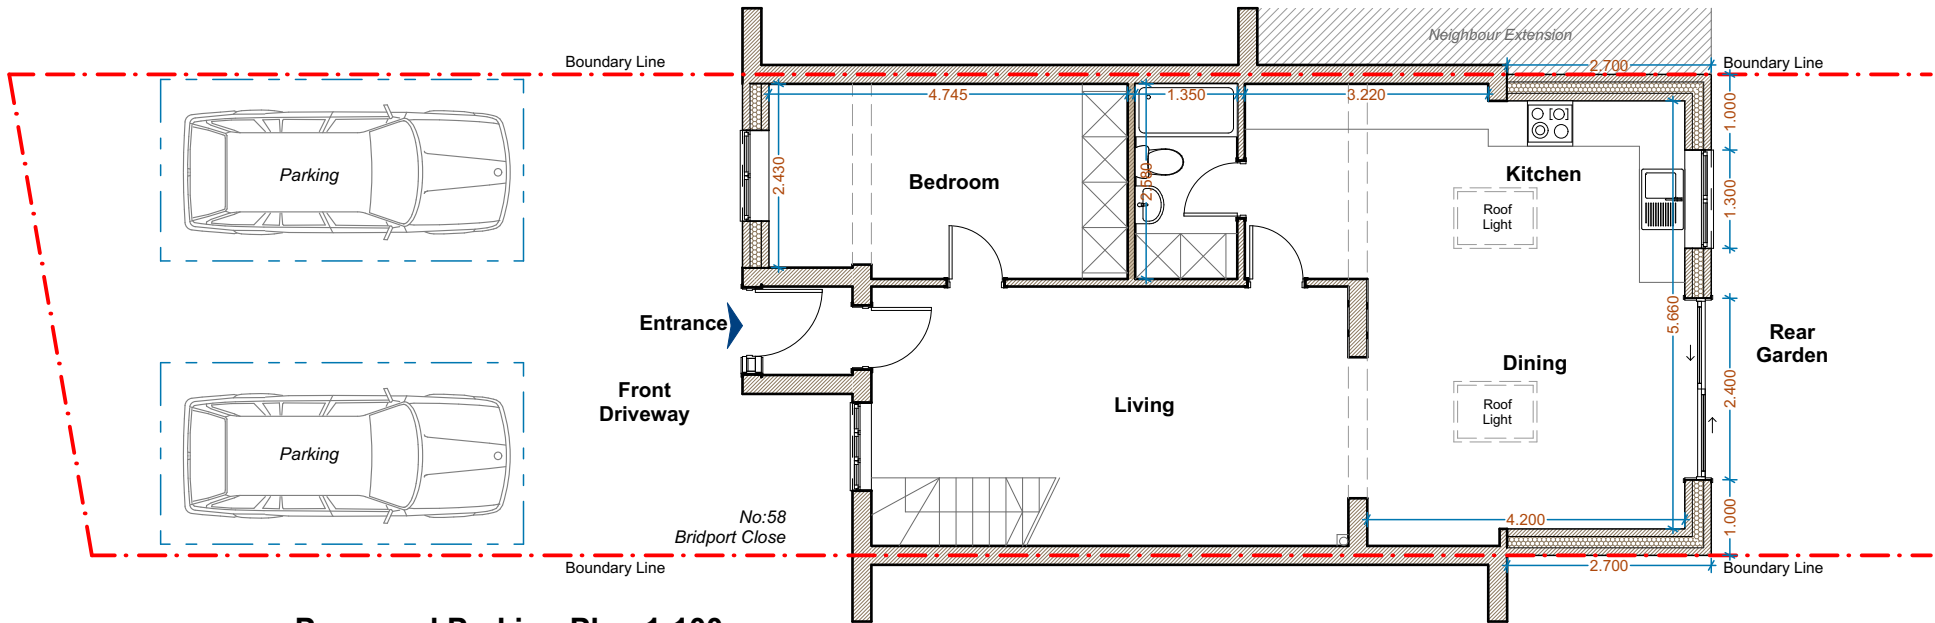

Proposed Parking Plan 1:100
(no changes)