07 FEB 2000* 0547

Ashridgewood Farm

Ashridgewood Cottage

Ashridgewood Cottages

Ashridgewood Place Home Farm

Pond

Warren Inn (P.H)

B 3031

Ashridgewood Farm Cottage

Rushton's Farm Cottages

Rushton's Farm

Drain

WARREN HOUSE ROAD

Track

7800 pt 21·79

6054 pt 45·77

6083 ·52

5788 ·72

4800 4·41

4800 1·667ha 4·12

4300 ·25

3900 3·66

5400 ·84

3400 1·90

3800 ·42

0003 ·76

0600 1·86

1400 ·56

2300 ·24

1800 2·27

3700 15·32

1988 3·15

0984 2·52

0086 2·66

0076 1·07

1680 1·91

2679 ·84

8550 3·45

9245 ·33

0062 pt 12·39

0958 ·55

0754 ·20

0047 2·89

55·5m

54·3m

52·8m

REFUSED

job Ashridgewood Farm
Wokingham

client Luff Farms Ltd

drawing LOCATION PLAN

scale 1:2500

date JULY 1997

1142/5

Chartered Architects
ANDREWS KALIK ASSOCIATES
2 ALEXANDRA ROAD READING BERKSHIRE
(0734) 669669

07.FEB.2000* 0547

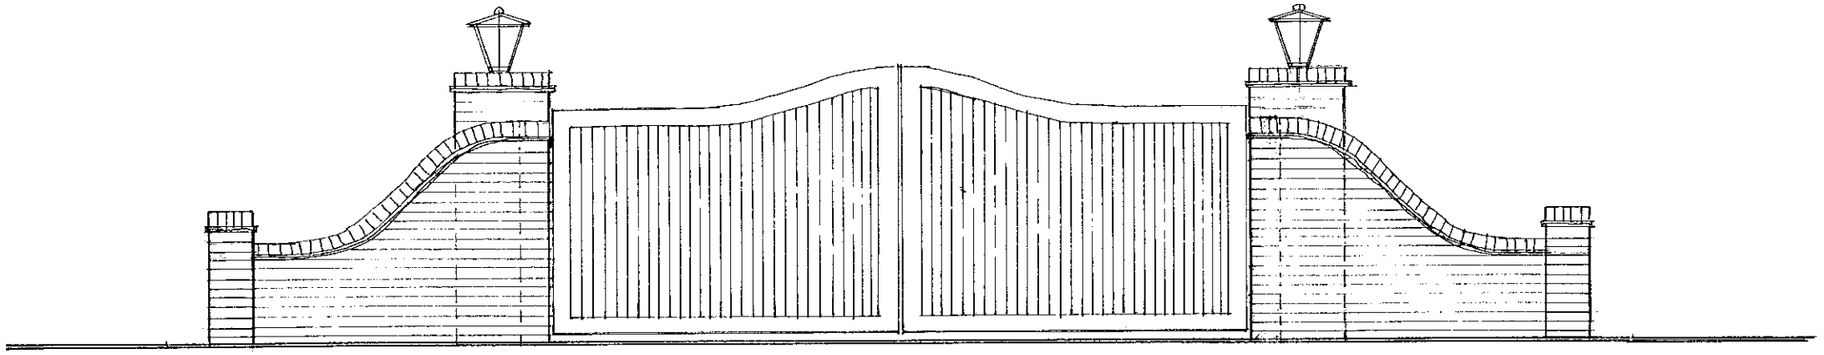

ELEVATION

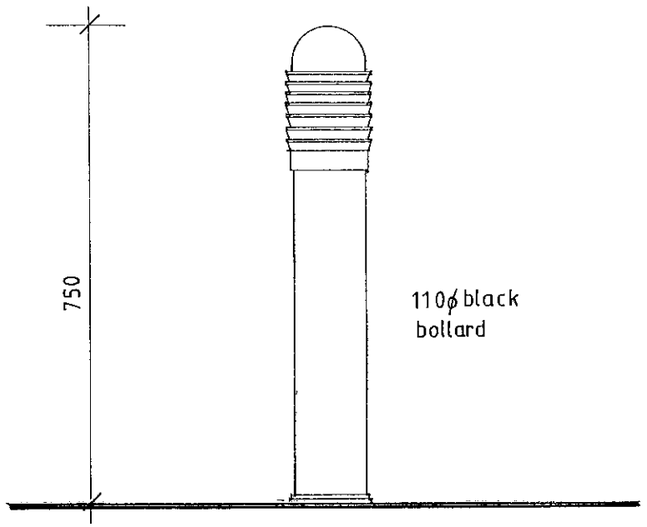

BOLLARD

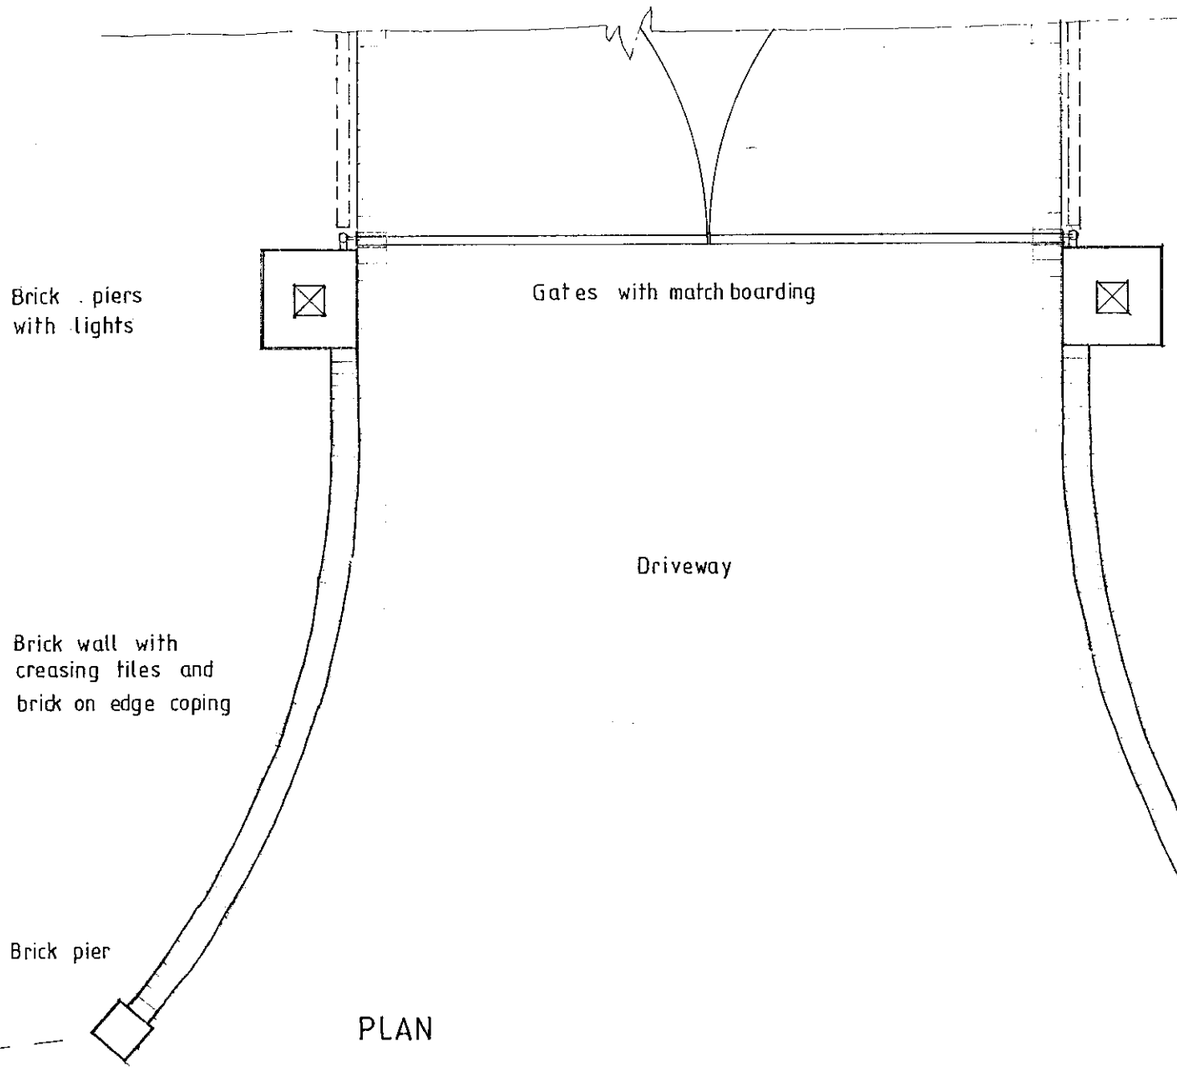

PLAN

REFUSED

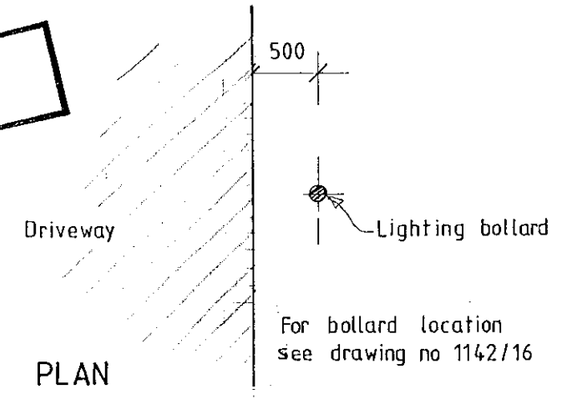

For bollard location
see drawing no 1142/16

PLAN



letter date revision

job ASHRIDGEWOOD FARM
WOKINGHAM

client LUFF FARMS LTD

drawing ENTRANCE GATES
LIGHTING

scale 1:50, 1:10

date FEB 2000

drawn by PB

1142-17

(0118) 9507700
THE STUDIO
101 LONDON ROAD
READING
BERKSHIRE
CHARTERED ARCHITECTS
ANDREWS KALIK ASSOCIATES

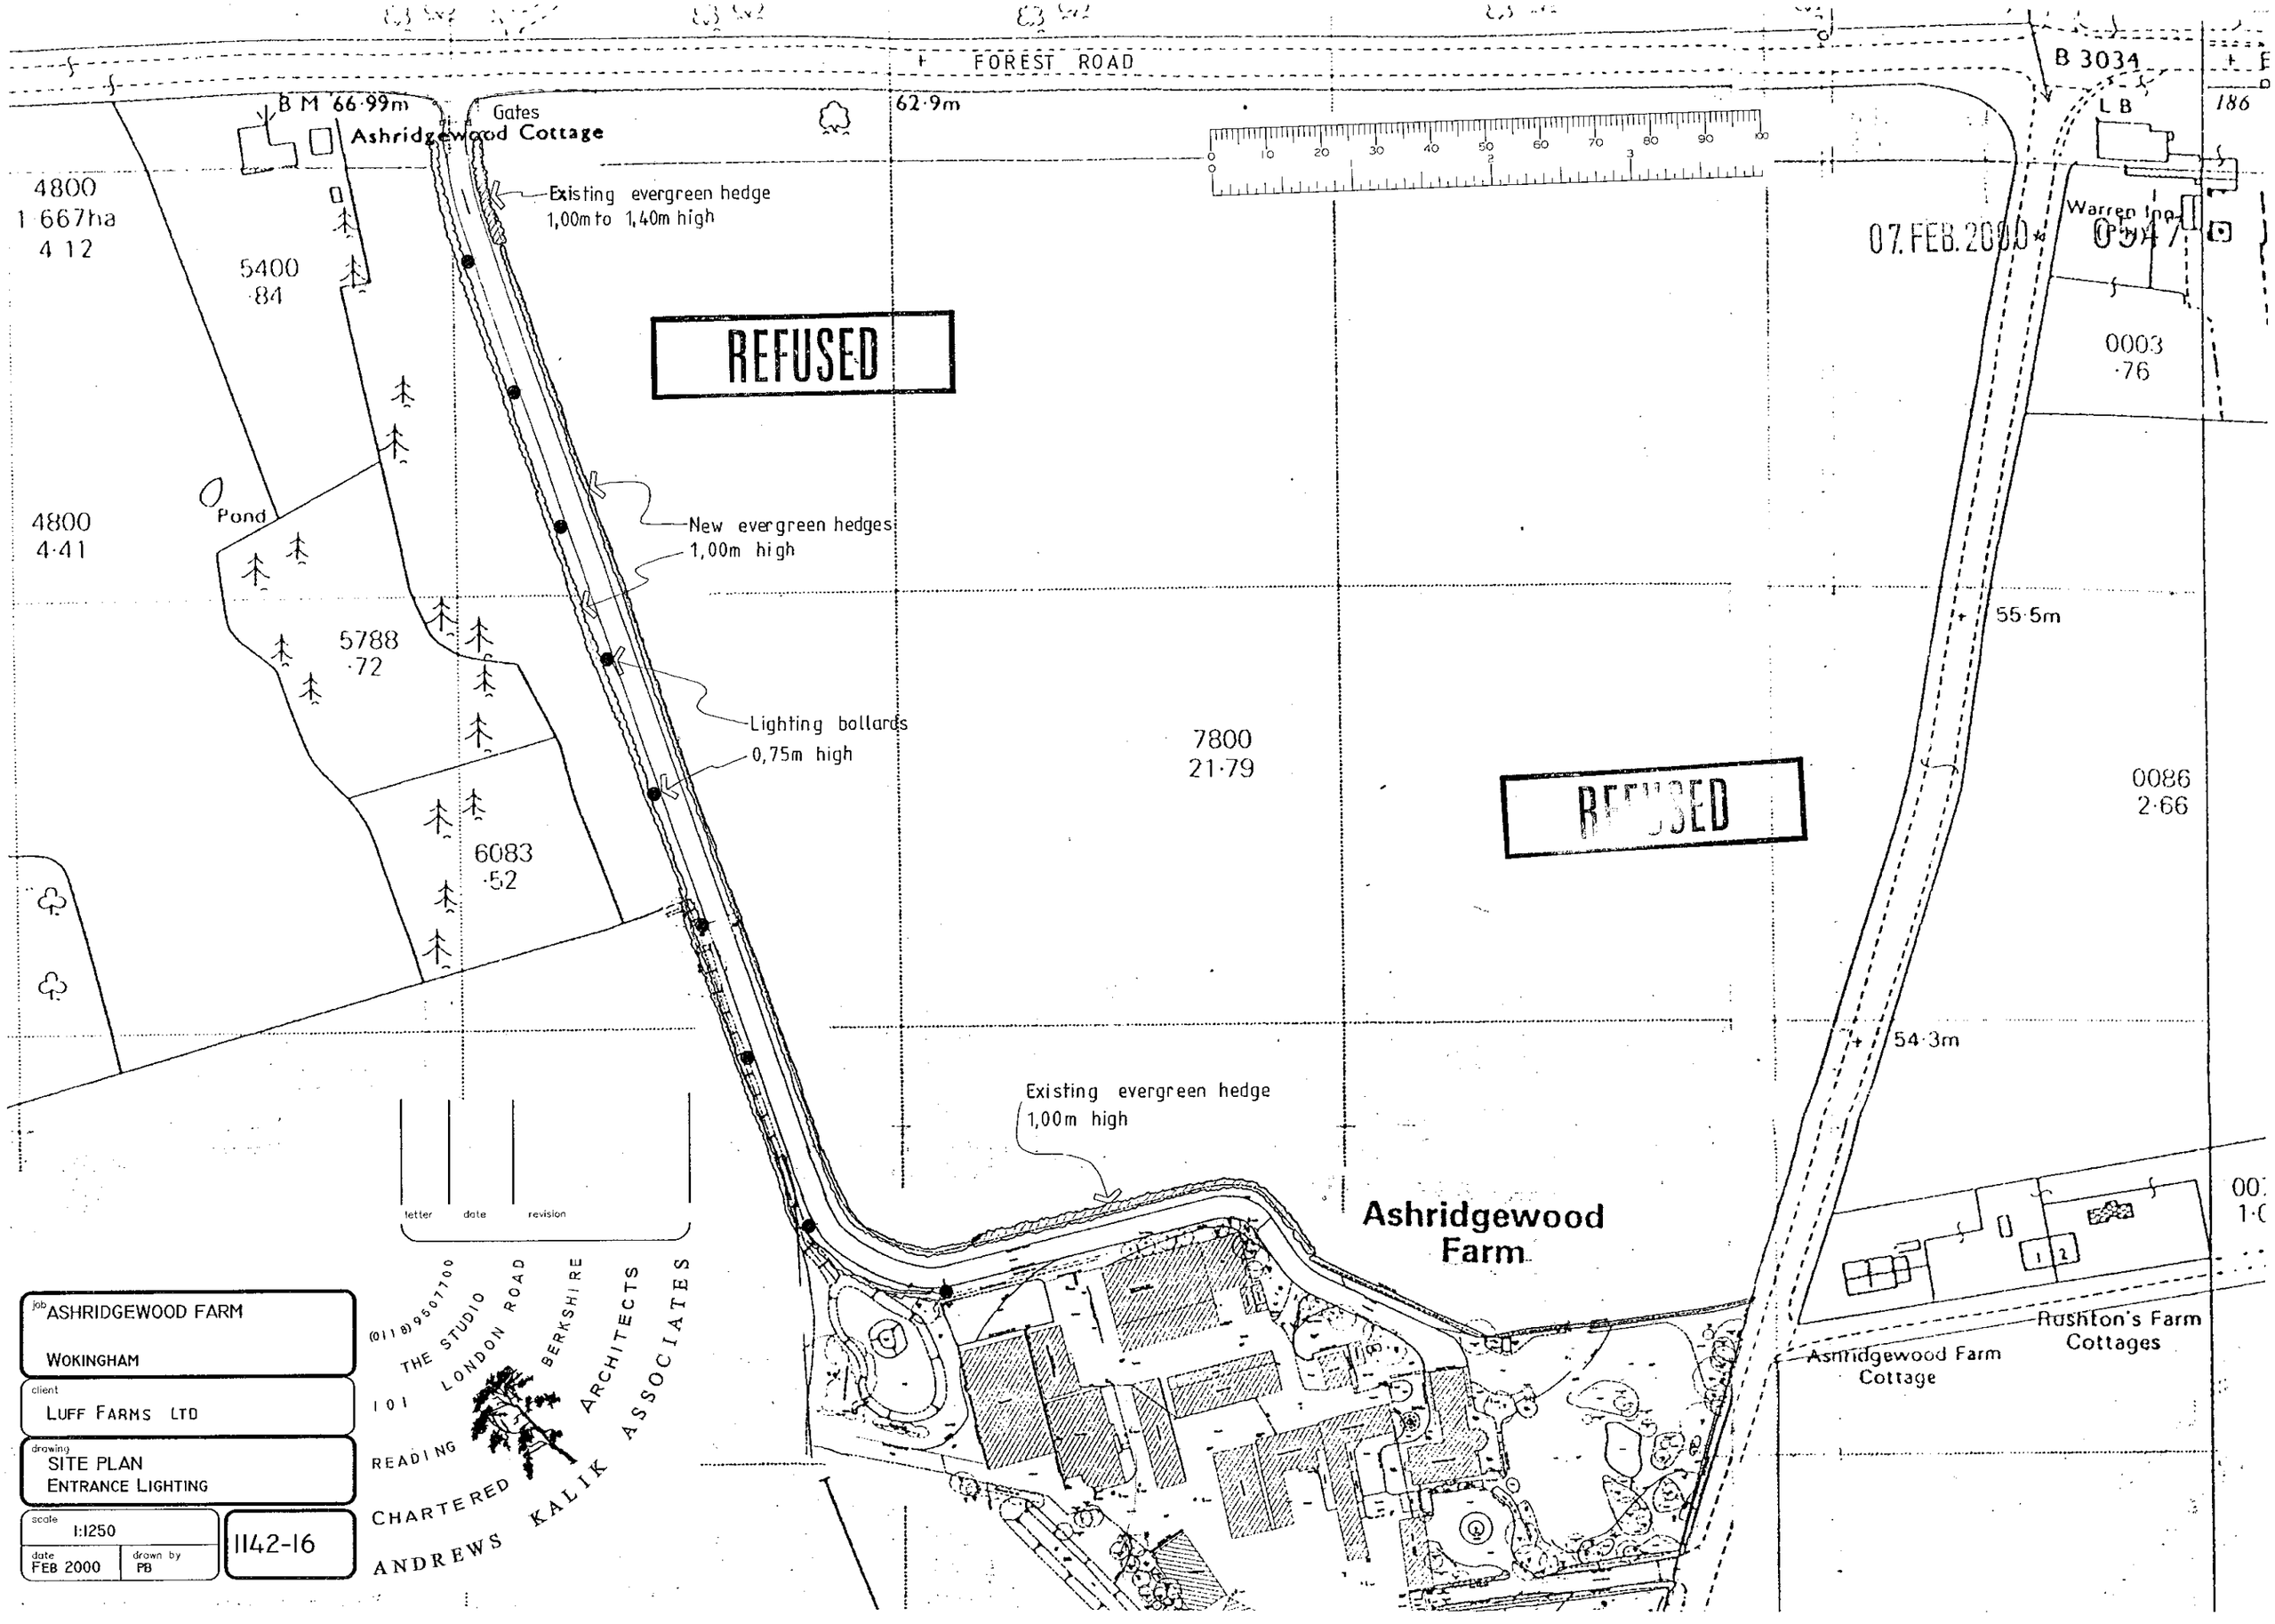
FOREST ROAD
B 3034
B M 66·99m
Gates
Ashridgewood Cottage
62·9m
L B
186
Existing evergreen hedge
1,00m to 1,40m high
4800
1·667ha
4·12
5400
·84
REFUSED
07.FEB.2000
Warren Inn
0003
·76
Pond
4800
4·41
New evergreen hedges
1,00m high
5788
·72
55·5m
Lighting bollards
0,75m high
7800
21·79
REFUSED
0086
2·66
6083
·52
54·3m
Existing evergreen hedge
1,00m high
Ashridgewood
Farm
Rushton's Farm
Cottages
Ashridgewood Farm
Cottage
letter
date
revision
(0118) 9507700
THE STUDIO
101 LONDON ROAD
READING
BERKSHIRE
CHARTERED ARCHITECTS
ANDREWS KALIK ASSOCIATES
job
ASHRIDGEWOOD FARM
WOKINGHAM
client
LUFF FARMS LTD
drawing
SITE PLAN
ENTRANCE LIGHTING
scale
1:1250
date
FEB 2000
drawn by
PB
1142-16

Dunt Lane

Harp Farm

B3034 Forest Road

Maidenhead Road

Targetts Farm

B3034 Forest Road

Green Lane

Pikes Farm

Ashridgewood Farm

Warren House Road

Manor Farm

WKE5

Rushtons Farm

A329(M)

Binfield Road

EMMBROOK

Bell Farm

WKE1

Kentwood Farm

Matthewsgreen Farm

A321 Twyford Road

Ashridge Farm

Dowles Green Farm

Stokes Farm

Reading Road

MATTHEWSGREEN

WKO

A329(M)

KEEPHATCH

Emm Brook

London Road