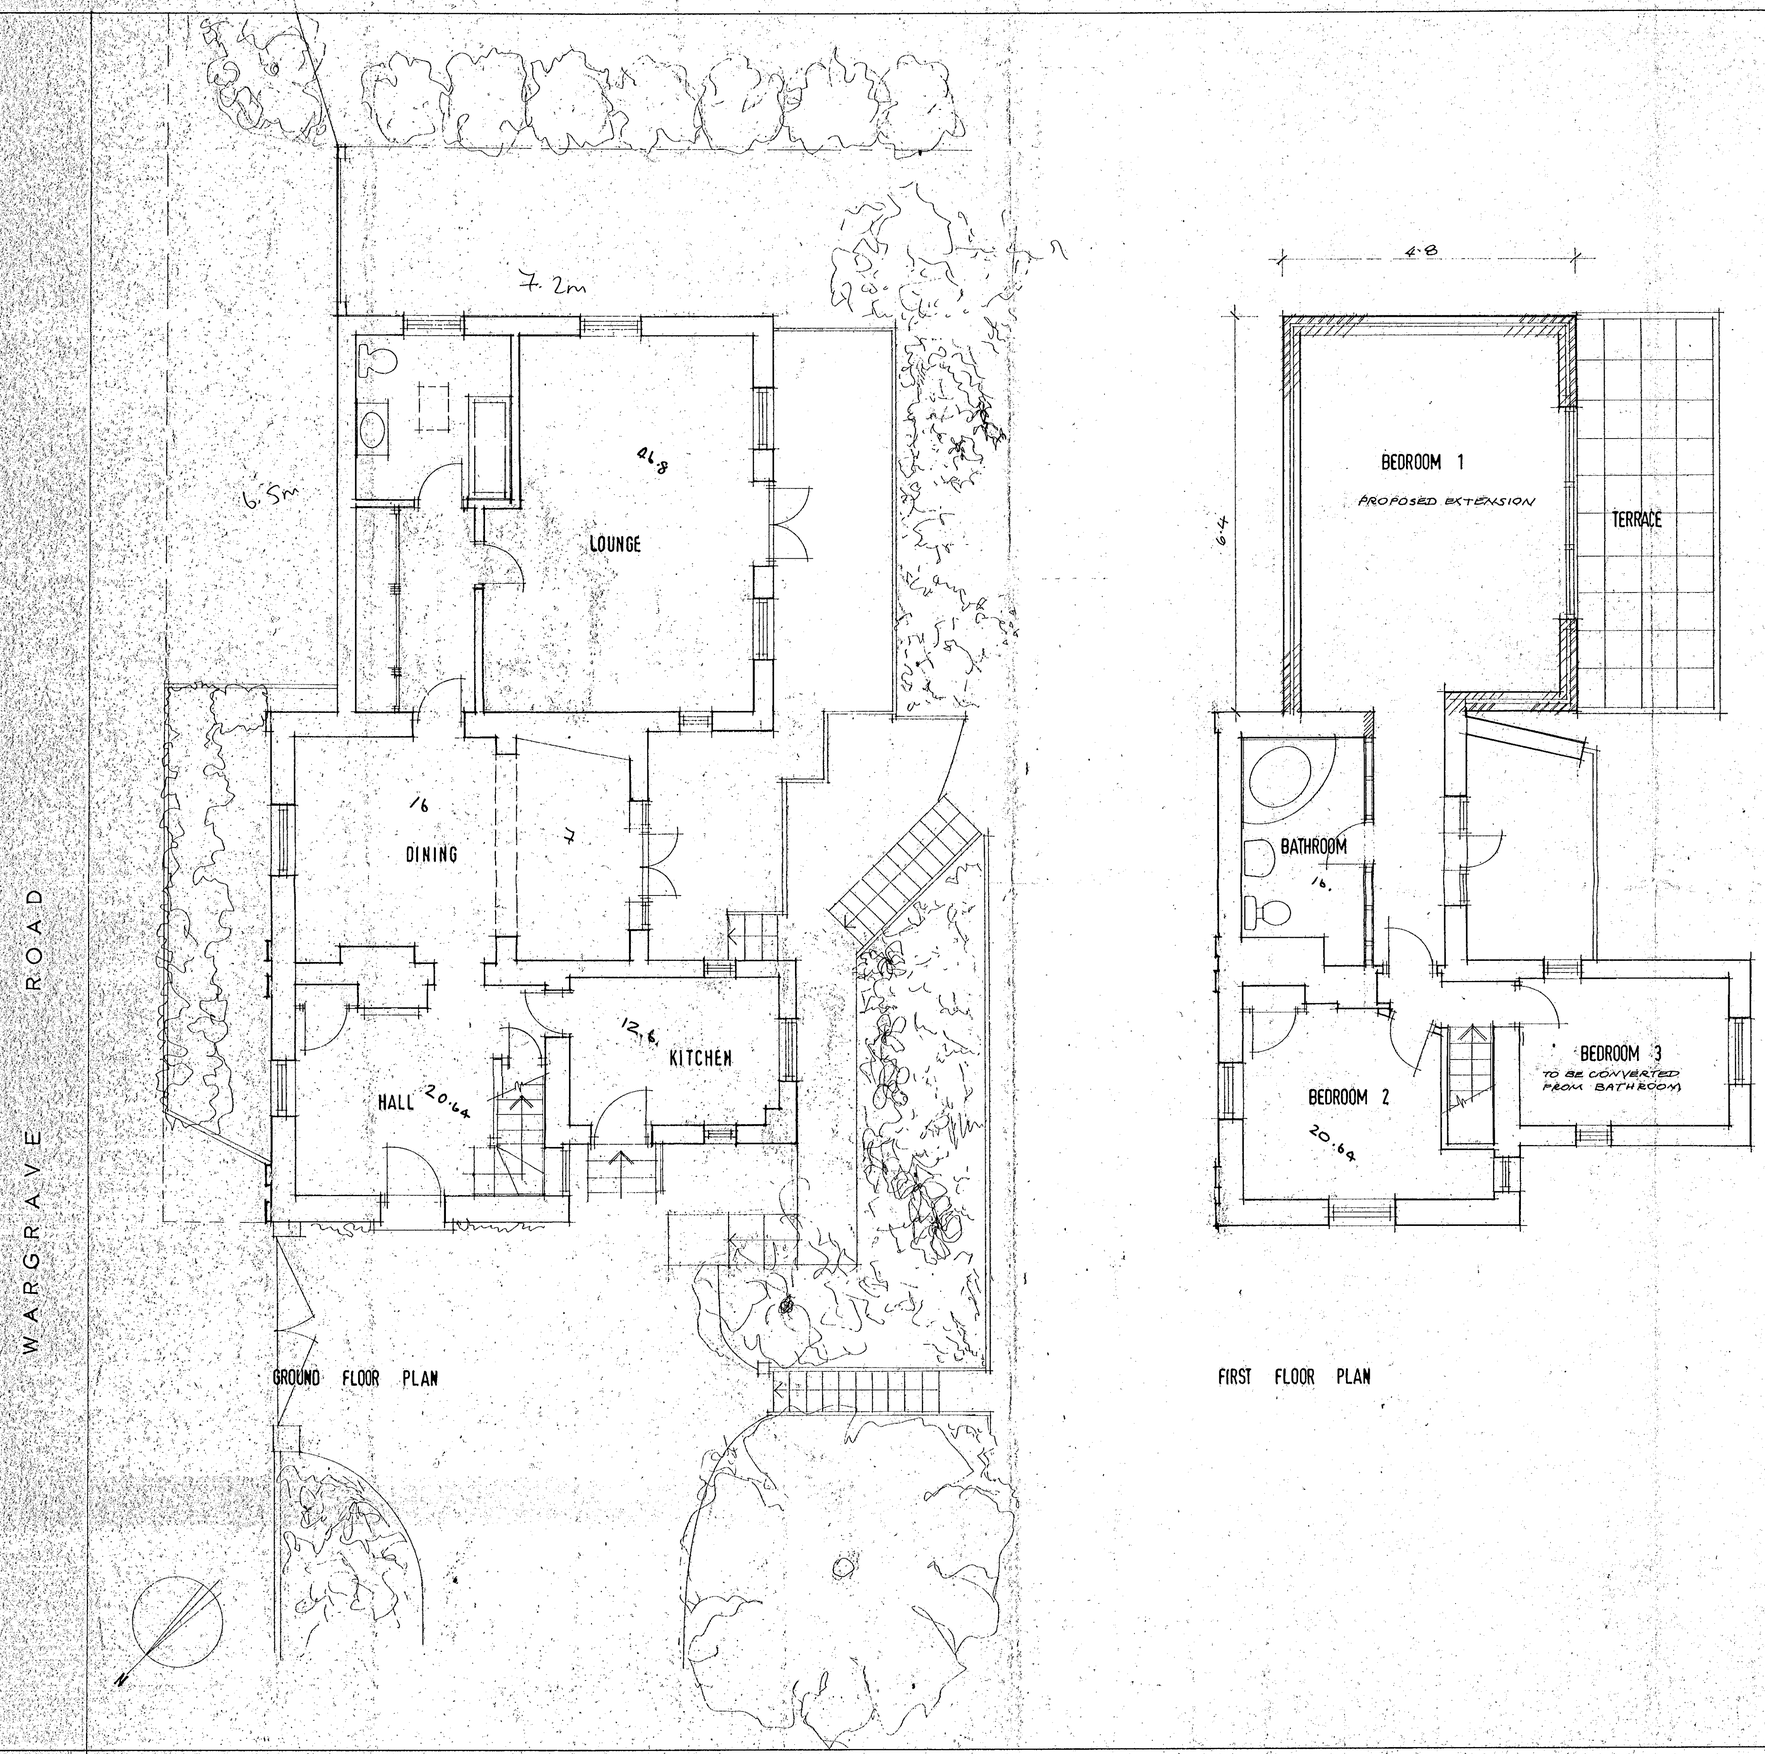

GROUND FLOOR PLAN

FIRST FLOOR PLAN

Original
54 m² g/f
45.86m² f/f
Total 99.86m²

g/f floor extens-
done.
46.8m²
Already on 50%
Extra 30.72m²
77.52m² (78%)

PLANTING	FEB'00	A
AMENDMENTS	DATE	REV.

COPYRIGHT RESERVED
ALL SCALED DIMENSIONS MUST BE VERIFIED ON SITE

JOB
IVY COTTAGE
WARGRAVE ROAD
HENLEY ON THAMES

CLIENT
RHONDA AND STEVE

DRAWING
PROPOSED FLOOR PLANS

DALE VENN ASSOCIATES
Architects, Planners & Surveyors
HIGH HOUSE, HARLINGTON ROAD,
HILLINGDON, MIDDLESEX 01895-237345

SCALE 1:50	DRAWING NO.	REV.
DATE JAN '00	4094-3	A
DRAWN I.V.		
CHECKED		



NORTH ELEVATION

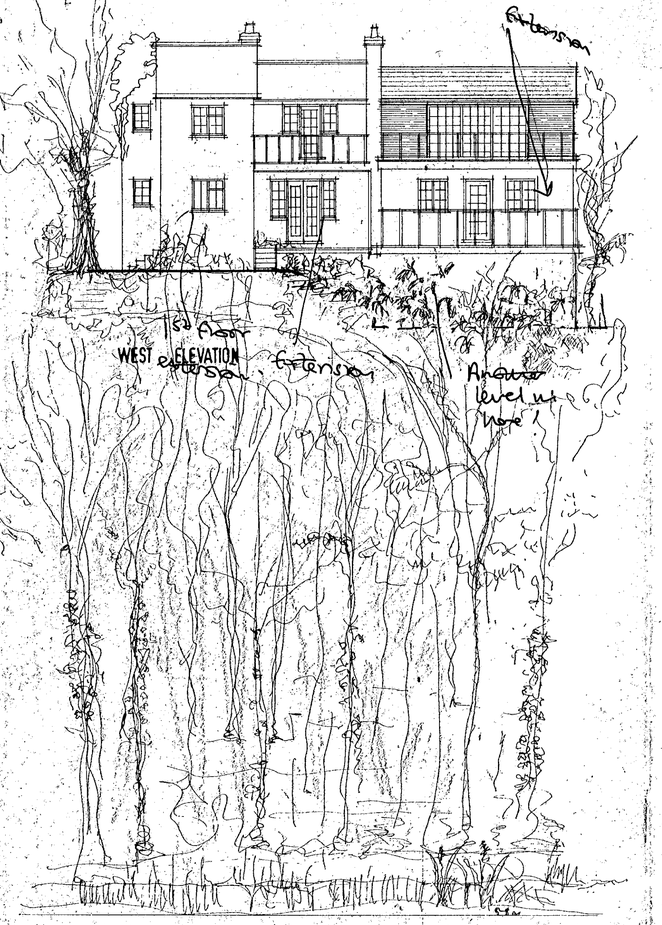

HENNERTON BACKWATER

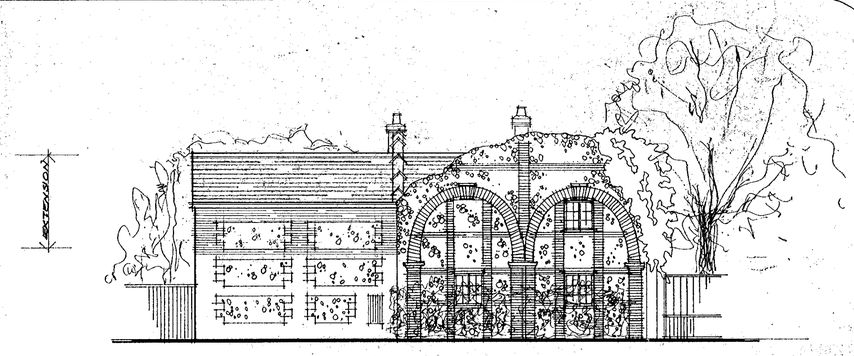

EAST ELEVATION

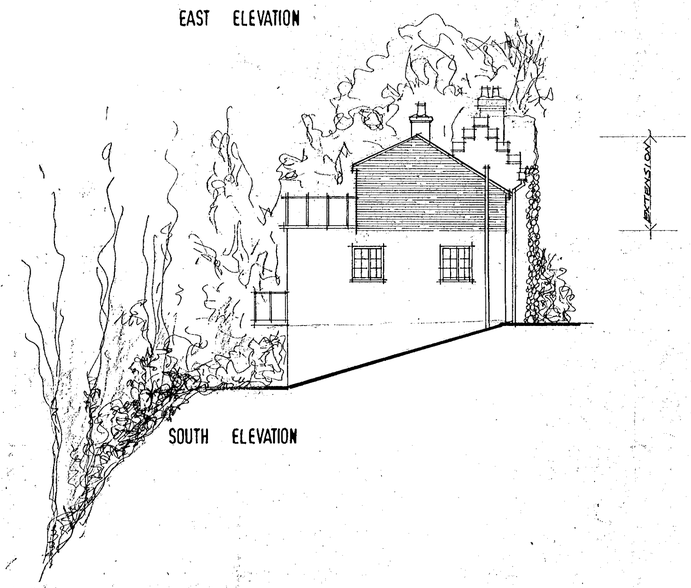

SOUTH ELEVATION

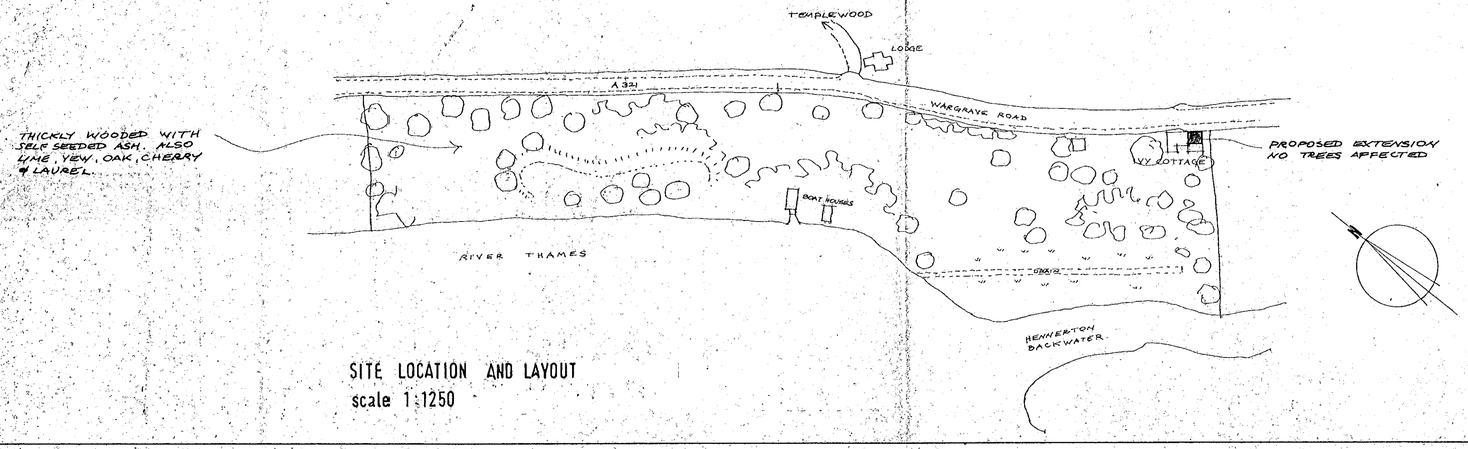

SITE LOCATION AND LAYOUT
scale 1:1250

MATERIALS

WALLS : SOFT RED FACING BRICK & FLINT PANELS TO MATCH ORIGINAL STRUCTURE

ROOF : GREY SLATE TO MATCH EXISTING ROOF.

AMENDMENTS	DATE	REV.
SITE PLAN ADDED	FEB'00	A

COPYRIGHT RESERVED
ALL SCALED DIMENSIONS MUST BE VERIFIED ON SITE

JOB
IVY COTTAGE
WARGRAVE ROAD
HENLEY ON THAMES
17.FEB.2000* 0679

CLIENT
RHONDA AND STEVE

DRAWING
PROPOSED ELEVATIONS

DALE VENN ASSOCIATES
Architects, Planners & Surveyors
HIGH HOUSE, HARLINGTON ROAD,
HILLINGDON, MIDDLESEX 01895-237345

SCALE 1:100	DRAWING NO.	REV.
DATE JAN'00	4094-4	A
DRAWN I.V.		
CHECKED DV		



NORTH ELEVATION



WEST ELEVATION

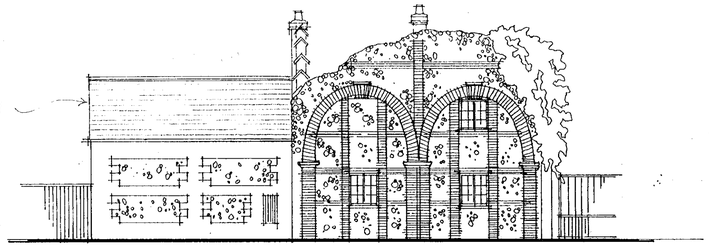

EAST ELEVATION

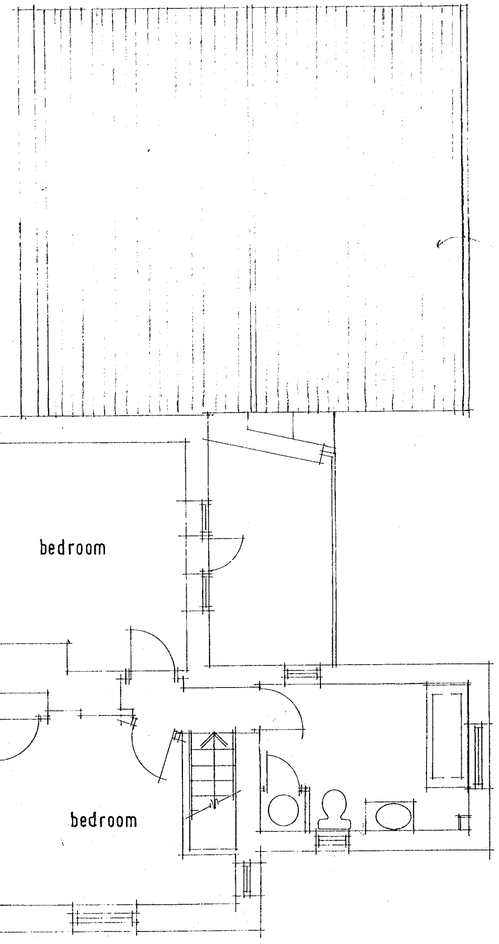

FIRST FLOOR PLAN

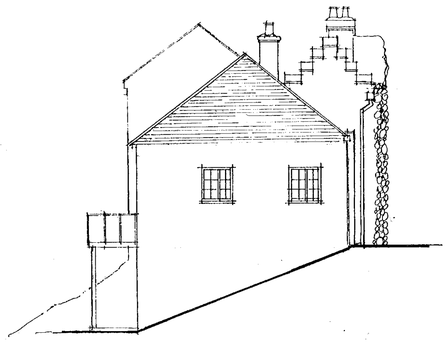

SOUTH ELEVATION

MATERIALS

ROOF : SLATE TO MATCH EXISTING ROOFS

WALLS : RED FACING BRICKS TO MATCH EXISTING BRICKWORK

PLANNING SERVICES	HPT
POL	TLS
DC	ENF
APP	
CS	
26 SEP 2000	
COPIES TO:	ACK:
	FILE:

GARDEN ROOM — SEPT '00 — A

AMENDMENTS — DATE — REV.

COPYRIGHT RESERVED

ALL SCALED DIMENSIONS MUST BE VERIFIED ON SITE

JOB

IVY COTTAGE
WARGRAVE ROAD
HENLEY ON THAMES

CLIENT

RHONDA AND STEVE

DRAWING

PROPOSED ALTERATIONS
PLAN AND ELEVATIONS

DALE VENN ASSOCIATES
Architects, Planners & Surveyors

HIGH HOUSE, HARLINGTON ROAD,
HILLINGDON, MIDDLESEX 01895-237345

SCALE 1:50, 1:100	DRAWING NO.	REV.
DATE SEPT '00	4094-6	A
DRAWN JMW		
CHECKED		

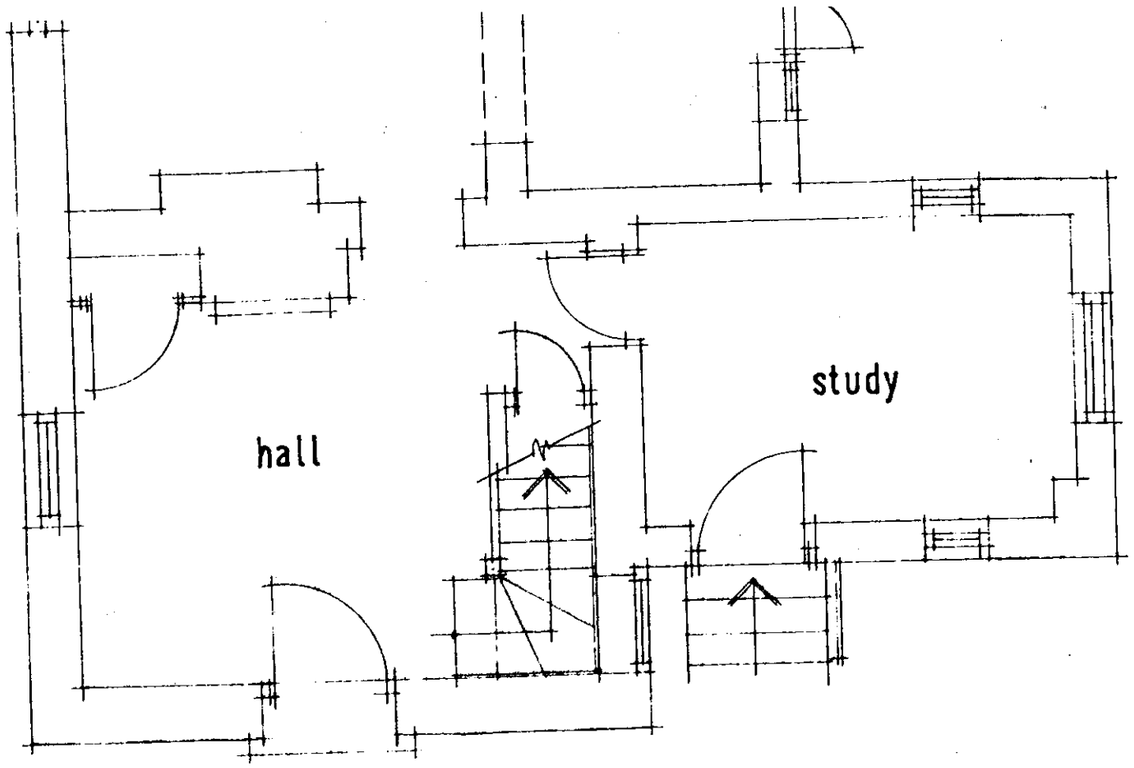

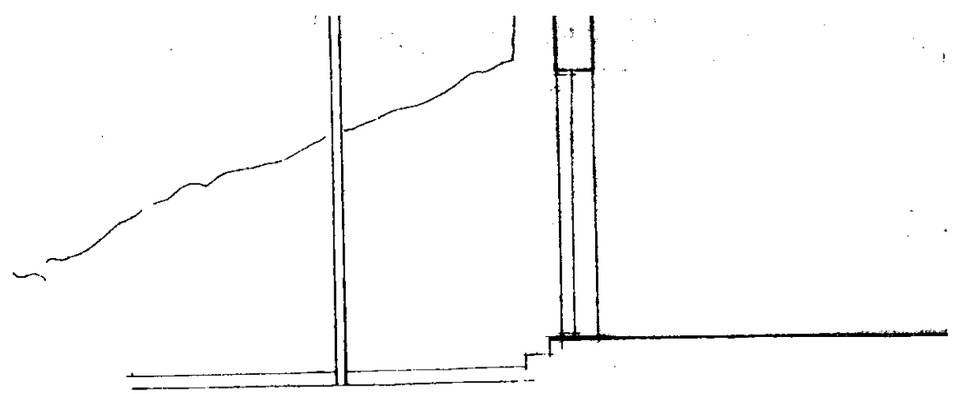

GROUND FLOOR PLAN

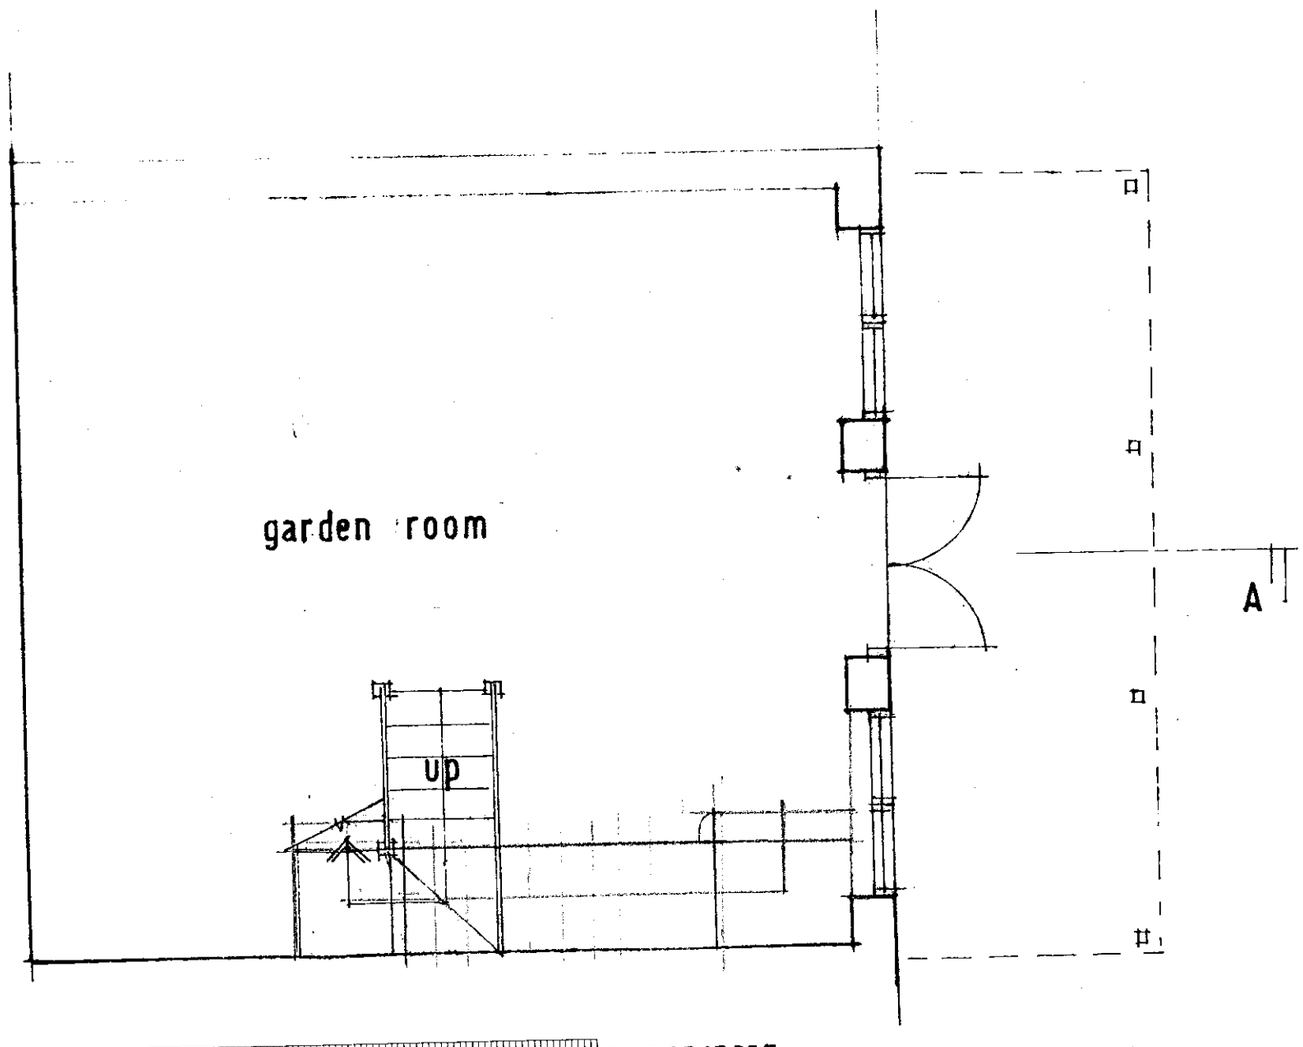



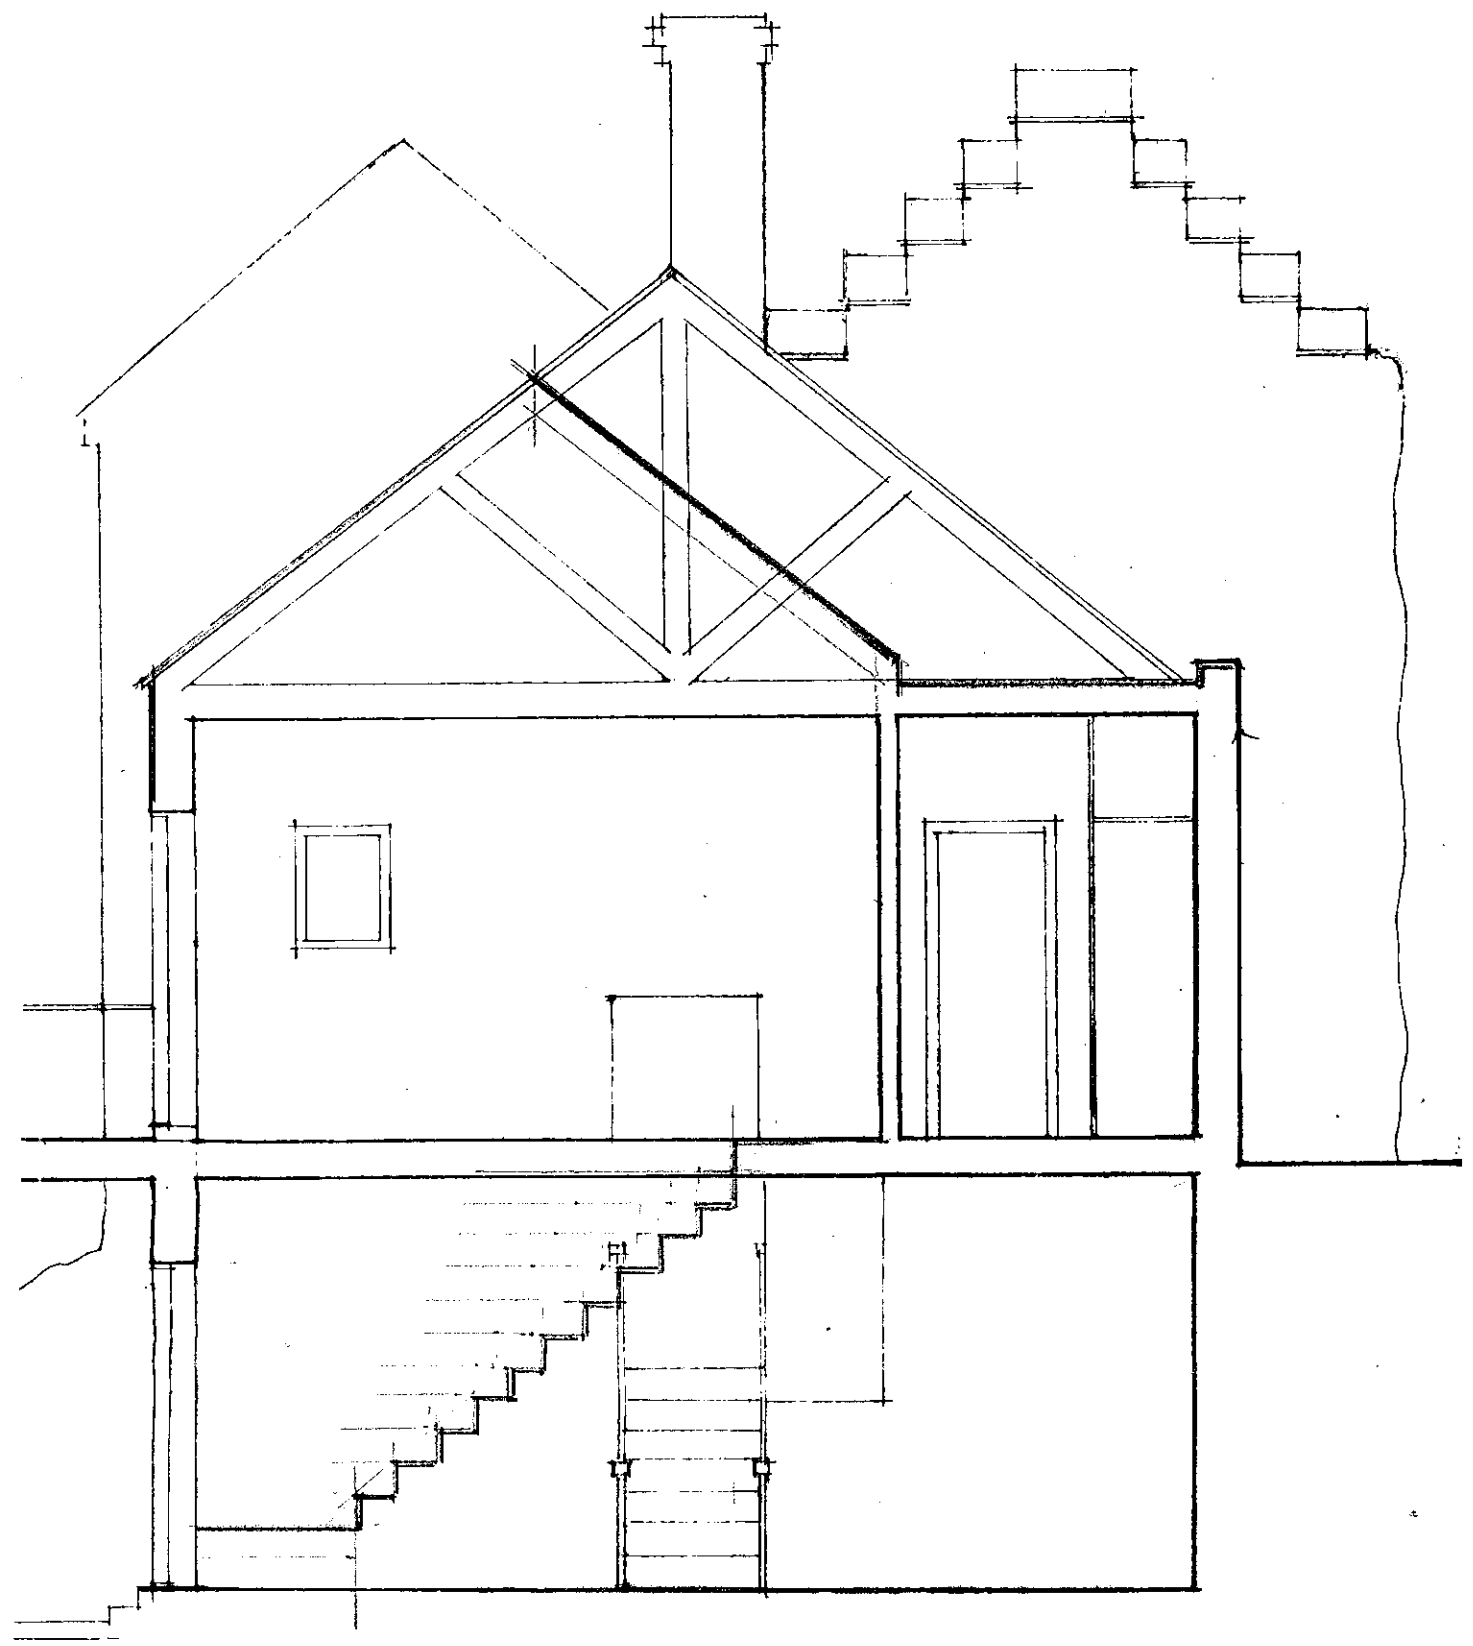

SECTION AA

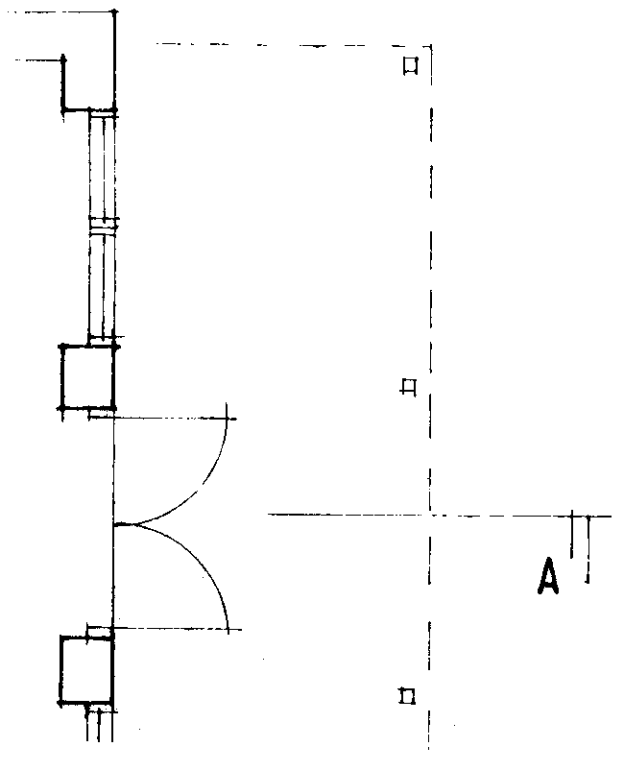

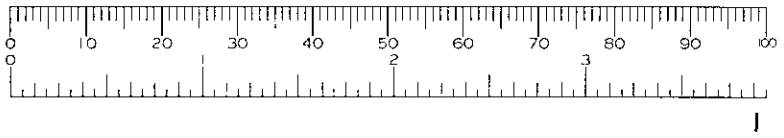

1	TLS
DC	EDF
3	
2	
26 SEP 20	
COPIES TO:	ACK:
	FILE:

GARDEN ROOM

AMENDMENTS

COPYRIGHT RESERVED

ALL SCALED DIMENSIONS MUST BE V

JOB

Harold

Ivy Cottage.

Army Lorment

J Cattar

5/10/

PLANS AND SECTION

DALE VENN ASS

Architects, Planners &

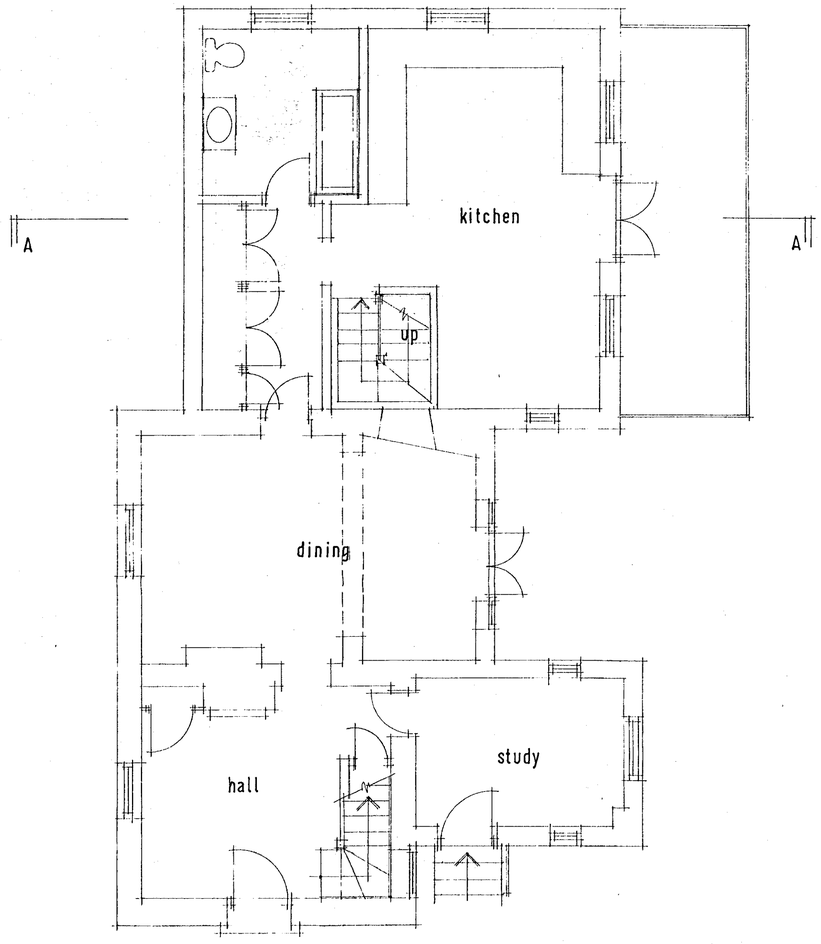

GROUND FLOOR PLAN



SECTION AA

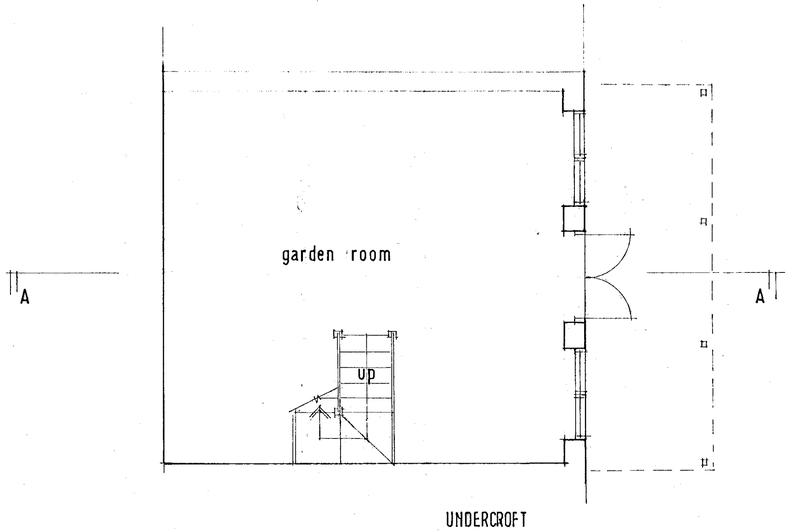

UNDERCROFT

L	ILS
DC	CTF
D	
US	
26 SEP 2000	
COPIES TO:	ACK:
	FILE:

GARDEN ROOM SEPT'00 A

AMENDMENTS DATE REV.

COPYRIGHT RESERVED

ALL SCALED DIMENSIONS MUST BE VERIFIED ON SITE

JOB
IVY COTTAGE
WARGRAVE ROAD
HENLEY ON THAMES

CLIENT
RHONDA AND STEVE

DRAWING
PROPOSED ALTERATIONS
PLANS AND SECTION

DALE VENN ASSOCIATES
Architects, Planners & Surveyors
HIGH HOUSE, HARLINGTON ROAD,
HILLINGDON, MIDDLESEX 01895-237345

SCALE 1:50	DRAWING NO.	REV.
DATE SEPT'00	4094-5	A
DRAWN JMW		
CHECKED		