

NORTH ELEVATION

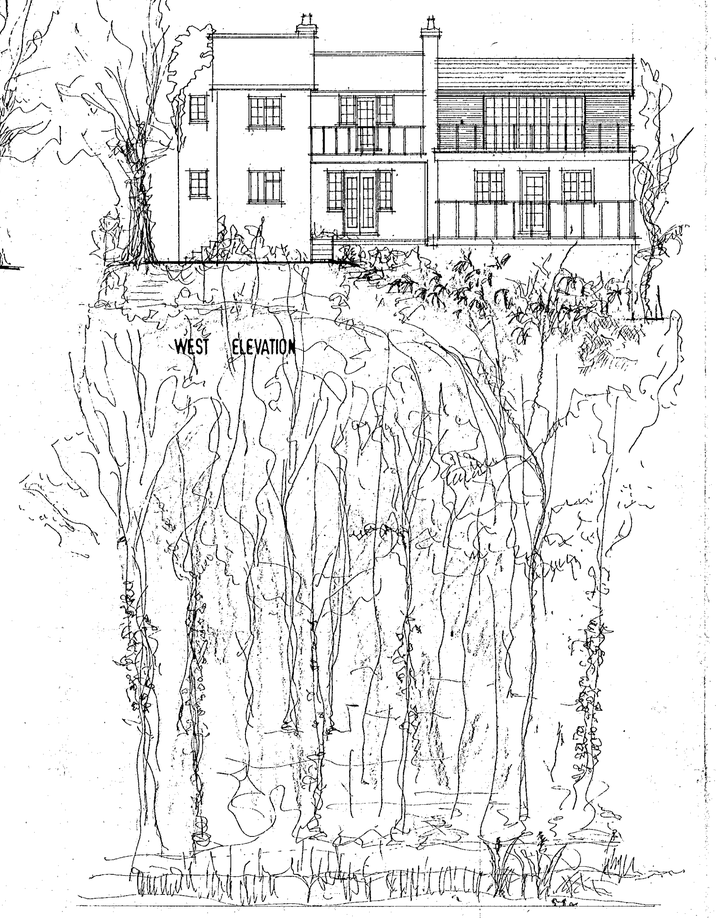

WEST ELEVATION

HENNERTON BACKWATER

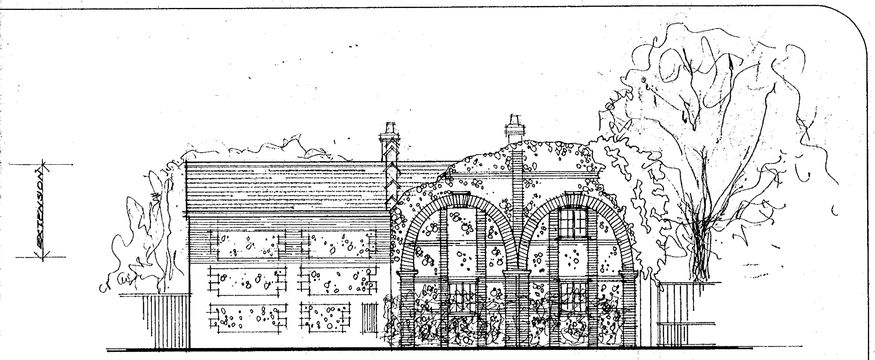

EAST ELEVATION

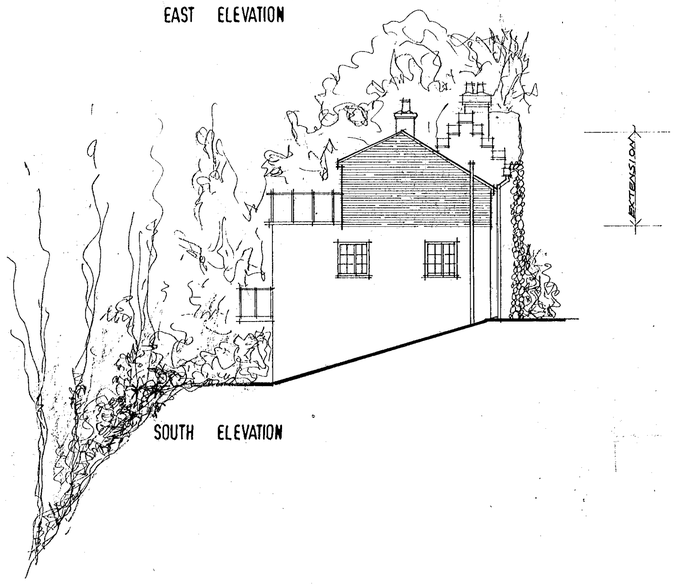

SOUTH ELEVATION

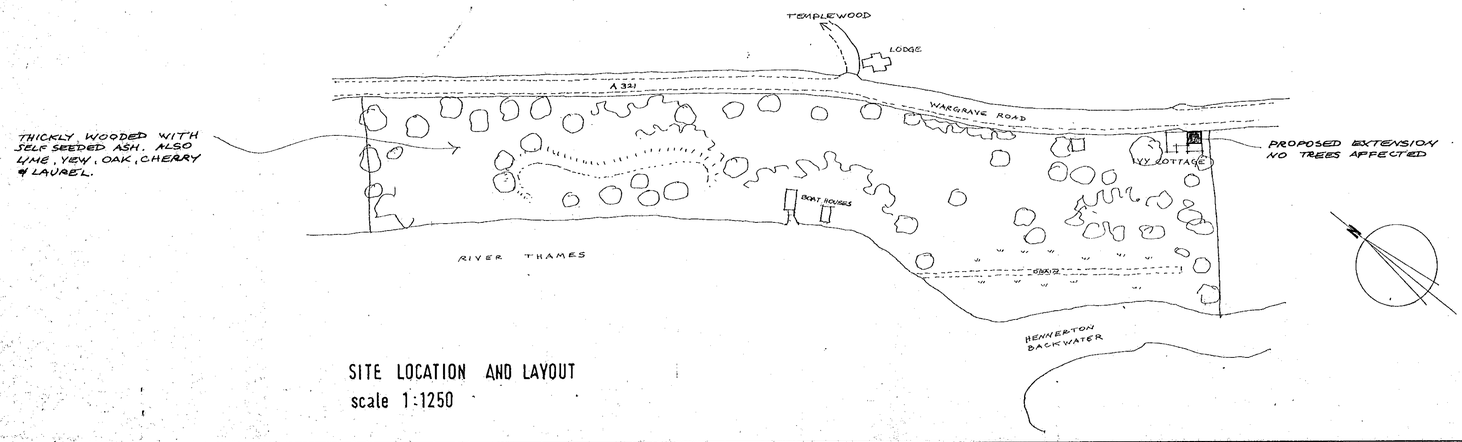

SITE LOCATION AND LAYOUT
scale 1:1250

MATERIALS

WALLS : SOFT RED FACING BRICK & FLINT PANELS TO MATCH ORIGINAL STRUCTURE

ROOF: GREY SLATE TO MATCH EXISTING ROOF.

22.FEB.2000* 0682

AMENDMENTS	DATE	REV.
SITE PLAN ADDED	FEB'00	A

COPYRIGHT RESERVED
ALL SCALED DIMENSIONS MUST BE VERIFIED ON SITE

JOB
IVY COTTAGE
WARGRAVE ROAD
HENLEY ON THAMES

DELEGATED

CLIENT
RHONDA AND STEVE

DRAWING
PROPOSED ELEVATIONS

DALE VENN ASSOCIATES
Architects, Planners & Surveyors
HIGH HOUSE, HARLINGTON ROAD,
HILLINGDON, MIDDLESEX 01895-237345

SCALE 1:100	DRAWING NO.	REV.
DATE JAN'00.	4094-4	A
DRAWN I.V.		
CHECKED		

WARGRAVE ROAD

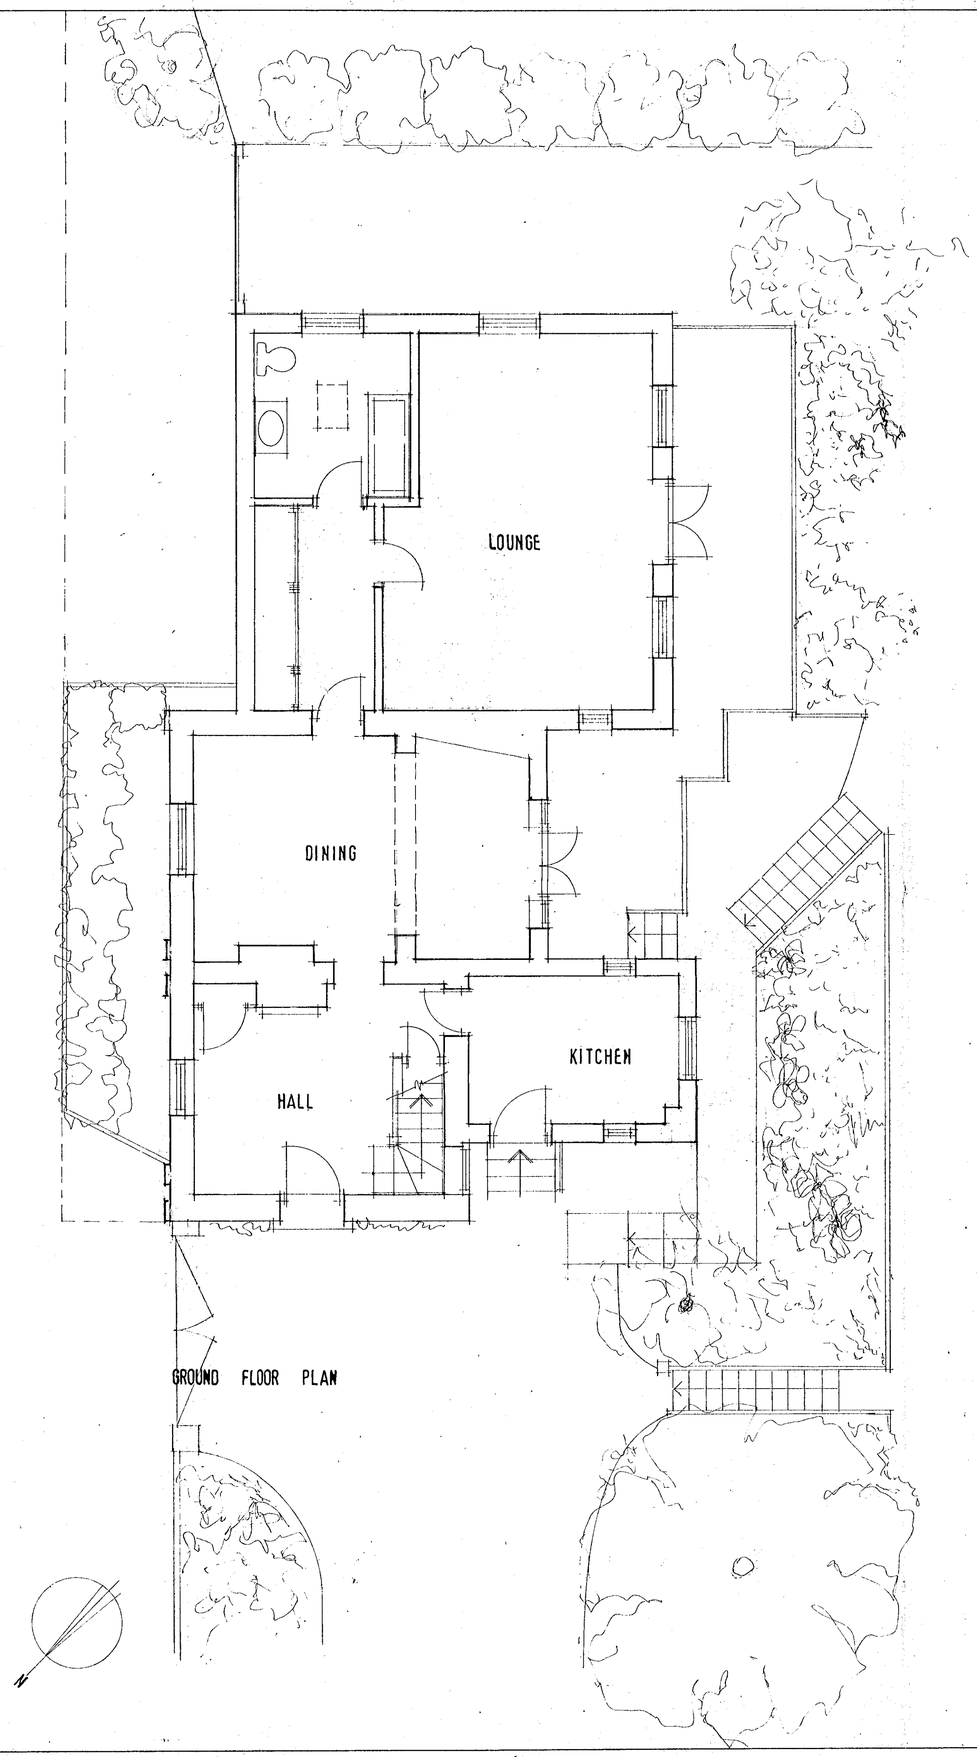

GROUND FLOOR PLAN

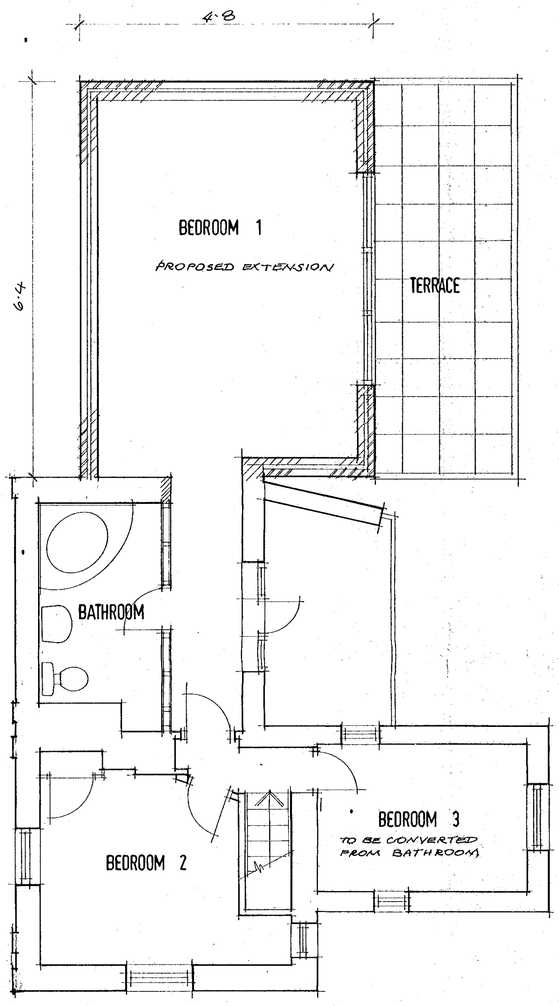

FIRST FLOOR PLAN

REFUSED 22 FEB 2000 0582

PLANTING — FEB 00 — A
AMENDMENTS — DATE — REV.

COPYRIGHT RESERVED
ALL SCALED DIMENSIONS MUST BE VERIFIED ON SITE

JOB
IVY COTTAGE
WARGRAVE ROAD
HENLEY ON THAMES

CLIENT
RHONDA AND STEVE

DRAWING
PROPOSED FLOOR PLANS

DALE VENN ASSOCIATES
Architects, Planners & Surveyors
HIGH HOUSE, HARLINGTON ROAD,
HILLINGDON, MIDDLESEX 01895-237345

SCALE 1:50	DRAWING NO.	REV.
DATE JAN'00	4094-3	A
DRAWN I.V.		
CHECKED		



NORTH ELEVATION



WEST ELEVATION

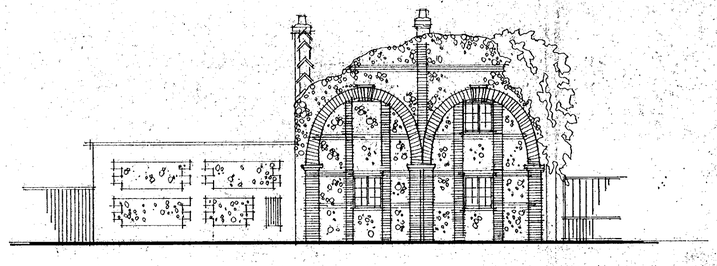

EAST ELEVATION



SOUTH ELEVATION

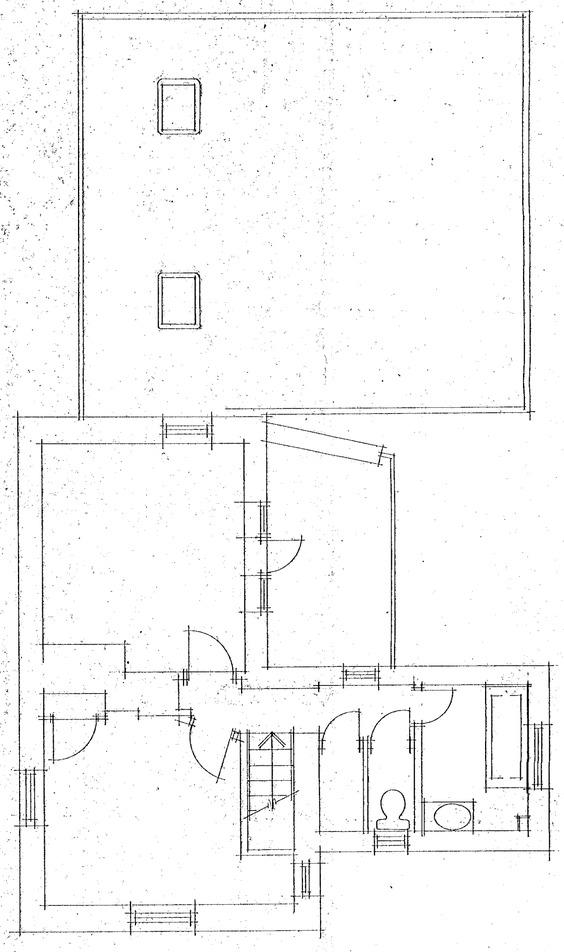

FIRST FLOOR PLAN

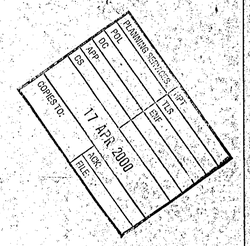

REFUSED

DRAWING COMPLETED APR'00 A

AMENDMENTS	DATE	REV.

COPYRIGHT RESERVED
ALL SCALED DIMENSIONS MUST BE VERIFIED ON SITE

JOB
IVY COTTAGE
WARGRAVE ROAD
HENLEY ON THAMES

CLIENT
RHONDA AND STEVE

DRAWING
SURVEY
PLAN AND ELEVATIONS

DALE VENN ASSOCIATES
Architects, Planners & Surveyors
HIGH HOUSE, HARLINGTON ROAD,
HILLINGDON, MIDDLESEX 01895-237345

SCALE 1:50 1:100	DRAWING NO.	REV.
DATE JAN'00.	4094-2	A
DRAWN I.V.		
CHECKED DV		

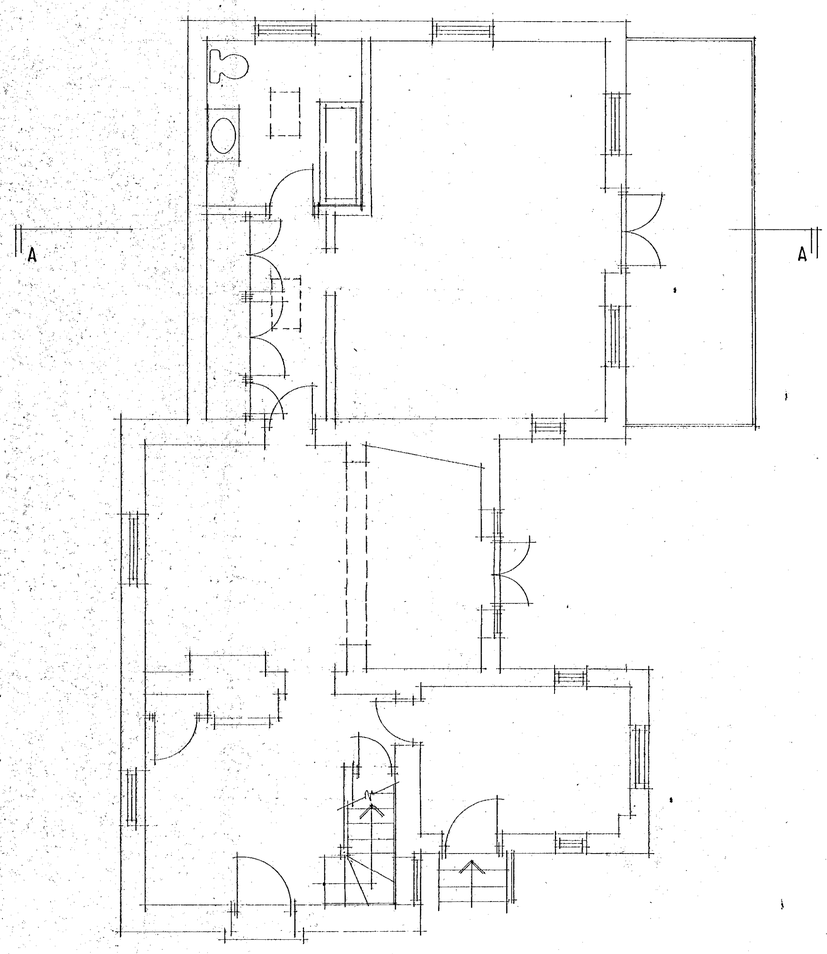

GROUND FLOOR PLAN

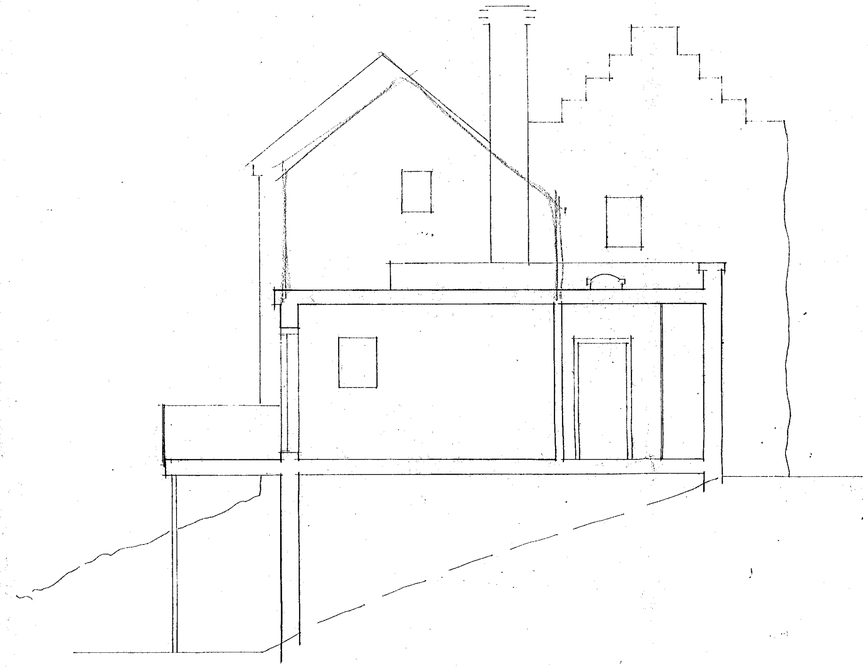

SECTION AA

PLANNING SERVICES
POL
DC
APP
CS
NPT
TLS
DMF
17 APR 2000
ACK:
FILE:
SCRES TO:

REFUSED

AMENDMENTS	DATE	REV.
SECTION ADDED	APR'00	A

COPYRIGHT RESERVED

ALL SCALED DIMENSIONS MUST BE VERIFIED ON SITE

JOB
IVY COTTAGE
WARGRAVE ROAD
HENLEY ON THAMES

CLIENT
RHONDA AND STEVE

DRAWING
SURVEY
PLANS AND SECTION

DALE VENN ASSOCIATES
Architects, Planners & Surveyors
HIGH HOUSE, HARLINGTON ROAD,
HILLINGDON, MIDDLESEX 01895-237345

SCALE 1:50	DRAWING NO.	REV.
DATE JAN '00	4094-1	A
DRAWN I.V.		
CHECKED		