




PROPOSED
REAR ELEVATION

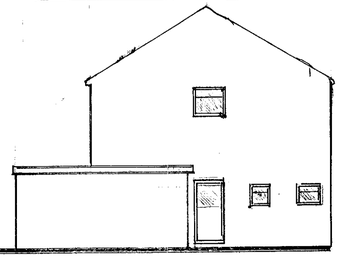


EXISTING SIDE ELEVATION 1:100

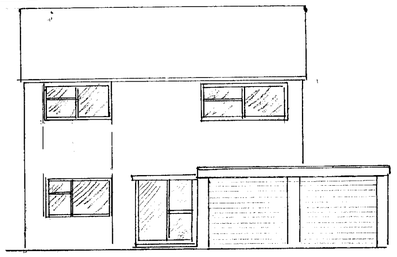

EXISTING FRONT ELEVATION 1:100

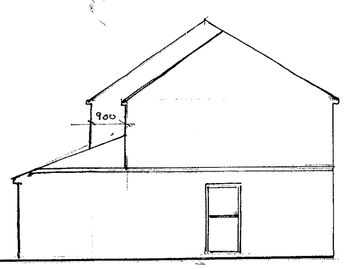


PROPOSED SIDE ELEVATION 1:100

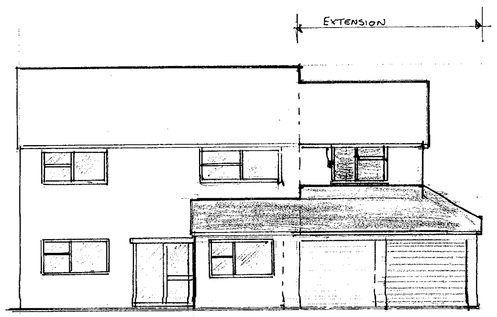


PROPOSED FRONT ELEVATION 1:100


BLOCK PLAN 1:200

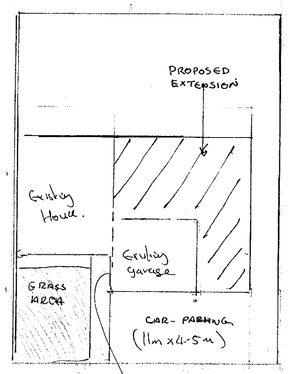


Detail of Support to Cavity
Wall to Garage Converted to Study

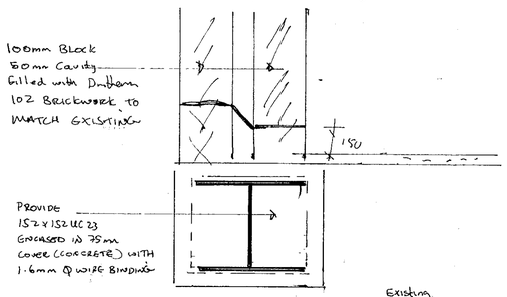


Detail of upgrading
Existing Garage Wall

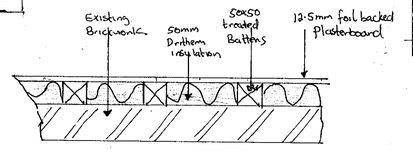

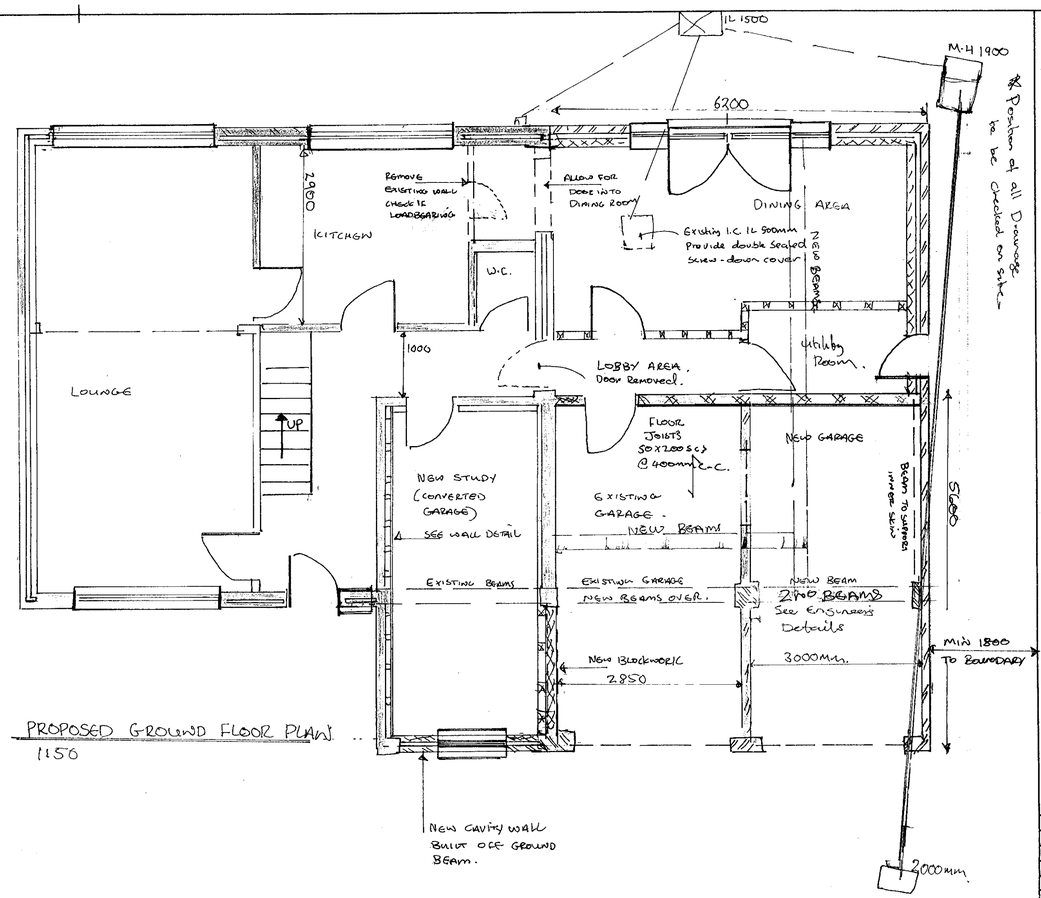

PROPOSED GROUND FLOOR PLAN
1:50

NEW CAVITY WALL
BUILT OFF GROUND
BEAM.

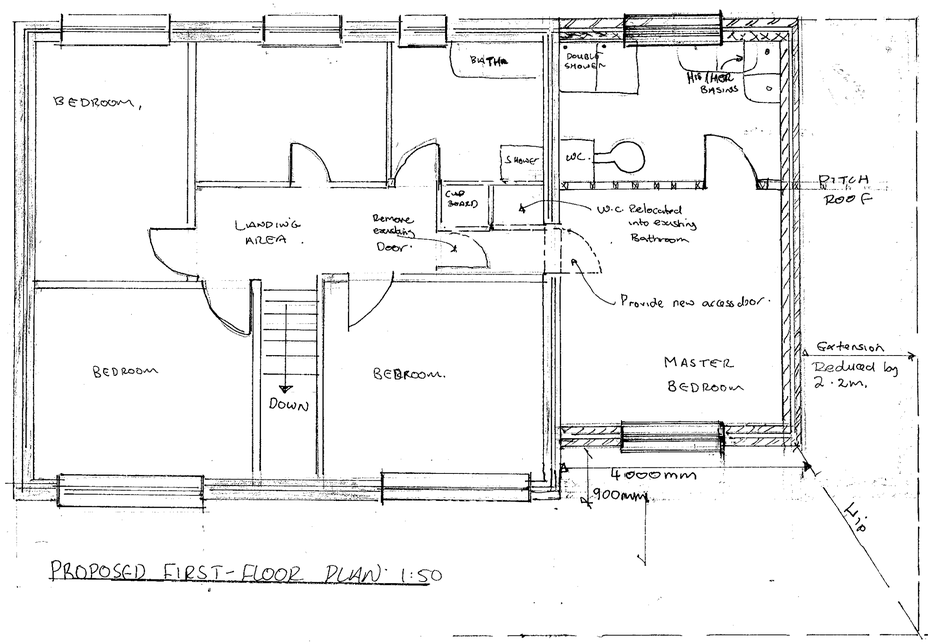

PROPOSED FIRST-FLOOR PLAN 1:50

NOTES:

All dimensions must be checked on site and not scaled from this drawing.

REVISIONS:

FIRST-FLOOR EXTENSION
SET BACK 900mm
AND REDUCED FROM
6200mm to 4000mm
IN WIDTH.

Please note that this drawing relates to Planning only and not Building Regulations

A		
Date		Revisions

© copyright

REFUSED

Client
A. BROWN

Job Title
PROPOSED TWO-STOREY
SIDE EXTENSION & ALTERATIONS
AT
3 ASKEW DRIVE

Drawing Title
Planning Application
Elevations & Floor plans
For Two-Storey Side
Extension

Scale
1:50 1:100


Date	Drawn by

Drg. No.	Rev.


REFUSED

OCE UK LTD 1467


594 x 841mm A1

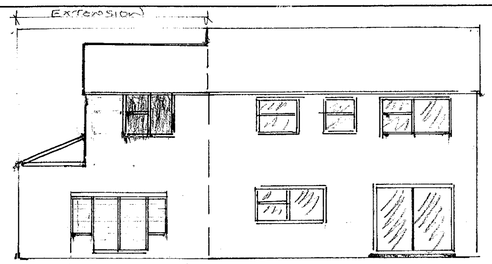


PROPOSED
REAR ELEVATION

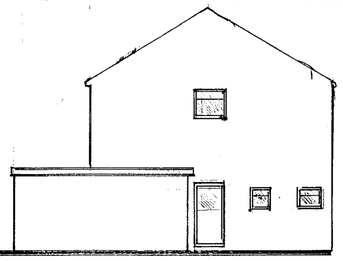


EXISTING SIDE ELEVATION 1:100

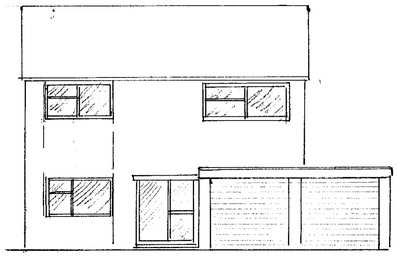

EXISTING FRONT ELEVATION 1:100

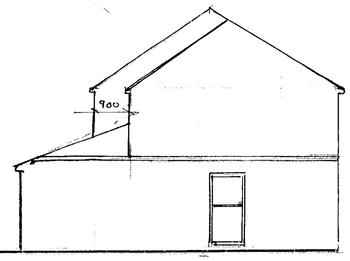


PROPOSED SIDE ELEVATION 1:100

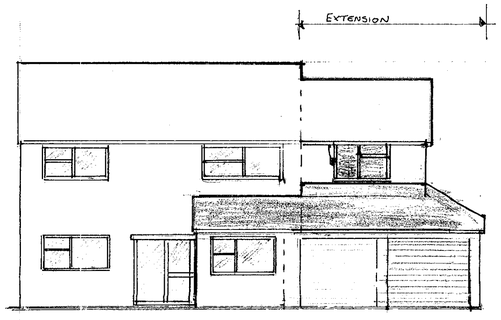


PROPOSED FRONT ELEVATION 1:100


BLOCK PLAN 1:200

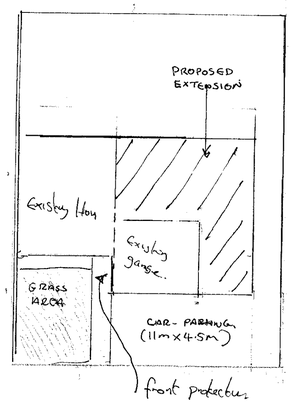


Detail of Support to Cavity Wall to Garage Converted to Study

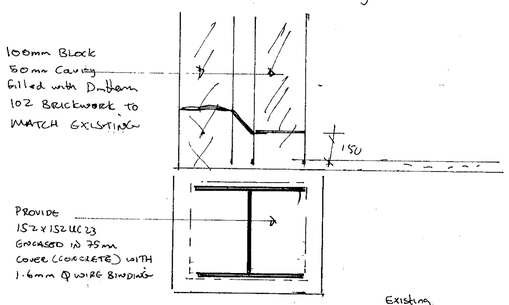


Detail of upgrading Exisiting Garage Wall

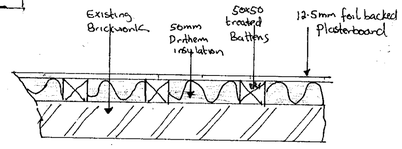

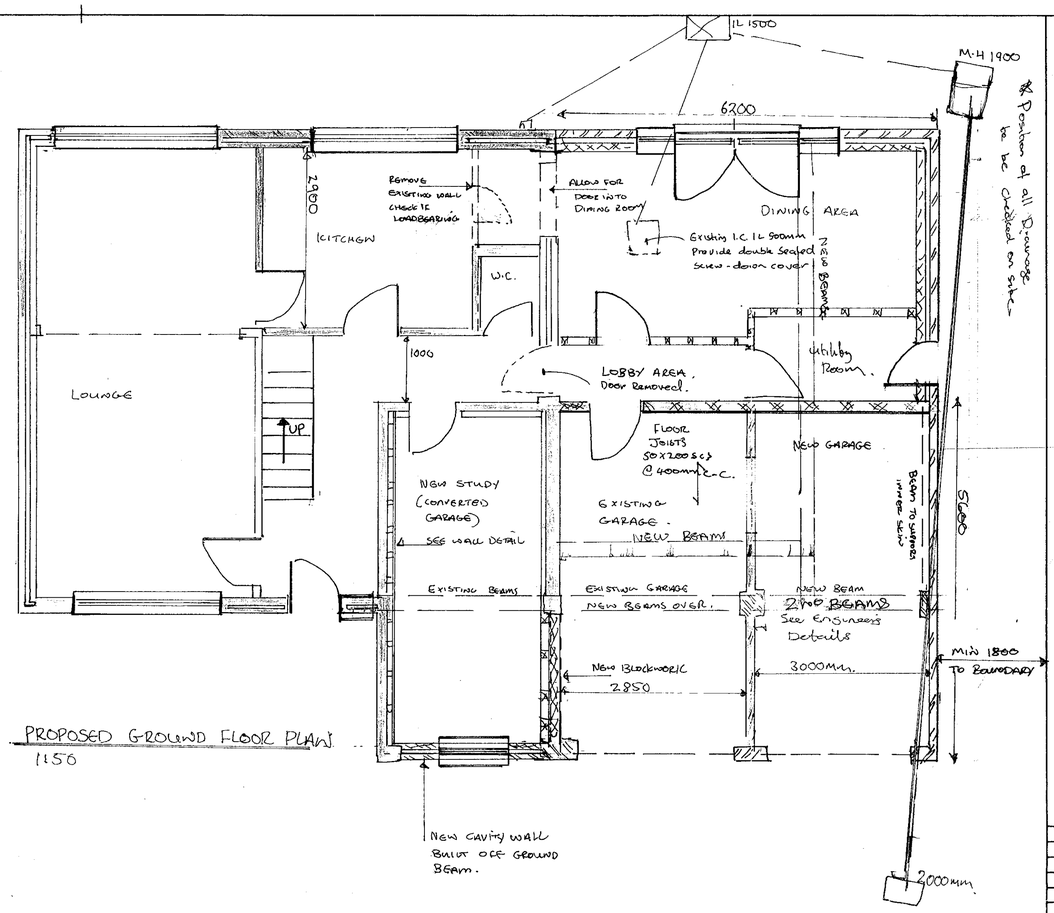

PROPOSED GROUND FLOOR PLAN
1:50

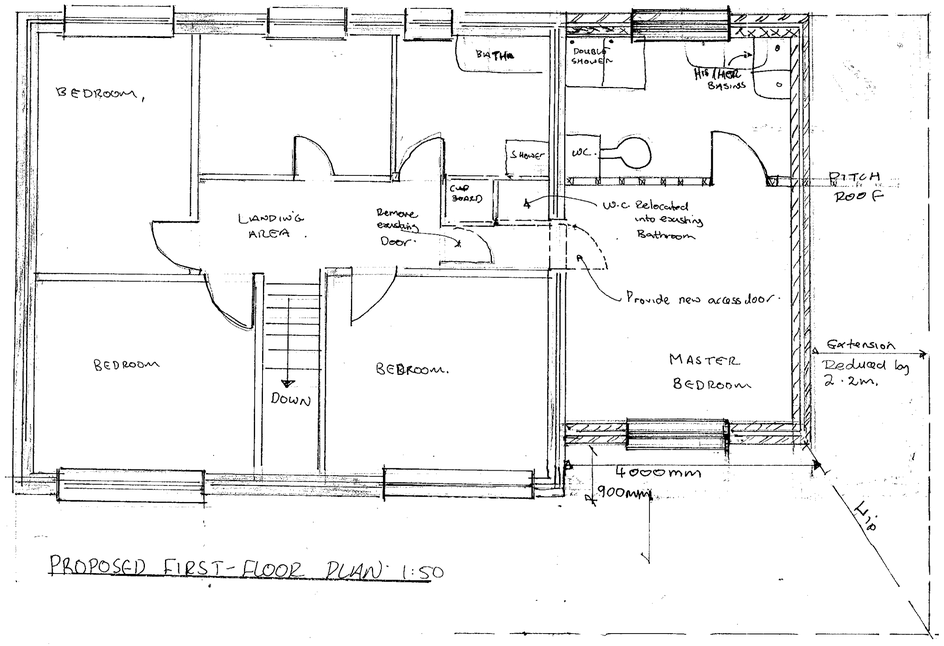

PROPOSED FIRST-FLOOR PLAN 1:50

NOTES:

All dimensions must be checked on site and not scaled from this drawing.

Revisions:

First-floor extension set back 900mm and reduced from 6200mm to 4000mm in width.

Please note that this drawing relates to Planning only and not Building Regulations

A		
	Date	Revisions

© copyright

07.NOV.2000* 2726

REFUSED

Client
A. BROWN

Job Title
PROPOSED TWO-STOREY SIDE EXTENSION & ALTERATIONS AT 3 ASKEW DRIVE

Drawing Title
Planning Application Elevations & Floor plans For Two-Storey Side Extension

Scale 1:50 1:100

Date	Drawn by

Drg. No.	Rev.