17

9

7

3

22

Plot 3

Plot 2

Plot 1

Niddrie

Brackens

Existing Drive Extended

TALISMAN CLOSE

Additional tree and shrub planting to this boundary.

T1 T2 T3 T4 T5 T6 T10 T11 T12 T13 T14 T19 T21 T22 T23 T24 T25 T26 T33 T40 T42 T43 T44 T46 T48 T49 T50 T51 T52 T53 T55 T56 T57 T59 T60 T61 T62 T63

TREE PROTECTION

NOTE:
SHADED AREA FULLY FENCED OFF USING; THE FOLLOWING:
1) THE SOLID BLACK LINE INDICATES FULL PLYWOOD PANEL SHEETS ON SCAFFOLD FRAME 2.4M HIGH
2) THE BROKEN BLACK LINE SHOWS FULL CHESTNUT PALING ON SCAFFOLD SUPPORT AT 1.2M MINIMUM HEIGHT AND IN BOTH CASES TO ACCORD WITH B.S. 5837:1991 'TREES IN RELATION TO CONSTRUCTION.'

Location Plan

North

APPROVED

rev	date	details	shown	drawn

project title
Niddrie/Brackens, Lower Wokingham Road, Crowthorne, Berkshire.

drawing title
Site & Location Plans for T.P.A. "Planning Layout"

scales 1:200/2500

date 01/07/98

drawn PBC checked PRB

ref 696 501 rev

CHARLES CHURCH

CHARLES CHURCH DEVELOPMENTS LTD NHBC

Head Office & Southern Division
Charles Church House, Knoll Road, Camberley, Surrey, GU15 3TQ.
Tel: 01276 808080 Fax: 01276 808081

South East Division
Parsonage House, Parsonage Square, Dorking, Surrey, RH4 1UP.
Tel: 01306 732200 Fax: 01306 732201


North London Division
Northaw House, Coopers Lane, Northaw, Herts, EN6 4PS.
Tel: 01707 662662 Fax: 01707 662663

The copyright in this document and design is confidential to and the property of The Charles Church Group plc 1995

WD REPROPOINT 2355


22.JUL.1998* 68050

This drawing is copyright and may not be reproduced without the written consent of the Architect.

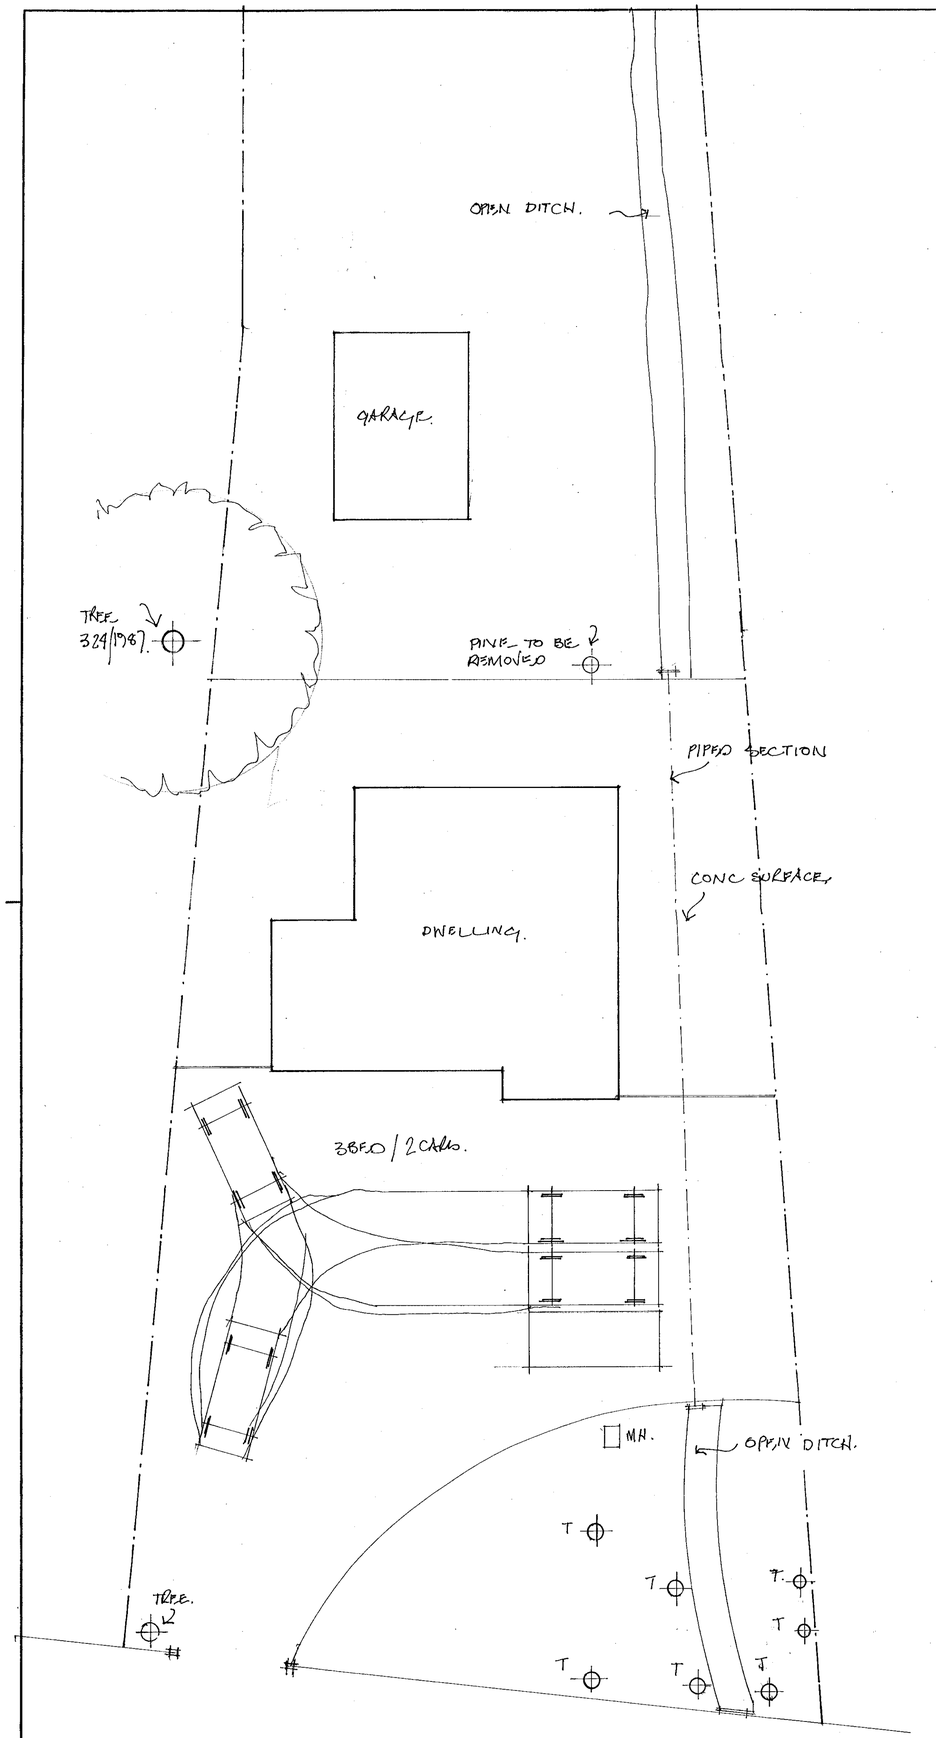

EXISTING

north

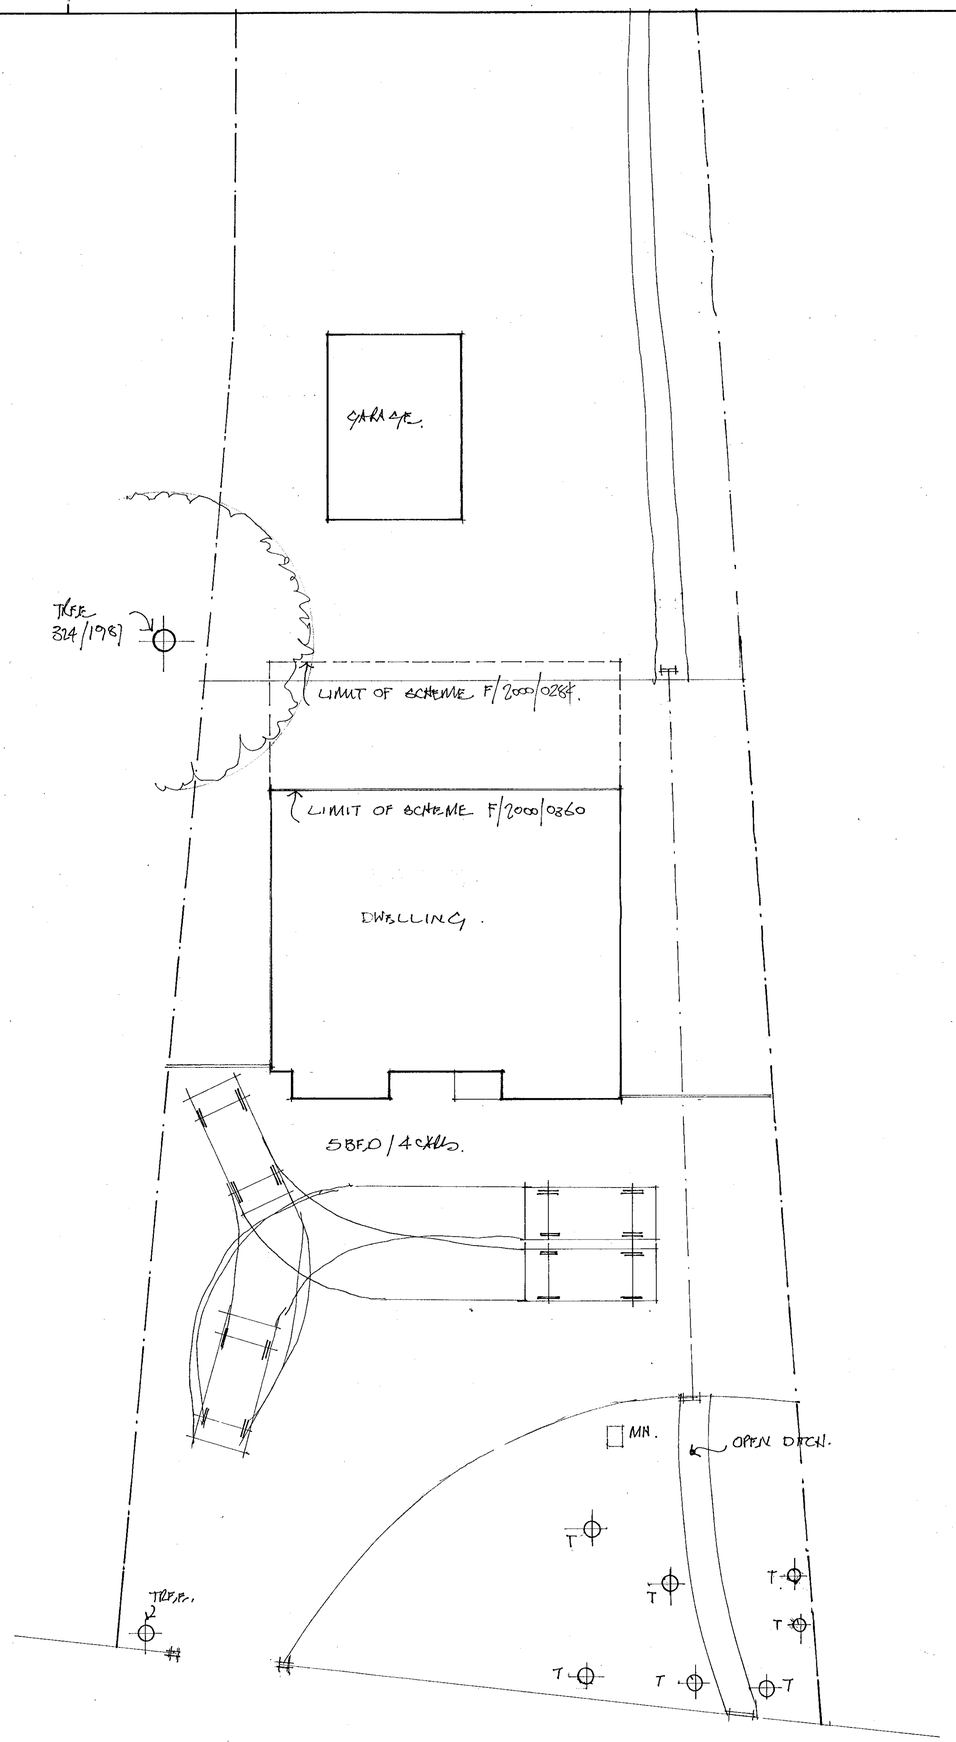

PROPOSED

ADDITIONAL PLAN

0360 J

0284 J

B. TREE 324/1987. 1·3·2000.
A SCHEME 2. 11·1·2000.

W.M. GRAHAM ASSOCIATES
CHARTERED ARCHITECTS

1 Rectory Road,
Wokingham,
Berkshire, RG40 1DJ
Tel: 0118 9770464
Fax: 0118 9770482


Job
KINTALINE
OLD WOKINGHAM ROAD
WOKINGHAM

Title
EXISTING & PROPOSED
SITE LAYOUT


Scale	Date	Drawn By
1-100	DEC'99.	
Job No.	**Drawing No.**	**Revision**
2271	03	B

19/4/00.


ARTWORKER 932091/C

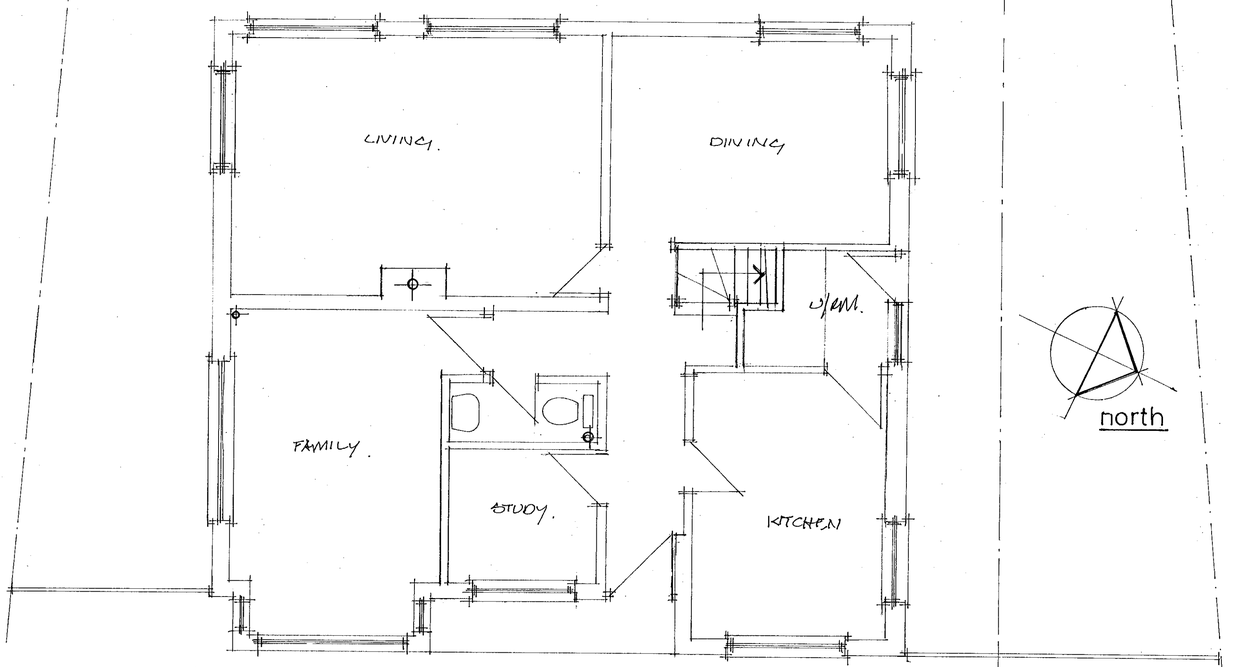

GROUND

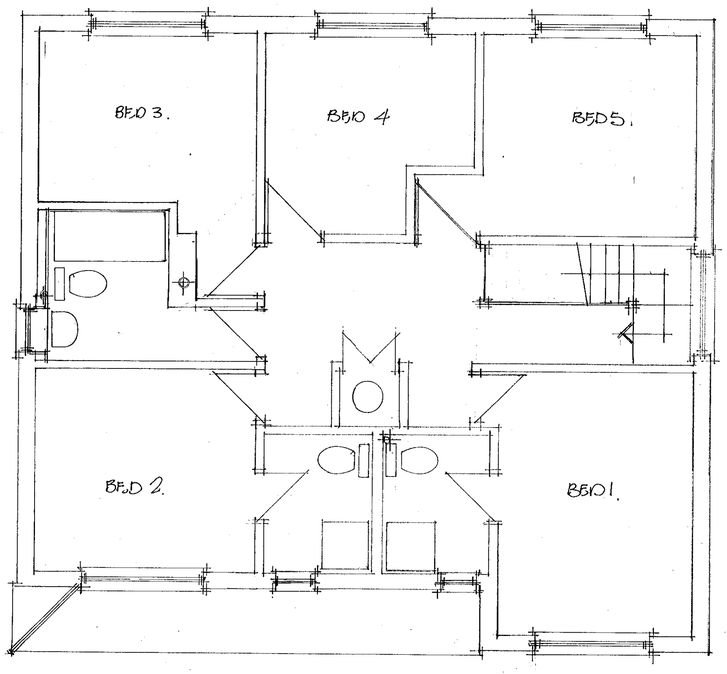

FIRST

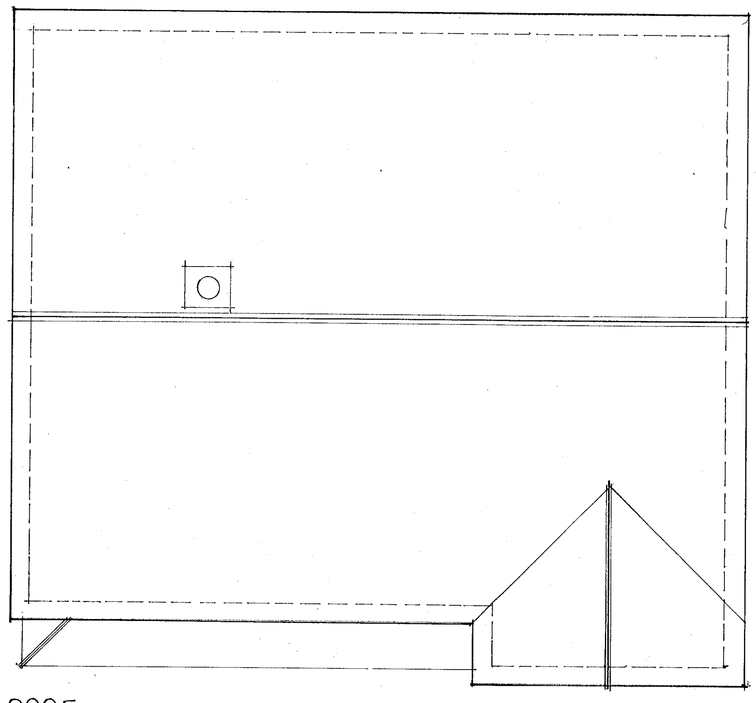

ROOF

This drawing is copyright and may not be reproduced without the written consent of the Architect.

15 JAN 2000* U560

W.M. GRAHAM ASSOCIATES
CHARTERED ARCHITECTS
1 Rectory Road,
Wokingham,
Berkshire, RG40 1DJ
Tel: 0118 9770464
Fax: 0118 9770482

Job
KINTALINE
OLD WOKINGHAM ROAD
WOKINGHAM

APPROVED

Title
SCHEME 2
PROPOSED PLANS


Scale	Date	Drawn By
1:50	JAN 2000	
Job No.	**Drawing No.**	**Revision**
2271	07	

ARTWORKER 93/2001/C


This drawing is copyright and may not be reproduced without the written consent of the Architect.




FRONT

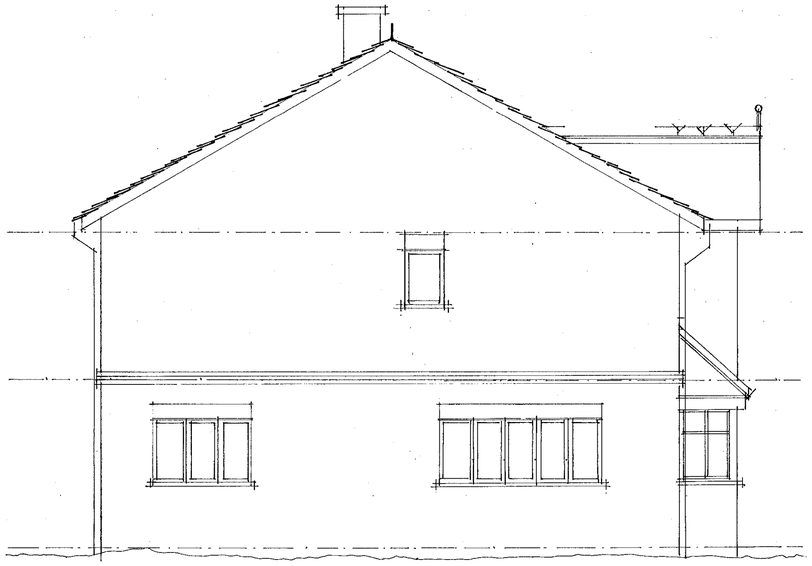

SIDE

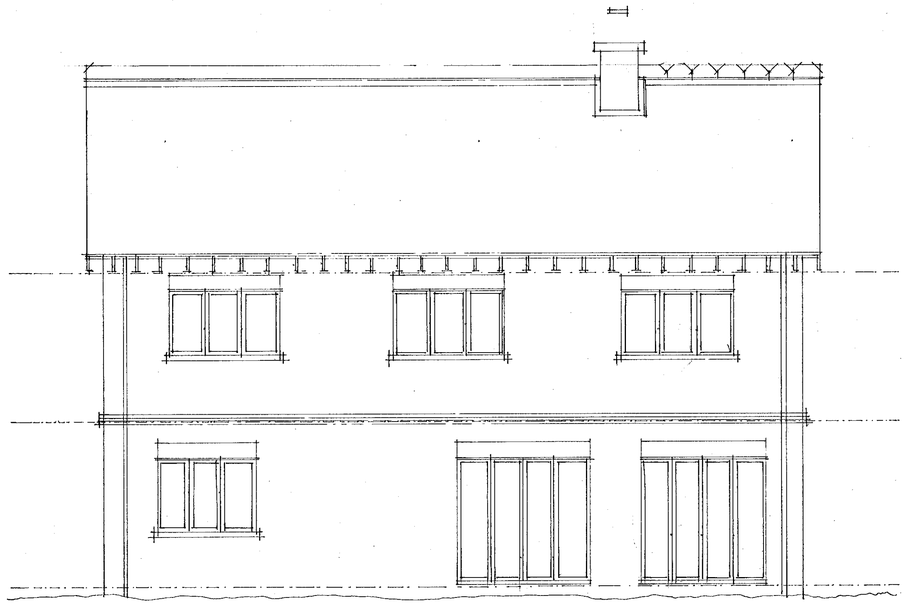

REAR

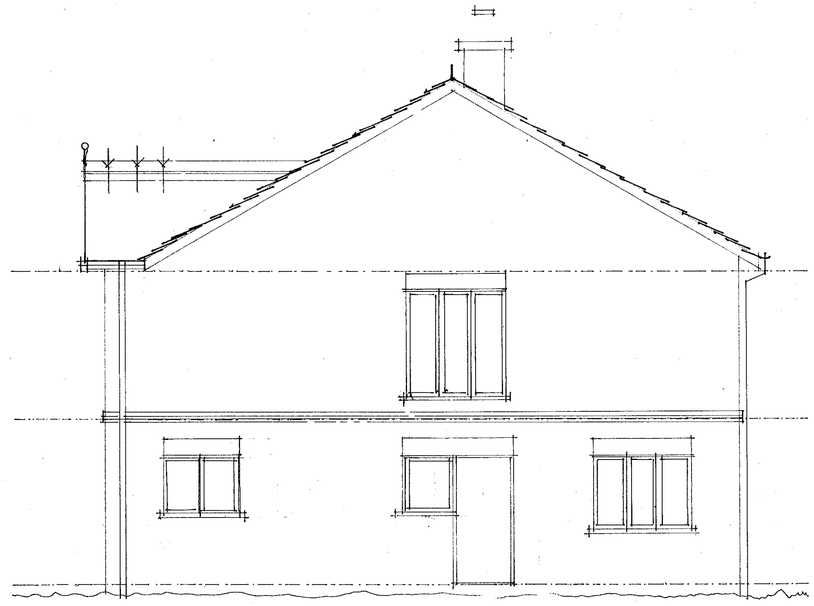

SIDE

Tel. No. 0560

APPROVED

W.M. GRAHAM ASSOCIATES
CHARTERED ARCHITECTS

1 Rectory Road,
Wokingham,
Berkshire, RG40 1DJ
Tel: 0118 9770464
Fax: 0118 9770482


Job
KINTALINE
OLD WOKINGHAM ROAD
WOKINGHAM

Title
SCHEME 2
PROPOSED ELEVATIONS


Scale 1:50	Date	Drawn By
Job No. 2271	Drawing No. 08	Revision

ARTWORKER 93208I/C


This drawing is copyright and may not be reproduced without the written consent of the Architect.

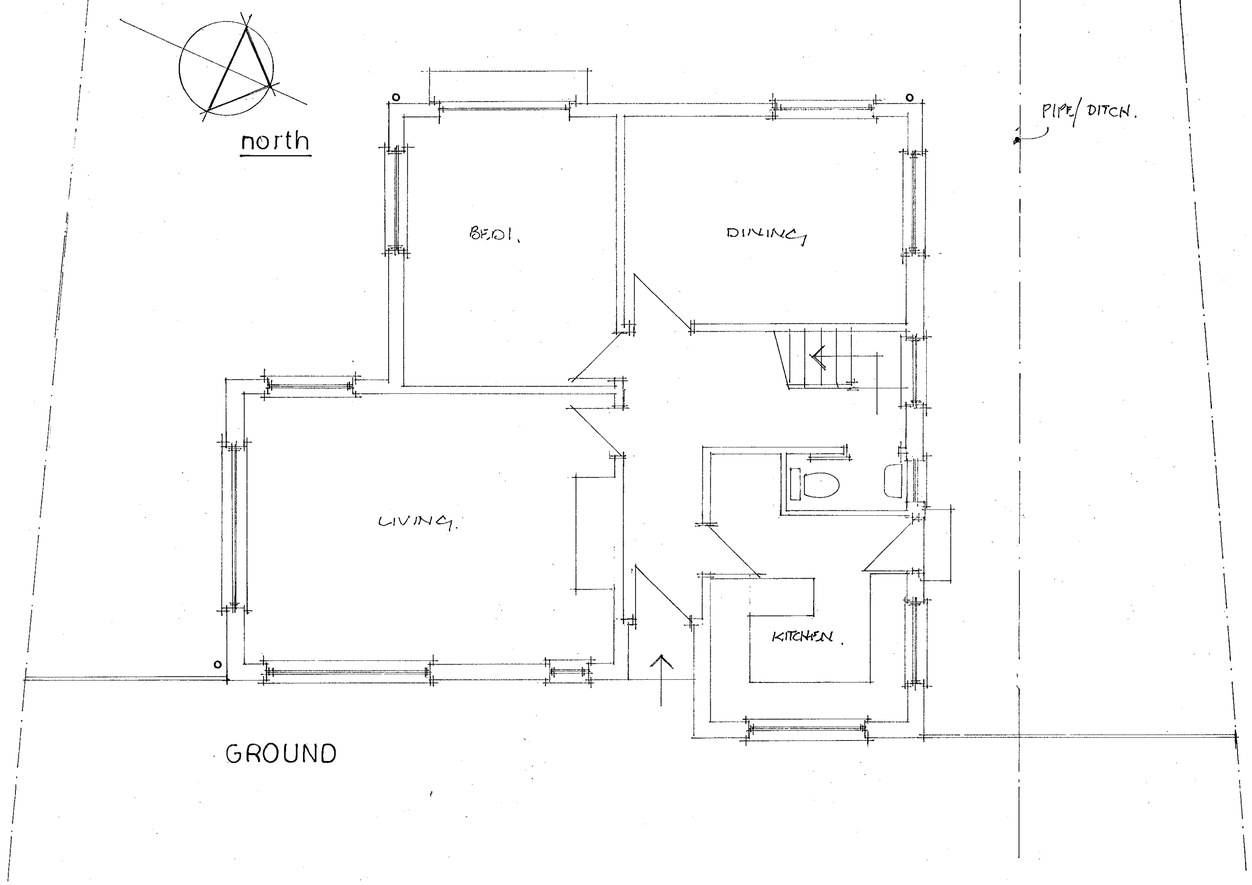

GROUND

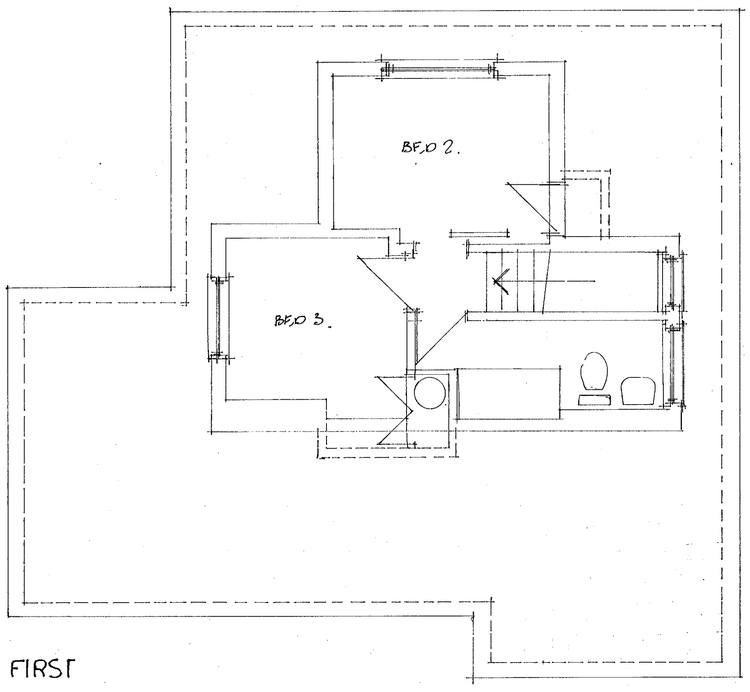

FIRST

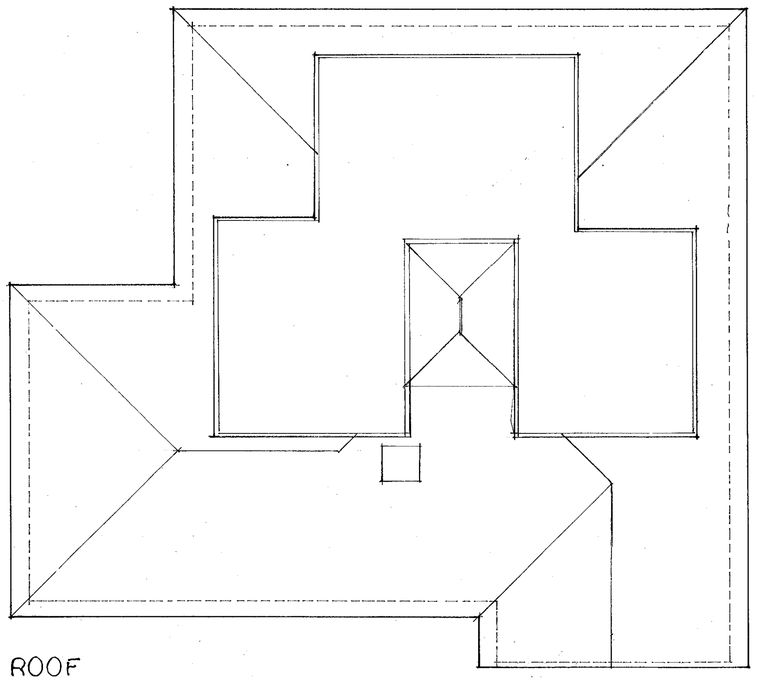

ROOF

W.M. GRAHAM ASSOCIATES
CHARTERED ARCHITECTS
1 Rectory Road,
Wokingham,
Berkshire, RG40 1DJ
Tel: 0118 9770464
Fax: 0118 9770482

Job
KINTALINE
OLD WOKINGHAM ROAD
WOKINGHAM

Title
EXISTING PLANS & ROOF

Scale	Date	Drawn By
1:50	DEC'99.	
Job No.	Drawing No.	Revision
2271	01	

ARTWORKER 932091/C