



NORTH ELEVATION

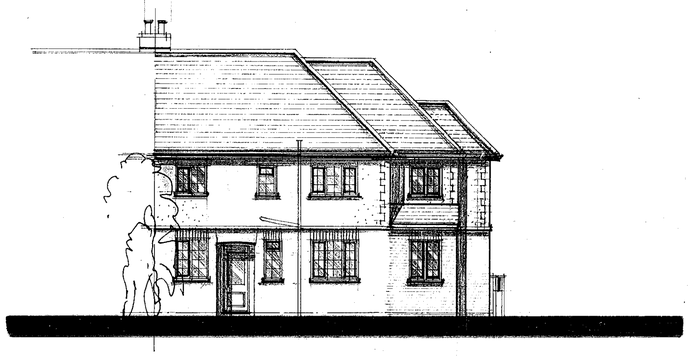


SOUTH ELEVATION




WEST ELEVATION

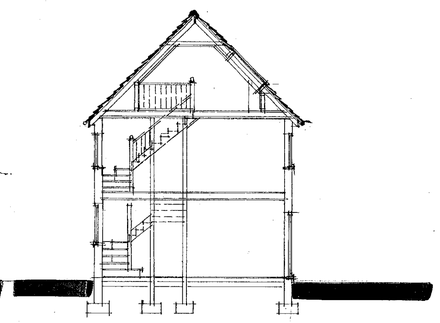


SECTION AA

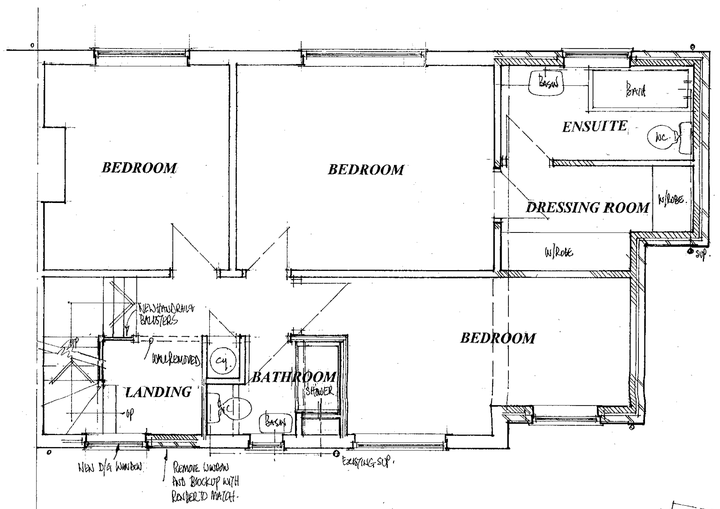


FIRST FLOOR PLAN

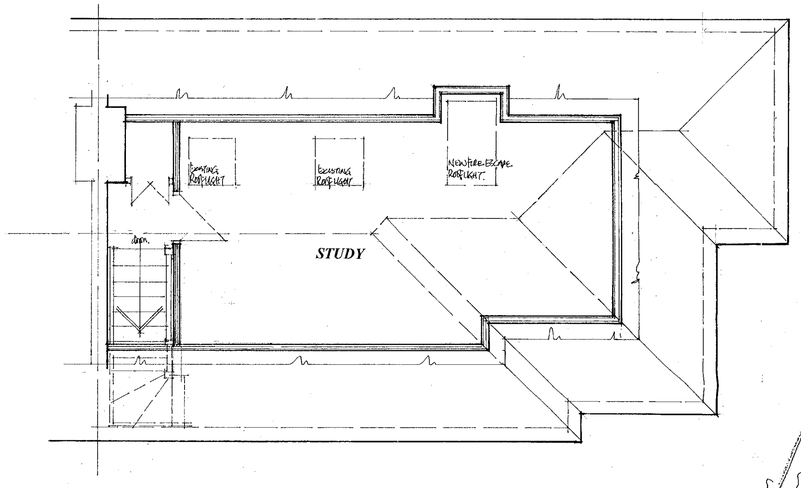


SECOND FLOOR PLAN

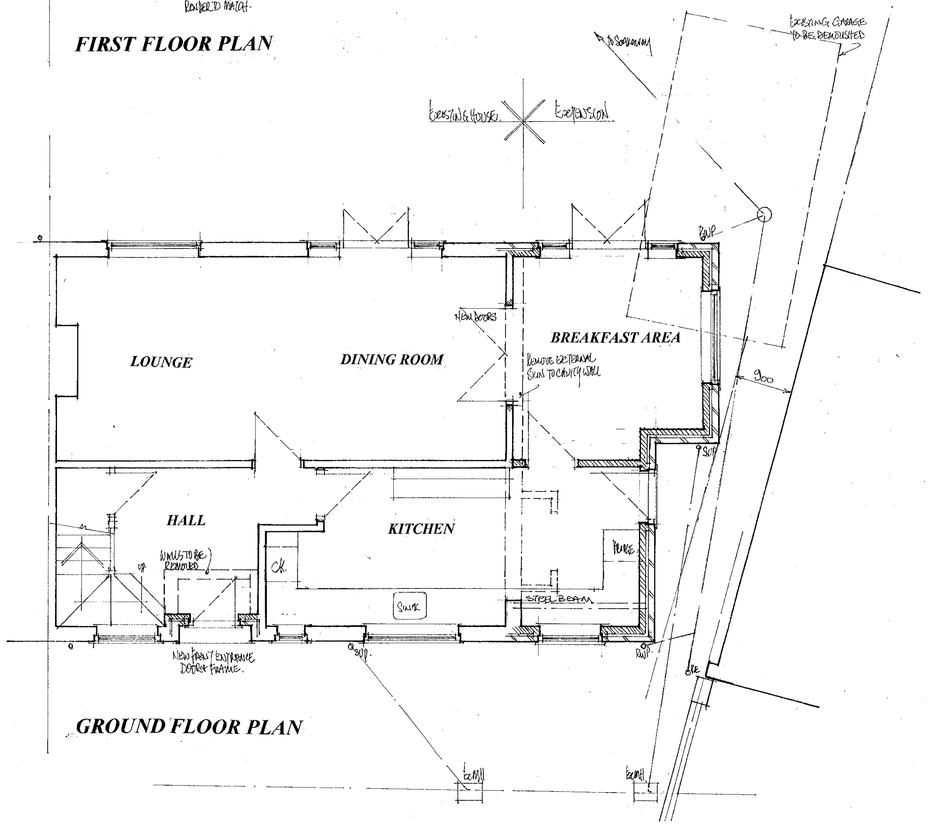


GROUND FLOOR PLAN

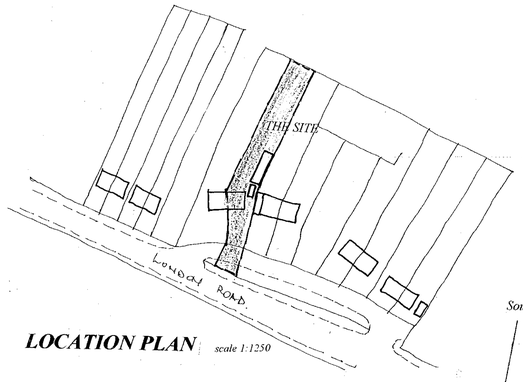

LOCATION PLAN scale 1:1250

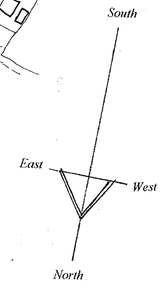

SITE PLAN Scale 1:200

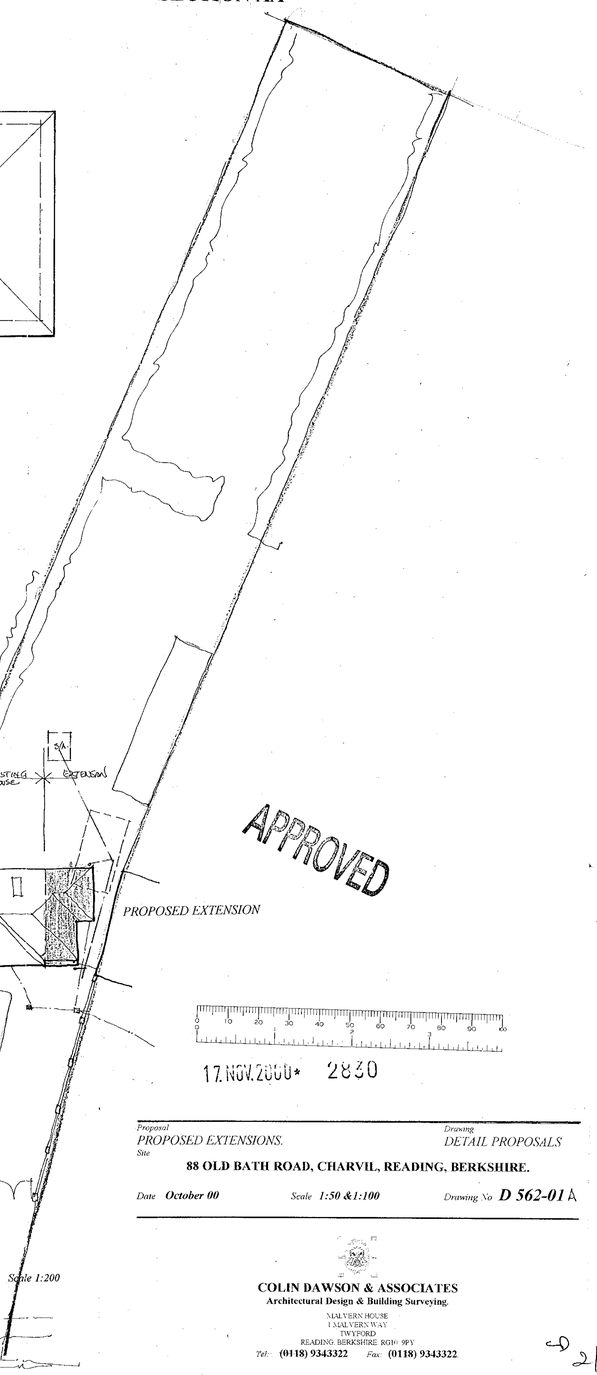

APPROVED

17 NOV 2000* 2830

Proposal: PROPOSED EXTENSIONS. Drawing: DETAIL PROPOSALS

Site: **88 OLD BATH ROAD, CHARVIL, READING, BERKSHIRE.**

Date: **October 00** Scale: **1:50 &1:100** Drawing No: **D 562-01** A

COLIN DAWSON & ASSOCIATES
Architectural Design & Building Surveying.
MALVERN HOUSE
1 MALVERN WAY
TWYFORD
READING. BERKSHIRE. RG10 9PY.
Tel: **(0118) 9343322** *Fax:* **(0118) 9343322**

21/11/01