




FRONT ELEVATION SCALE 1:100

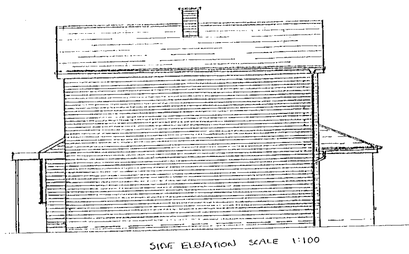

SIDE ELEVATION SCALE 1:100

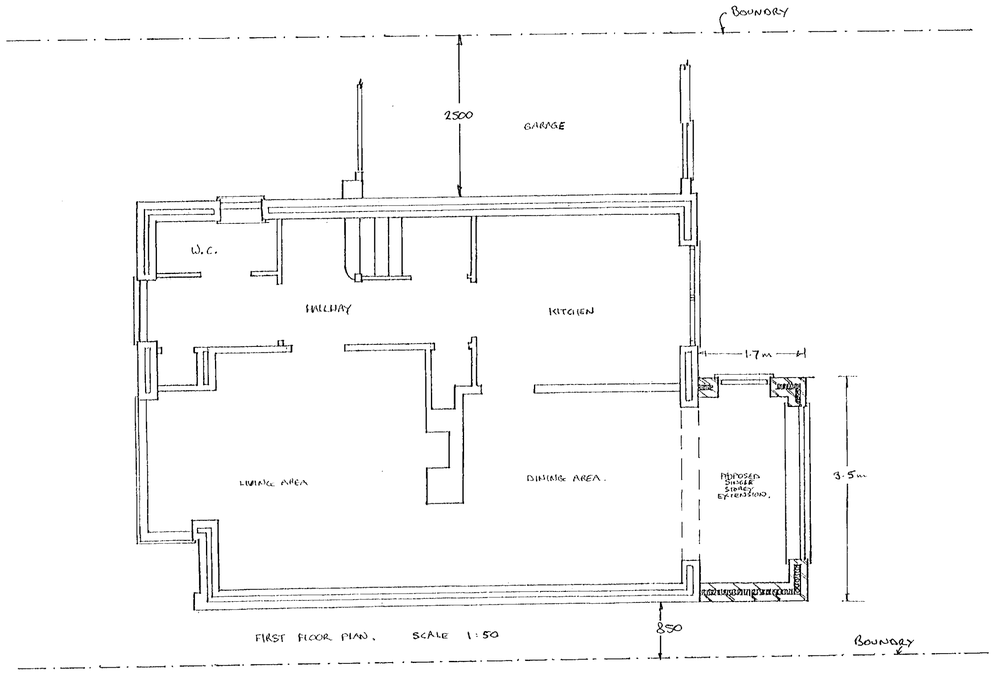

FIRST FLOOR PLAN. SCALE 1:50

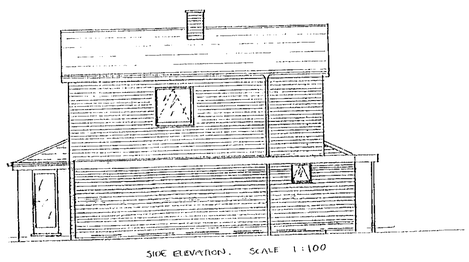

SIDE ELEVATION. SCALE 1:100

SITE PLAN SCALE: 1:500

APPROVED

02.NOV.2000* 2745

NOTES:

DRAWINGS FOR: 8 HARMAR CLOSE, WOKINGHAM, BERKS
DRAWINGS BY: P.A.W.C.A.B.S.
SCALE: 1:50 AND 1:100
DRAWN: OCTOBER 2000
WORKS: GROUND FLOOR EXTENSION TO REAR

cd 15/11/00