


- NOTES:
1. Do not scale **NOT FOR CONSTRUCTION.**
 2. Report all discrepancies, errors and omissions.
 3. Verify all dimensions on site before commencing any work or preparing shop drawings.
 4. All materials components and workmanship are to comply with the relevant British Standards Codes of Practice and appropriate manufacturers recommendations that from time to time shall apply
 5. For specialist work see relevant drawings.

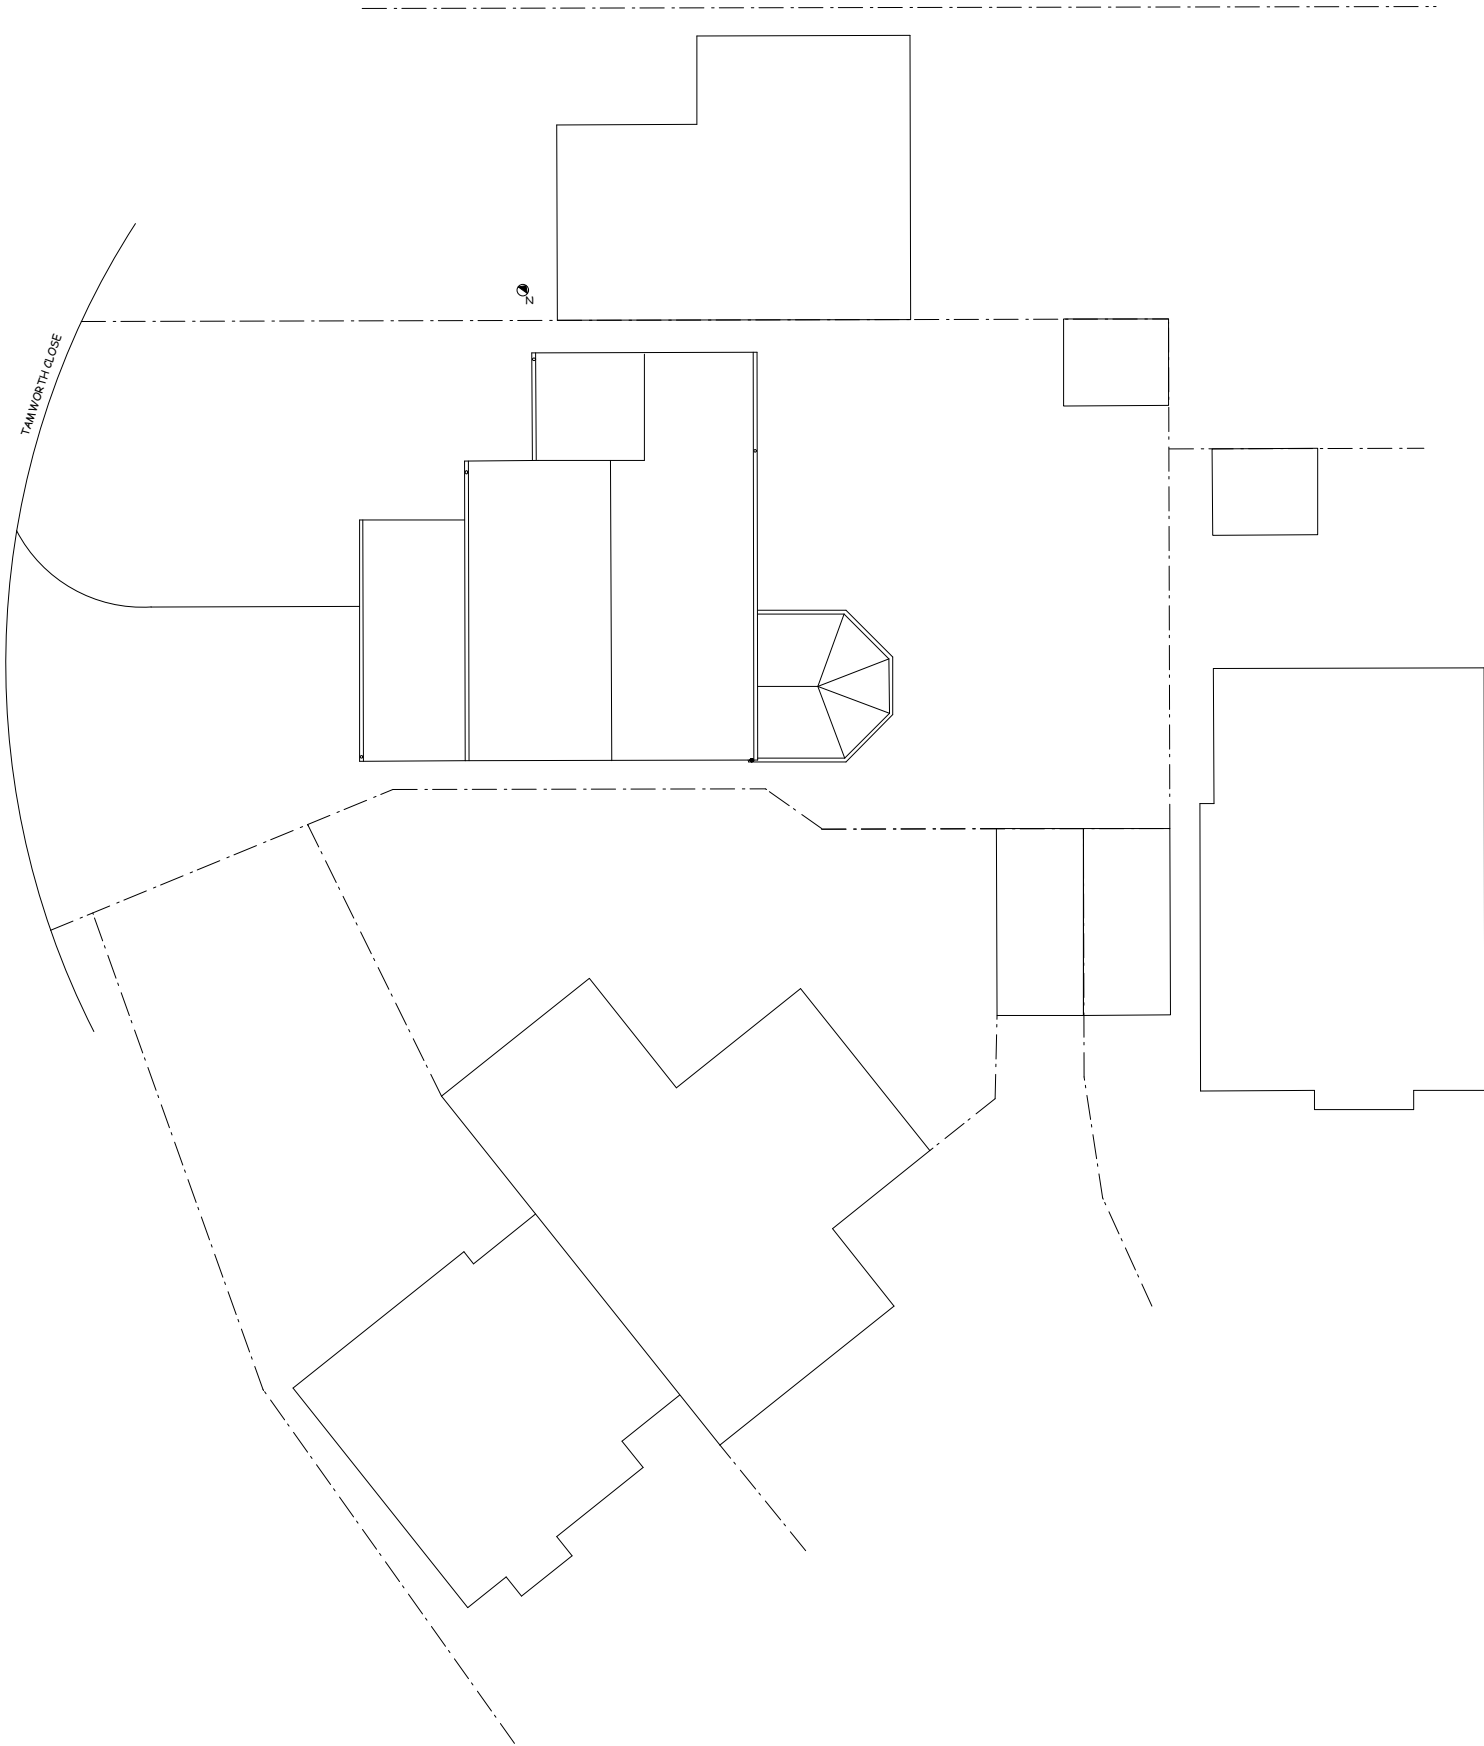

project title
9 TAMWORTH CLOSE RG2 9WF

drwg title
EXISTING SITE PLAN

scale
1:200 @ A3

date
03/26

drwg no.
9 TC E01aa

drwg status
SURVEY