


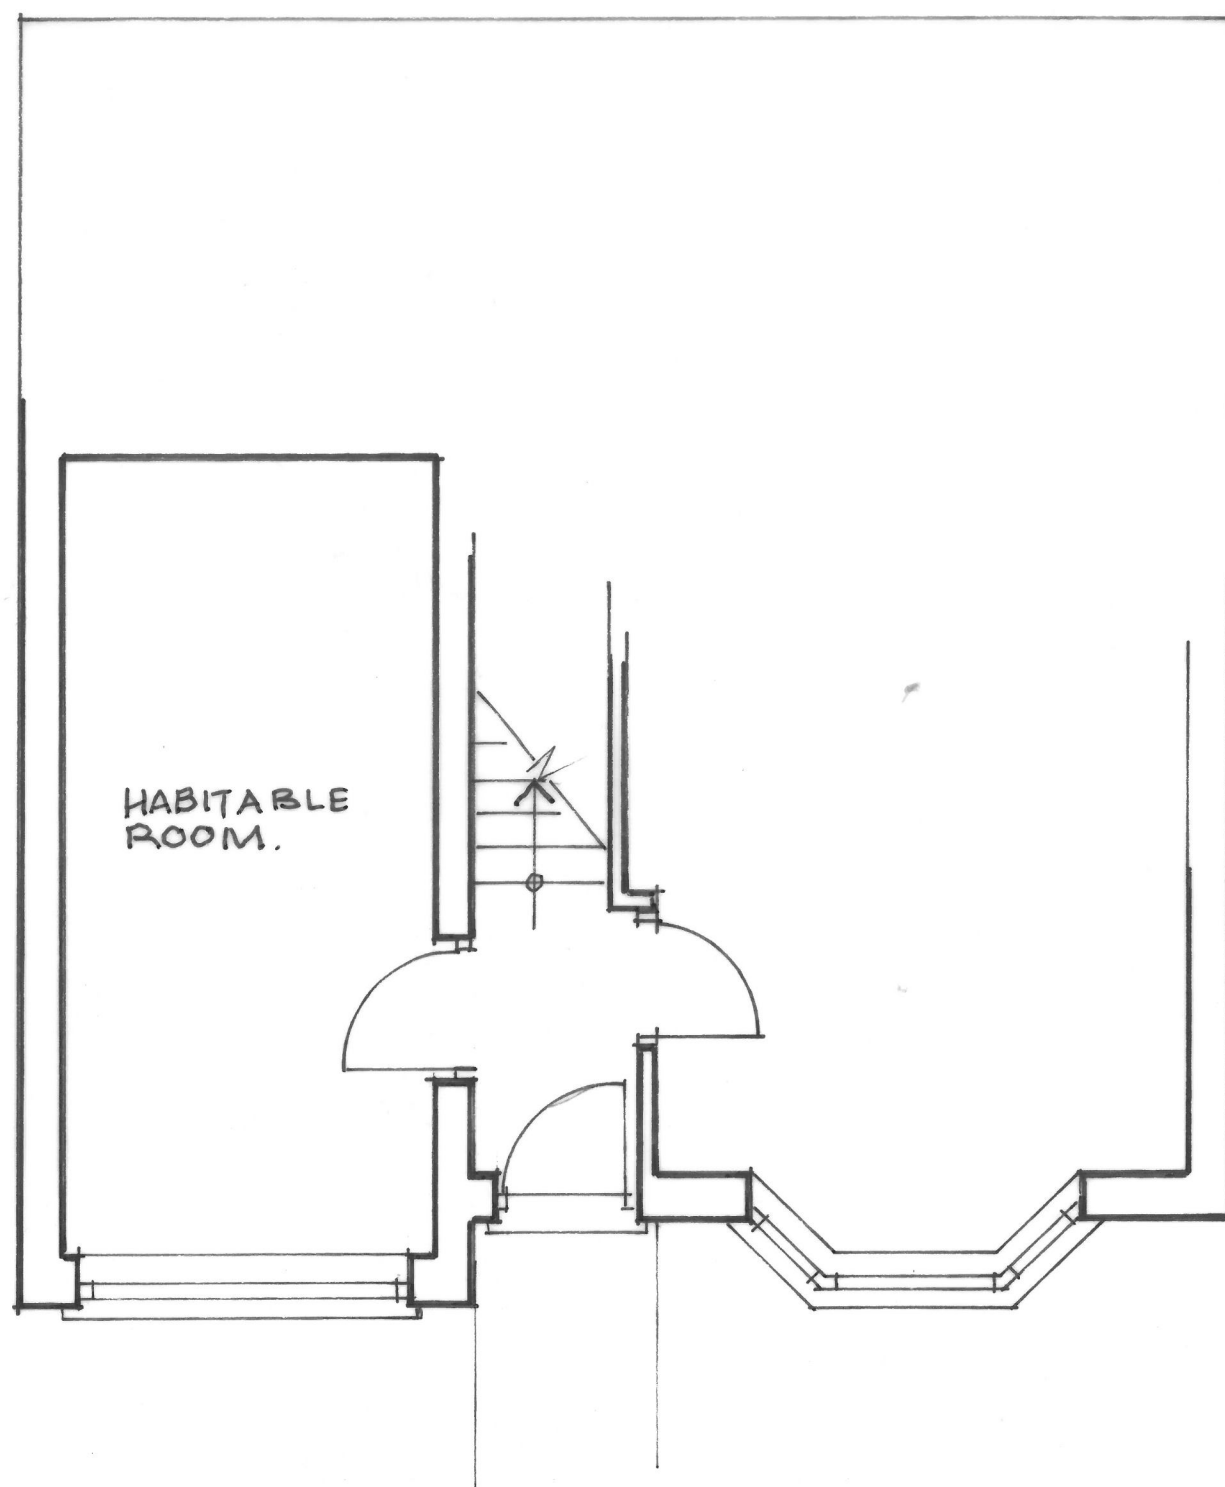

R. G. BUTLER & ASSOCIATES
32, FAWCETT CRESCENT,
WOODLEY, RG5 3HU.

TEL 0777 401 3684

54, WOODCOCK COURT,
THREE MILE CROSS, READING.
RG7 1BZ

PROPOSED

scale 1:50 (A3)

DRG NO

date Feb 2026

1255 / 2