





Supplied by Streetwise Maps Ltd
www.streetwise.net
 Licence No: 100047474

LOCATION PLAN
 SCALE 1:1250@A3

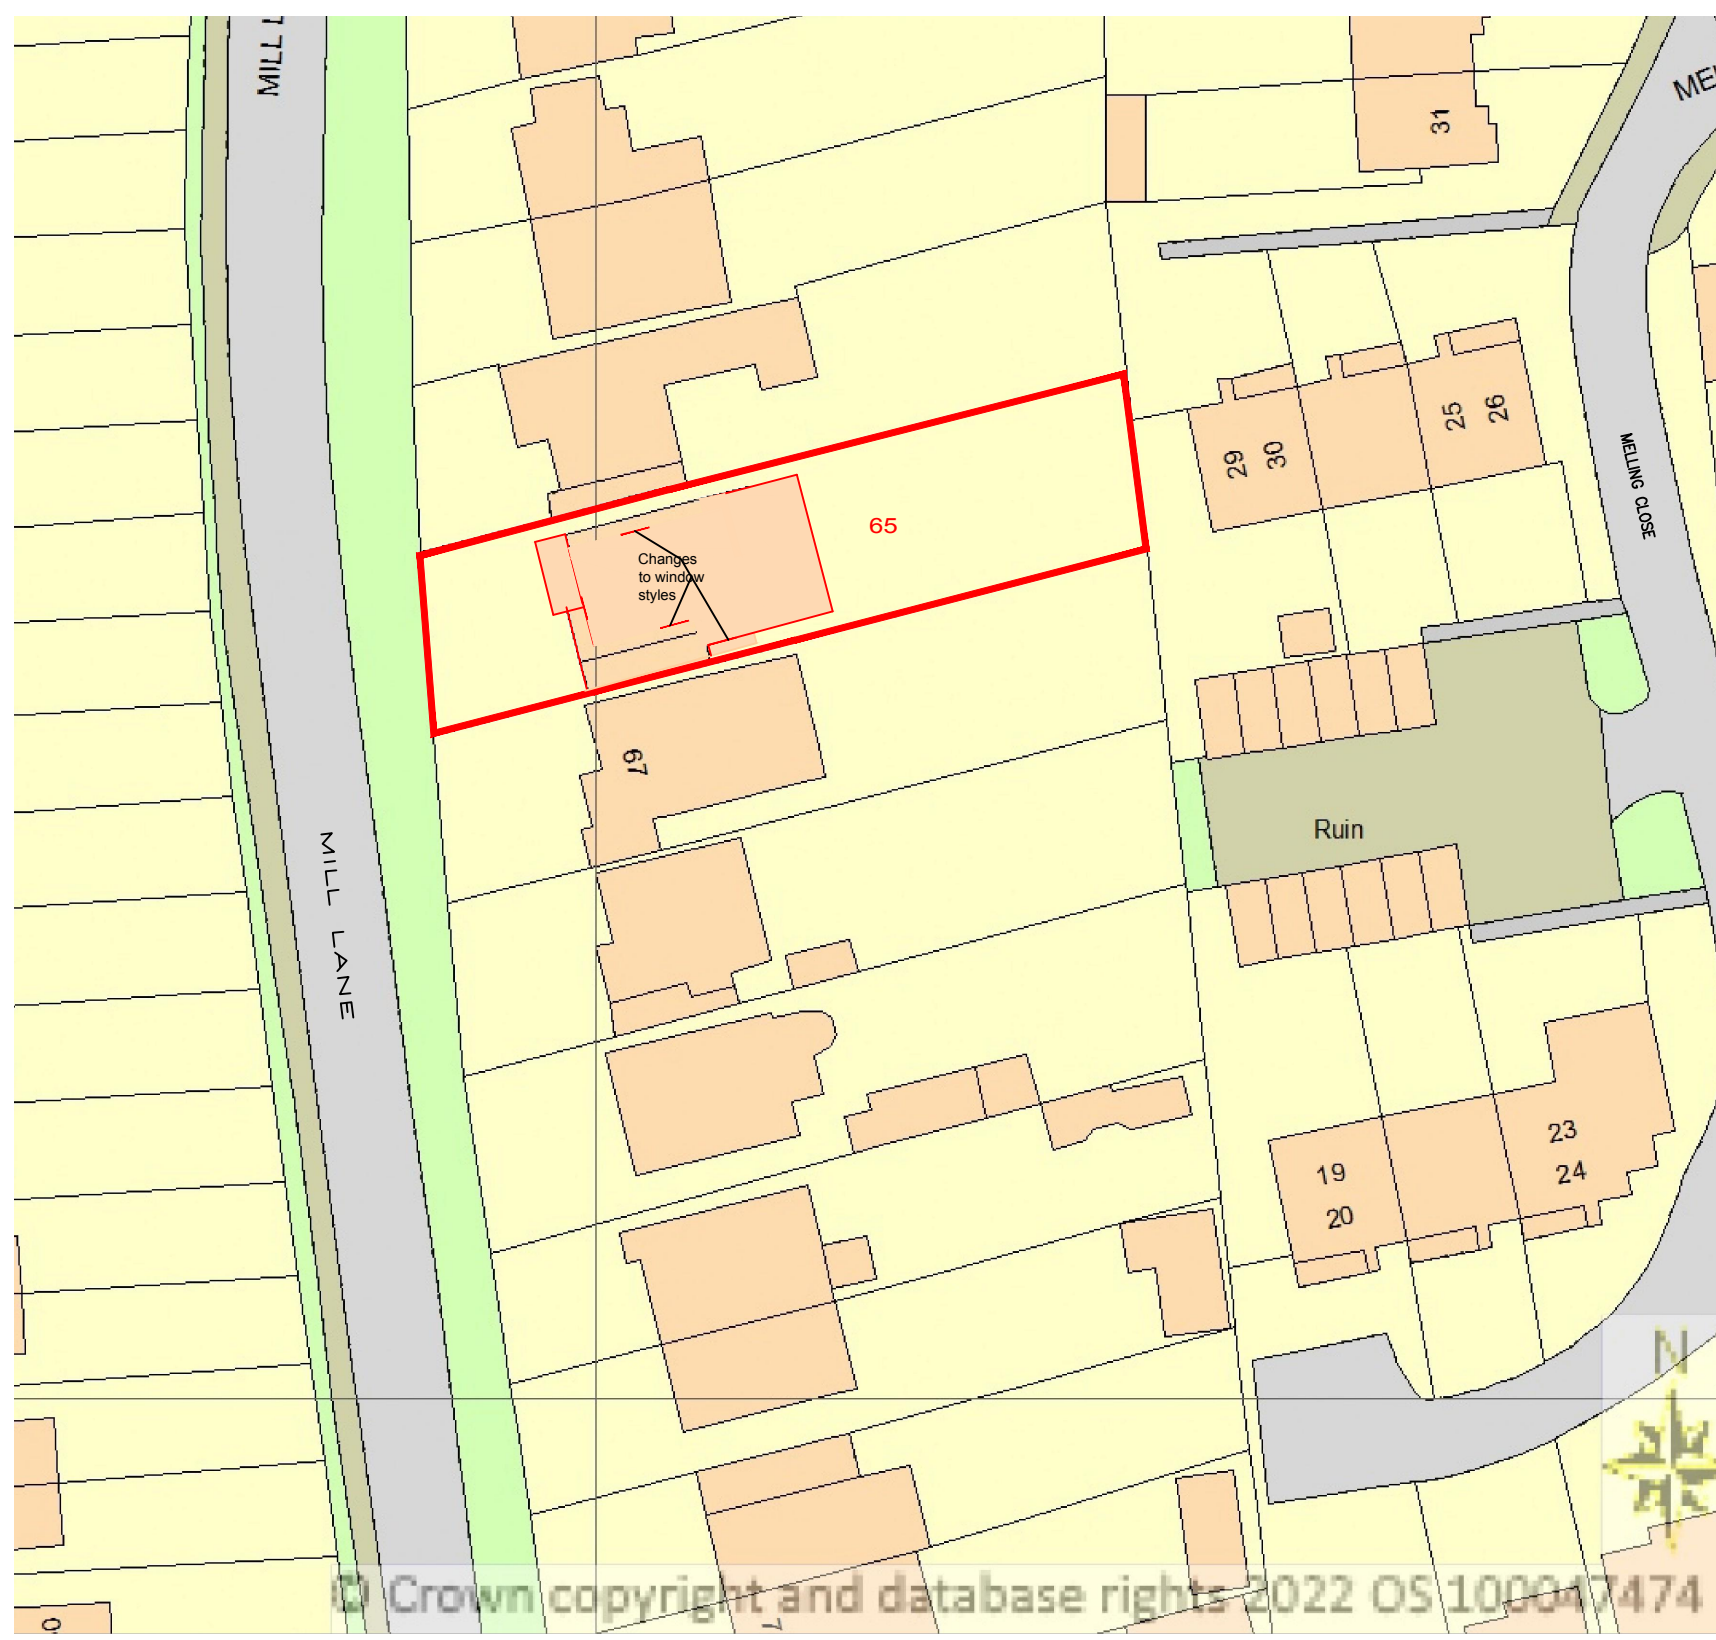

BLOCK PLAN
 SCALE 1:500@A3

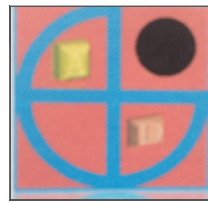	PROJECT:	65 Mill Lane Earley	DRAWN BY:	P.S.	DRAWING TITLE:		ArchDezine Limited archdeziner7@gmail.com
	PROPOSED REAR EXTENSION AND LOFT CONVERSION		DATE:	30/08/2024	LOCATION AND BLOCK PLAN		
			SCALE:	AS SHOWN@A3	DRAWING NUMBER:	NMA-01	
			FILENAME:	22048			