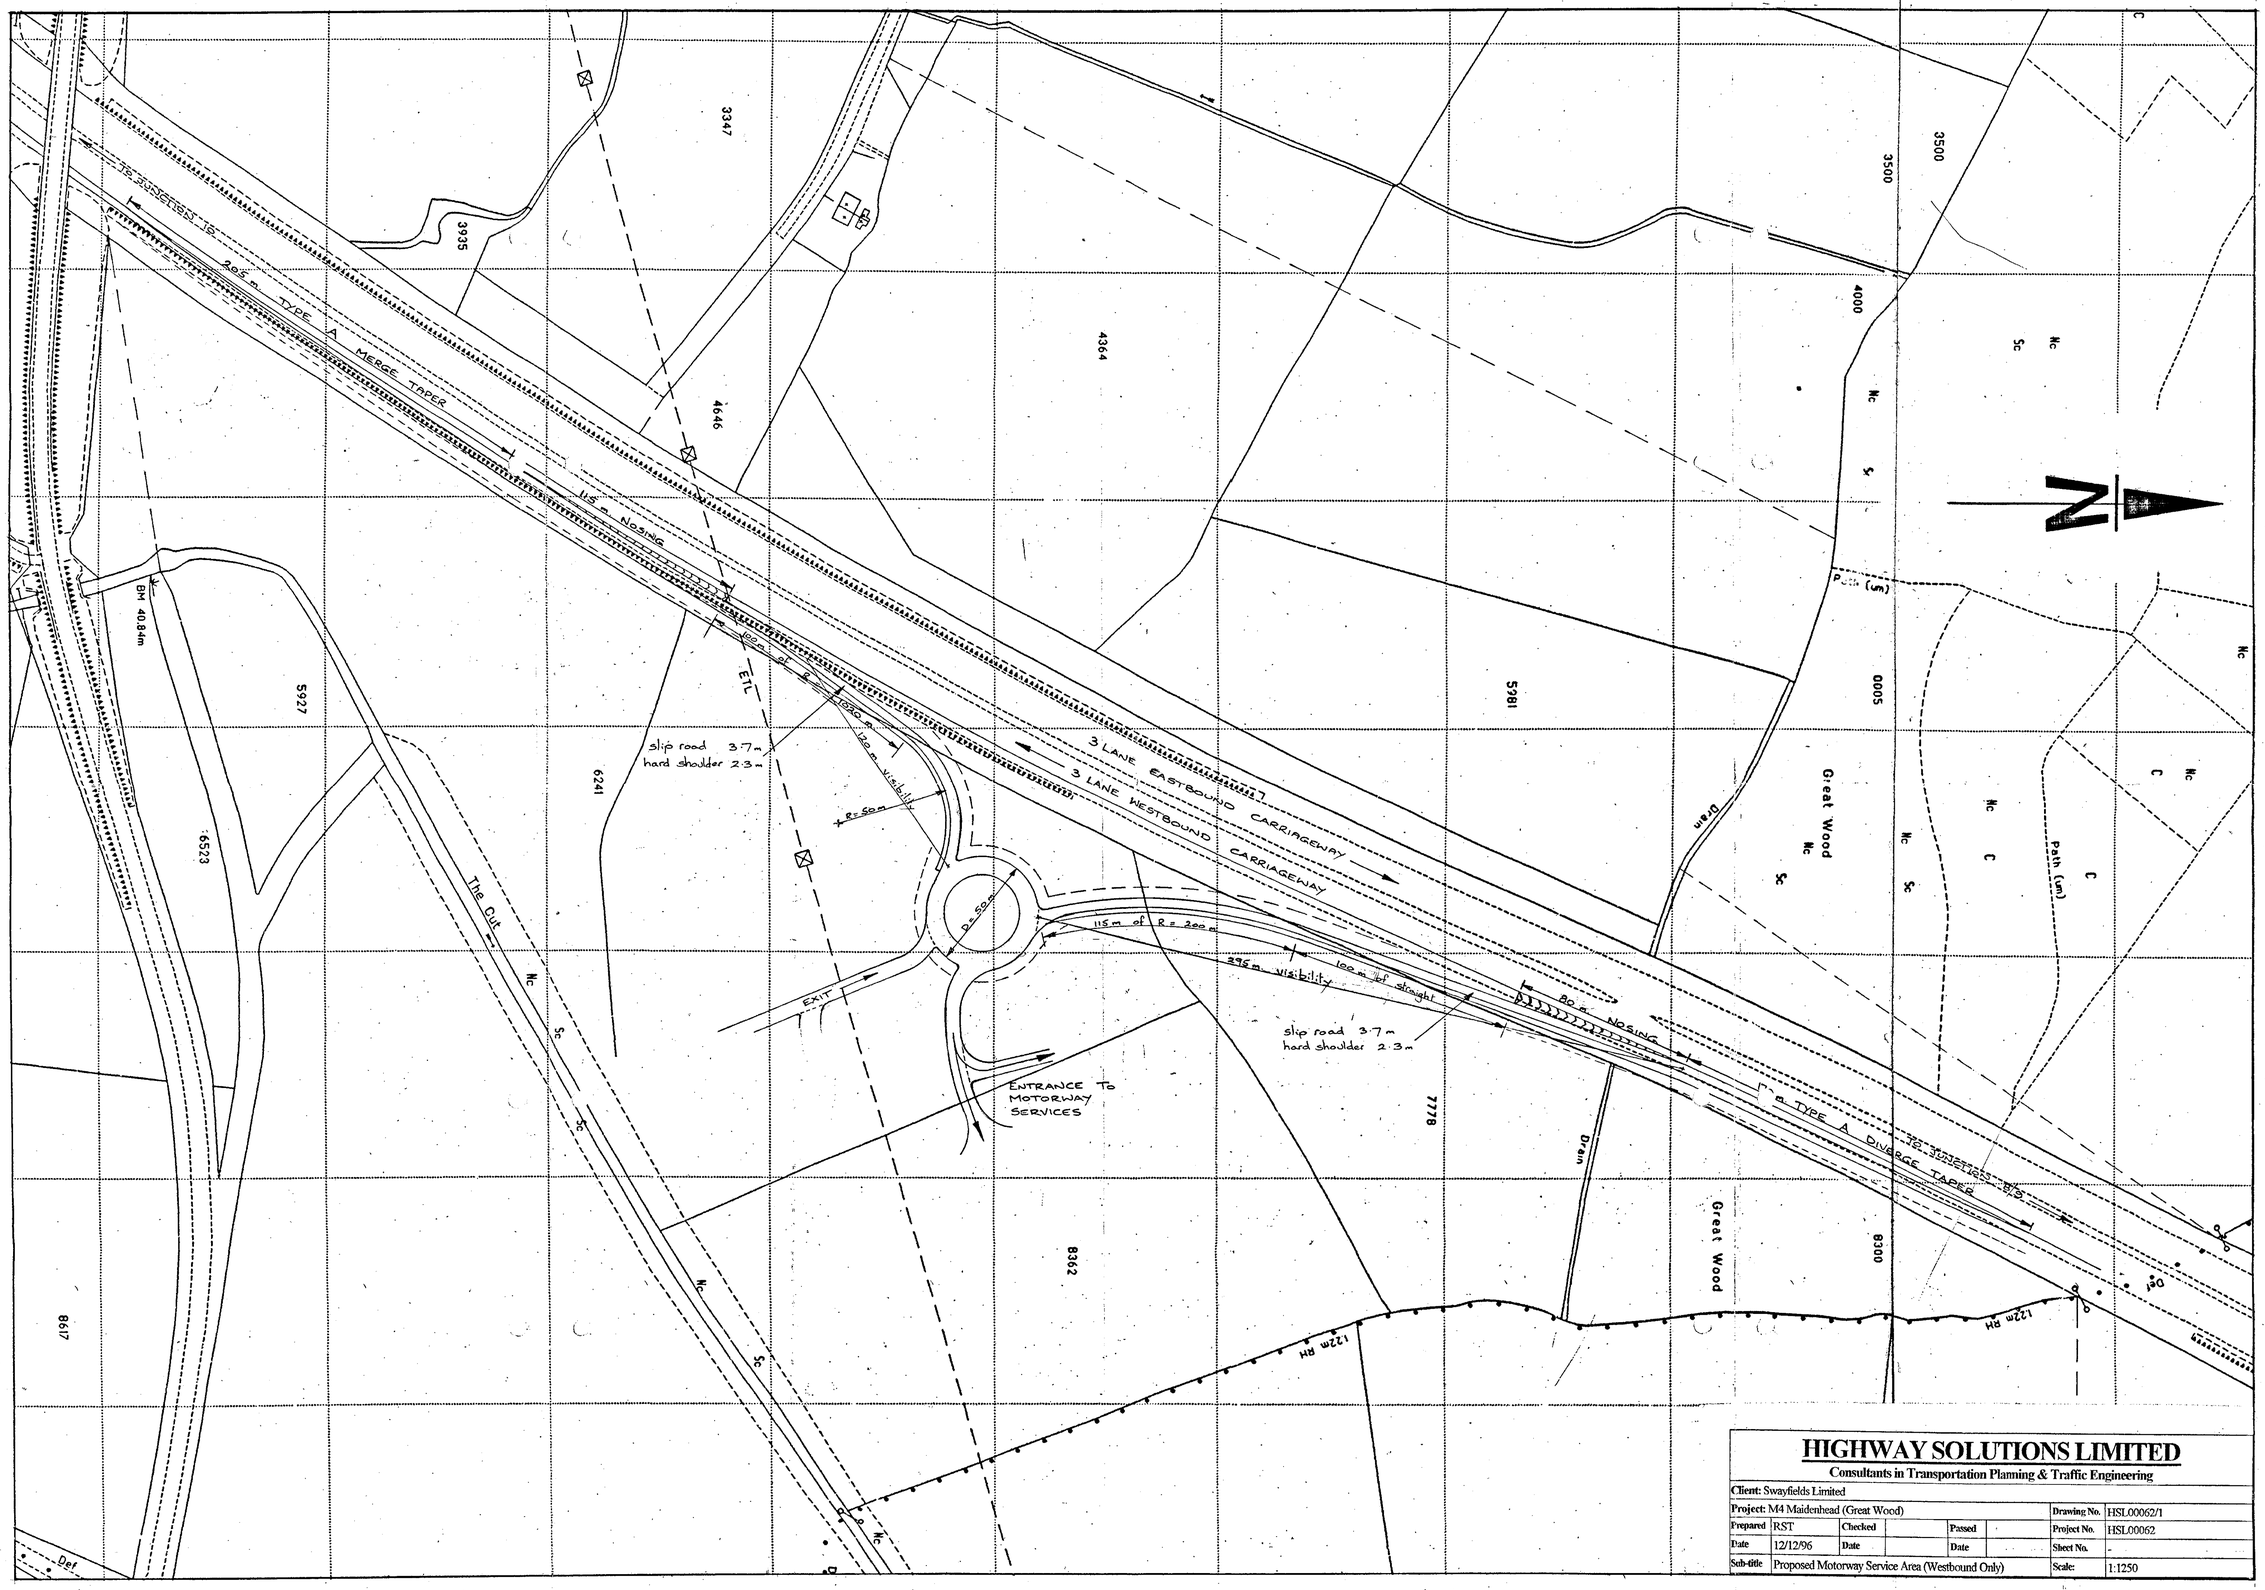

HIGHWAY SOLUTIONS LIMITED

Consultants in Transportation Planning & Traffic Engineering

Client: Swayfields Limited							
Project: M4 Maidenhead (Great Wood)						**Drawing No.**	HSL00062/1
Prepared	RST	**Checked**		**Passed**		**Project No.**	HSL00062
Date	12/12/96	**Date**		**Date**		**Sheet No.**	-
Sub-title	Proposed Motorway Service Area (Westbound Only)					**Scale:**	1:1250