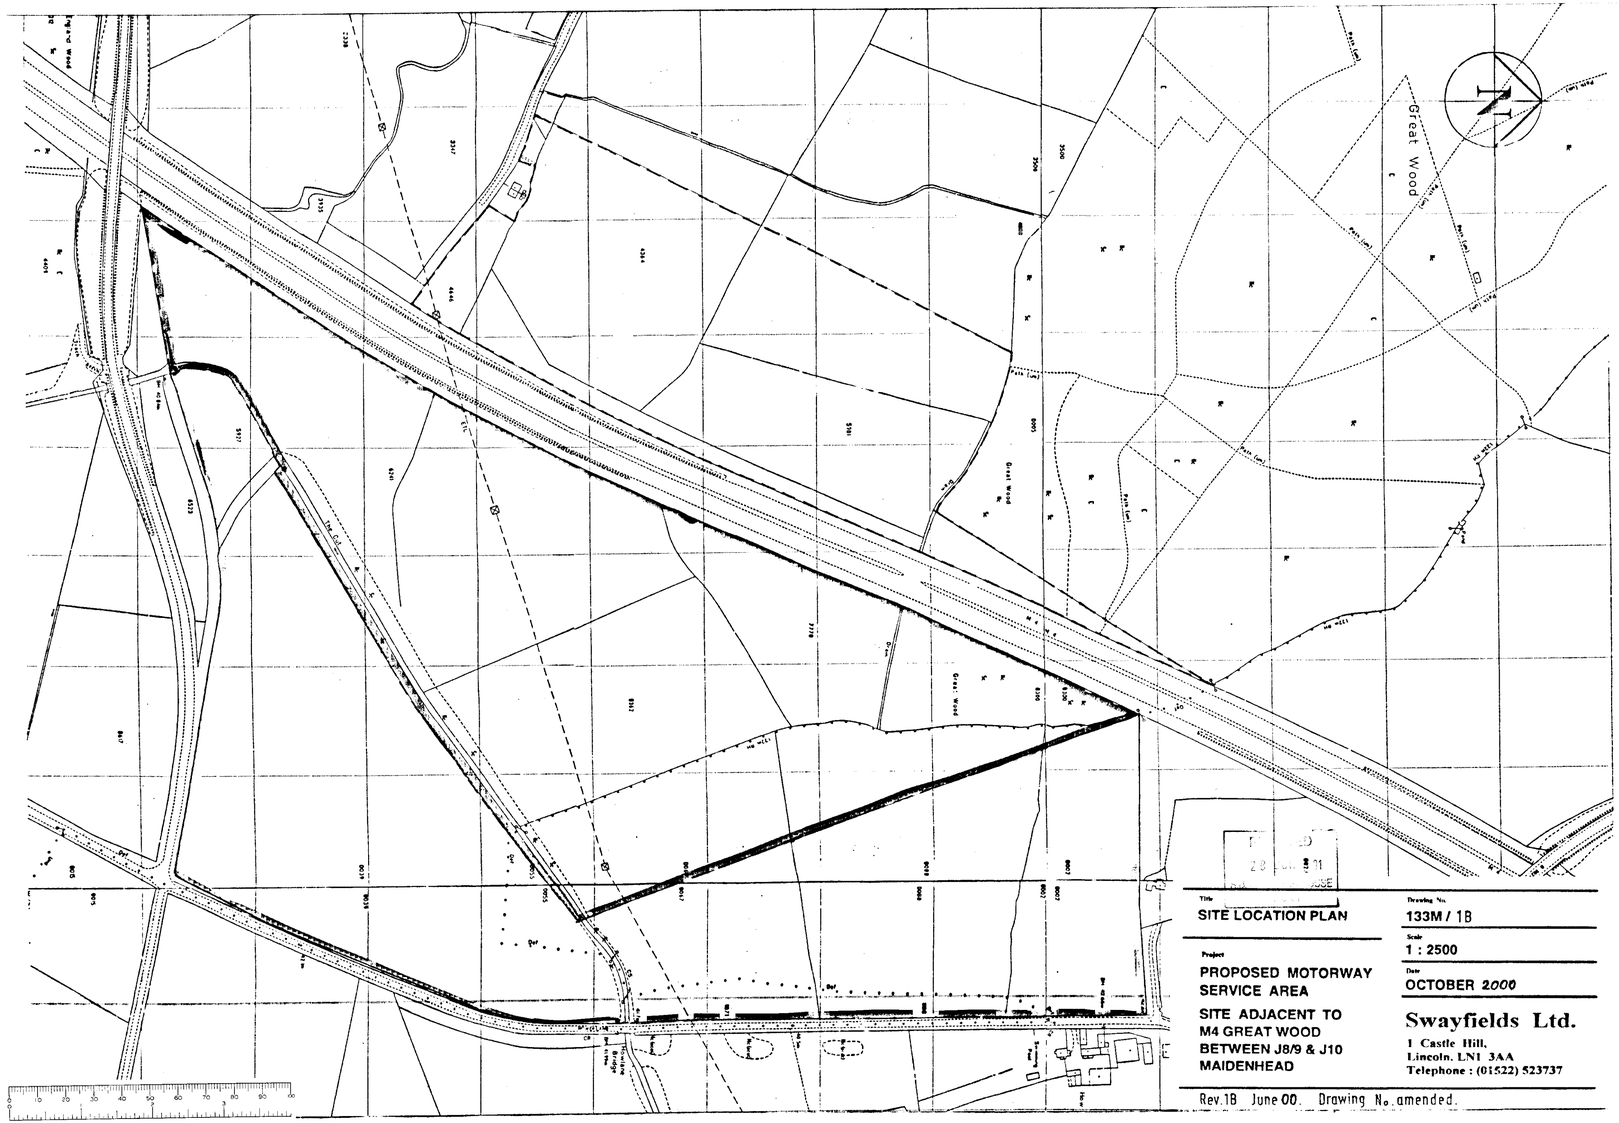


Title
SITE LOCATION PLAN

Drawing No.
133M / 1B

Scale
1 : 2500

Date
OCTOBER 2000

Project
PROPOSED MOTORWAY SERVICE AREA
SITE ADJACENT TO M4 GREAT WOOD BETWEEN J8/9 & J10 MAIDENHEAD

Swayfields Ltd.
1 Castle Hill,
Lincoln. LN1 3AA
Telephone : (01522) 523737

Rev.1B June 00. Drawing No. amended.