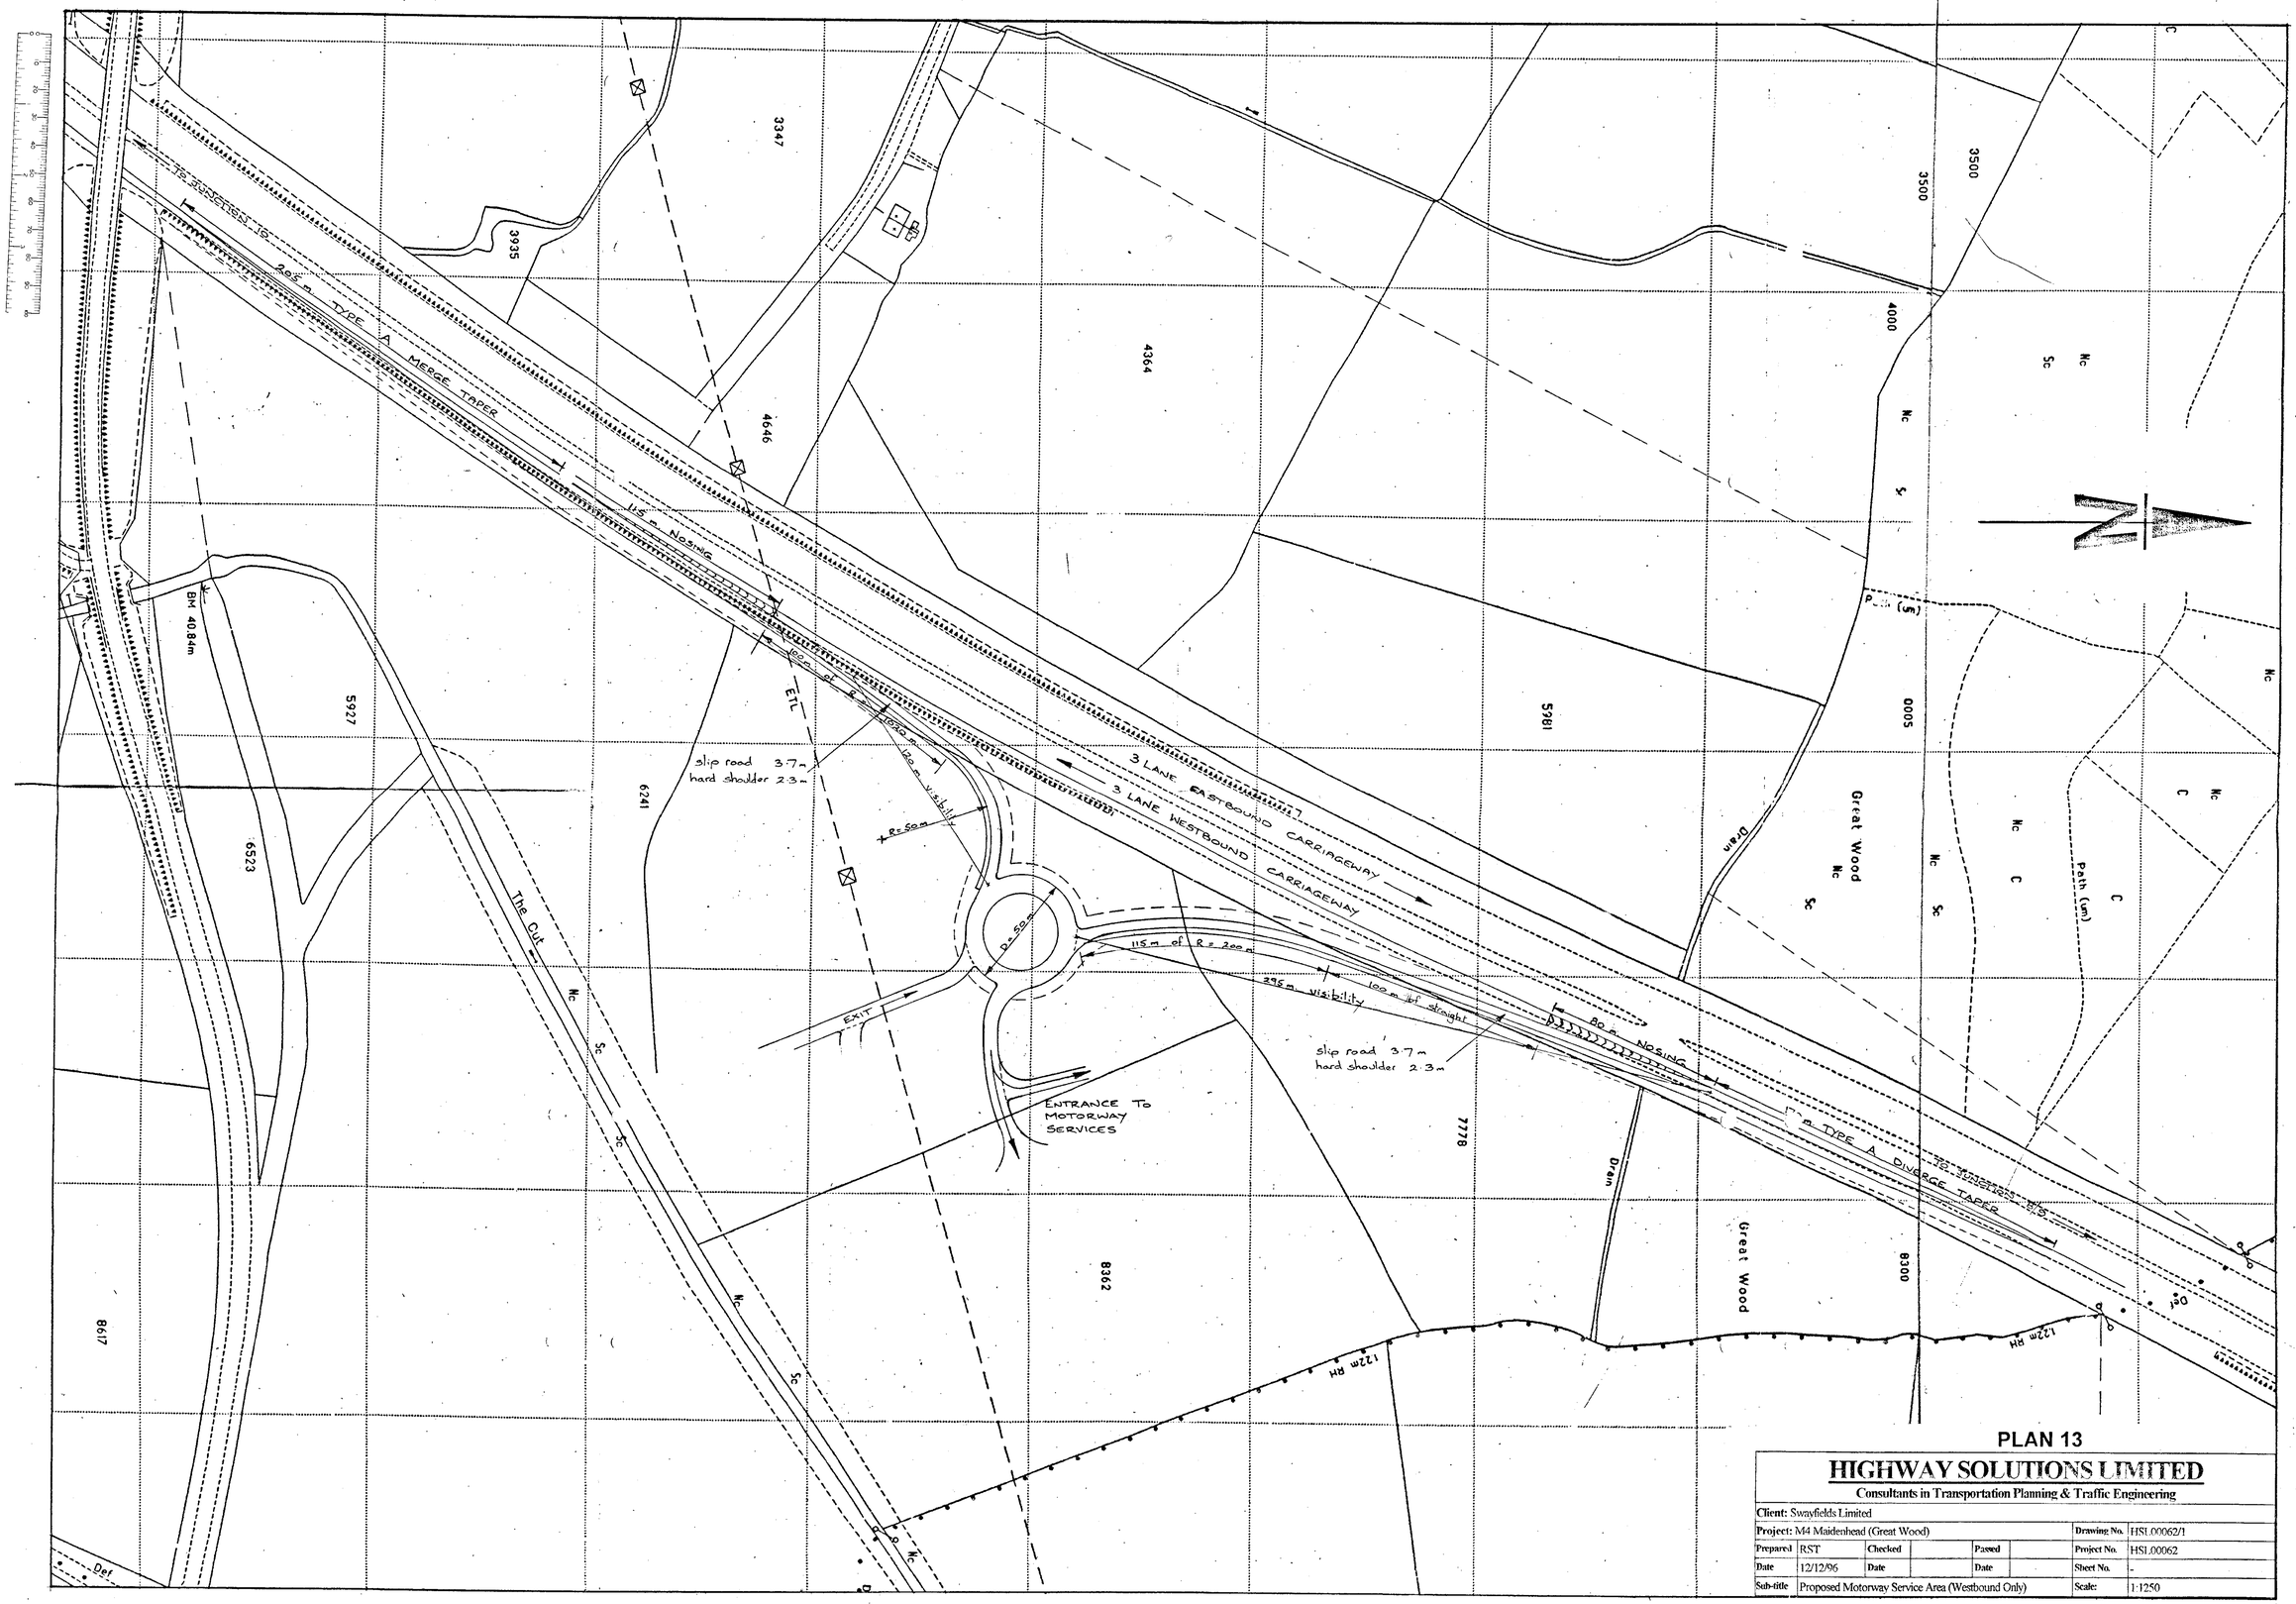


PLAN 13

HIGHWAY SOLUTIONS LIMITED

Consultants in Transportation Planning & Traffic Engineering

Client: Swayfields Limited						**Drawing No.**	HSL00062/1
Project: M4 Maidenhead (Great Wood)						**Project No.**	HSL00062
Prepared	RST	**Checked**		**Passed**		**Sheet No.**	-
Date	12/12/96	**Date**		**Date**		**Scale:**	1:1250
Sub-title	Proposed Motorway Service Area (Westbound Only)						