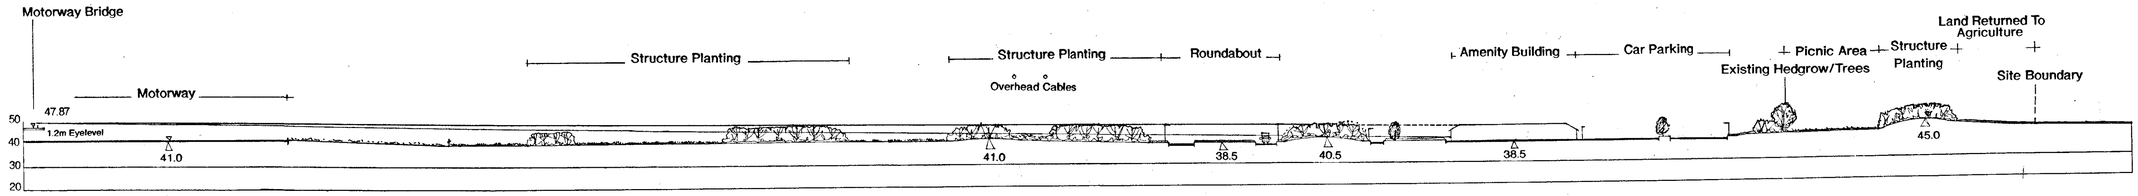
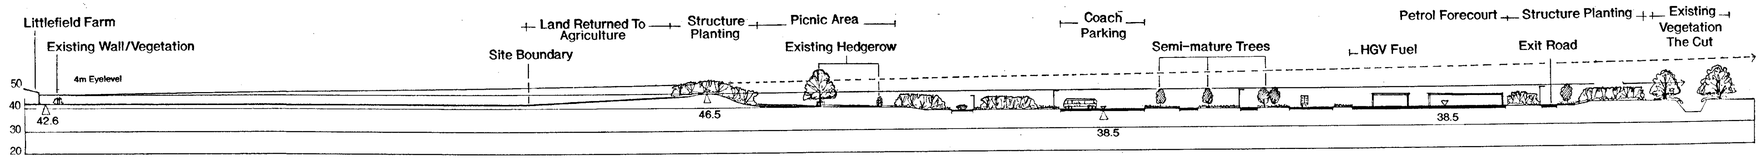
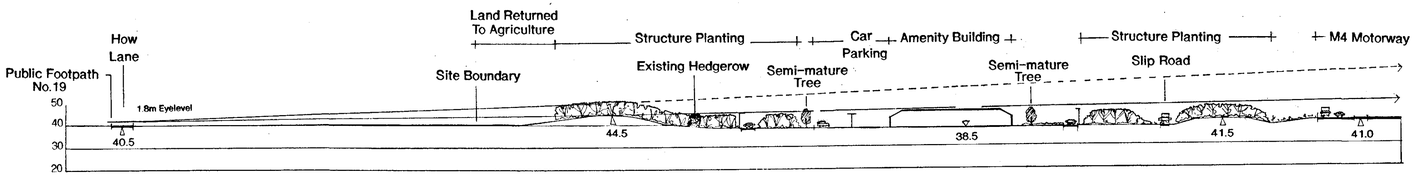
©This drawing is the copyright of Derek Lovejoy Partnership
All dimensions to be checked not scaled



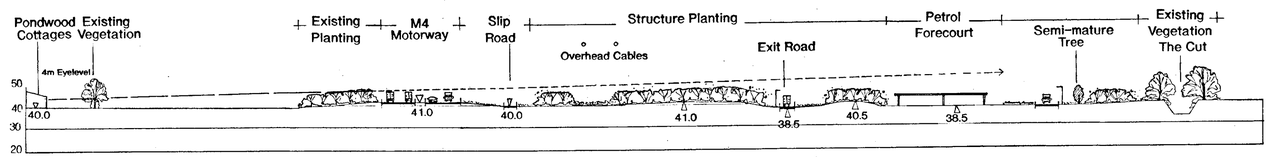

**SECTION A – A'**



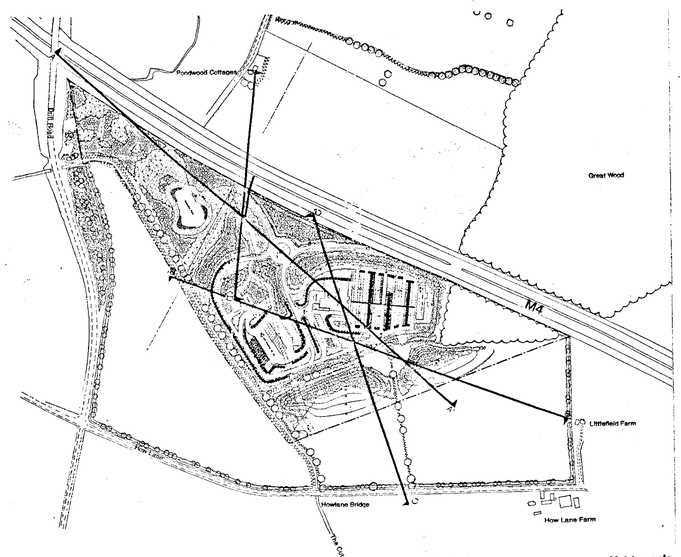

**SECTION B – B'**




**SECTION C – C'**




**SECTION D –D'**




CROSS SECTION LOCATION PLAN

Not to scale

# PLAN 12

| Rev | Date | By | Notes |
|---|---|---|---|

Client: SWAYFIELDS

Project: MAIDENHEAD MSA

Drawing Title: VISIBILITY CROSS-SECTIONS

Drawing Status:

Sheet Size: A1

Scale: 1 : 1250

Date: MAY 2001

Drawn: CW

Drawing No.: 12/1030.03.02

PC file:

DEREK LOVEJOY PARTNERSHIP
Masterplanning . Landscape Architecture . Planning
31 LOWER BROWN STREET LEICESTER LE1 5TH TEL 0116 255 7414 FAX 0116 255 7774
Edinburgh Leicester London