
© This drawing is the copyright of Derek Lovejoy Partnership. All dimensions to be checked not scaled. Derek Lovejoy Partnership accept no liability for any expense loss or damage of whatsoever nature and however arising from any variation made to this drawing or in the execution of the work to which it relates which has not been referred to them and their approval obtained.

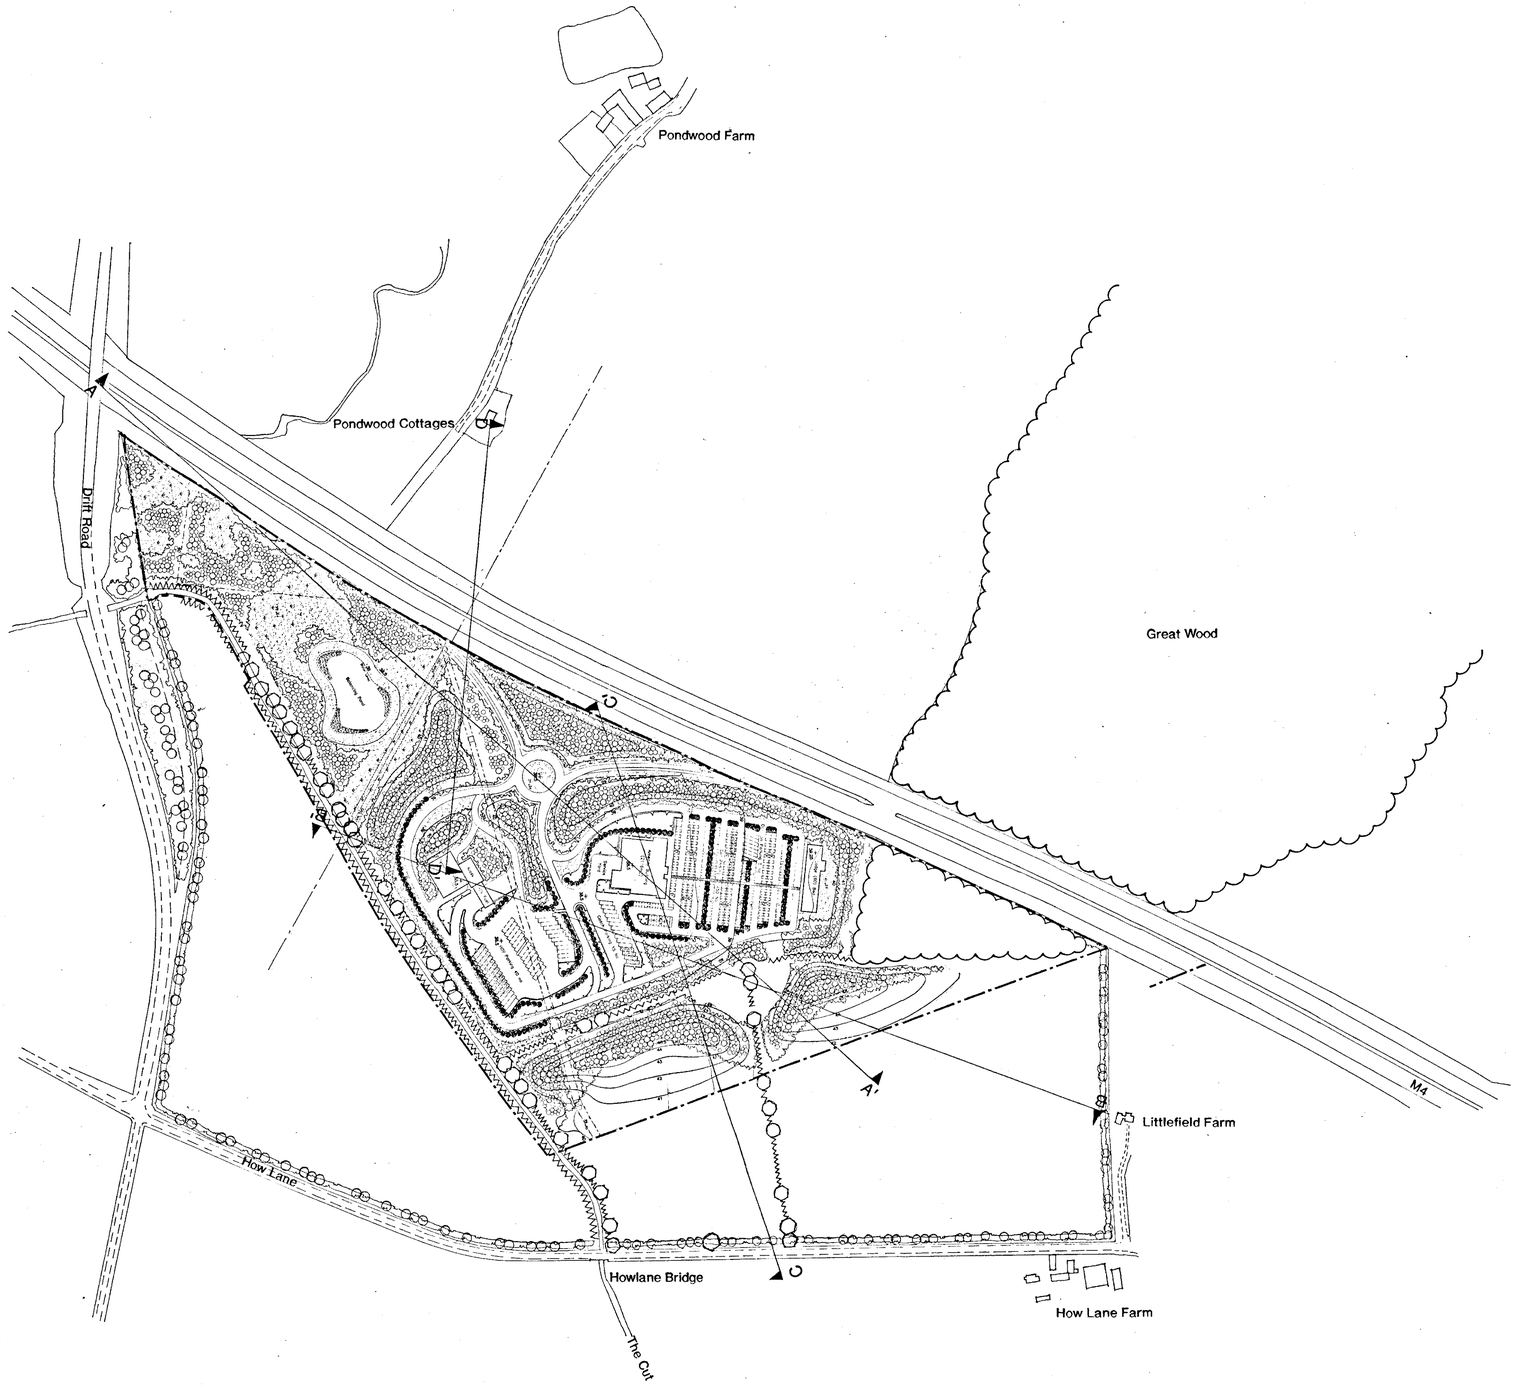

KEY

- SITE BOUNDARY
- EXISTING HEDGEROWS TO BE RETAINED AND IMPROVED
- PROPOSED NEW HEDGEROW WITH HEDGEROW TREES
- PROPOSED OFFSITE WOODLAND PLANTING ON WASTE GROUND

N

PLAN 9

Rev	Date	By	Notes

Client: SWAYFIELDS

Project: MAIDENHEAD MSA

Drawing Title: CROSS SECTION LOCATION PLAN AND OFFSITE PLANTING

Drawing Status:

Scale	Date	Drawn
1:2500	MAY 2001	CT

Drawing No.: 12-1030.03.03 A

DEREK LOVEJOY PARTNERSHIP
Landscape · Planning · Architecture · Graphics
Arkwright House Parsonage Gardens Manchester M3 2LE
Telephone 0161 834 8835 Fax 0161 832 0470
Christchurch Edinburgh Leicester London Manchester

0 10 20 30 40 50 60 70 80 90 100

ME 381592 P