

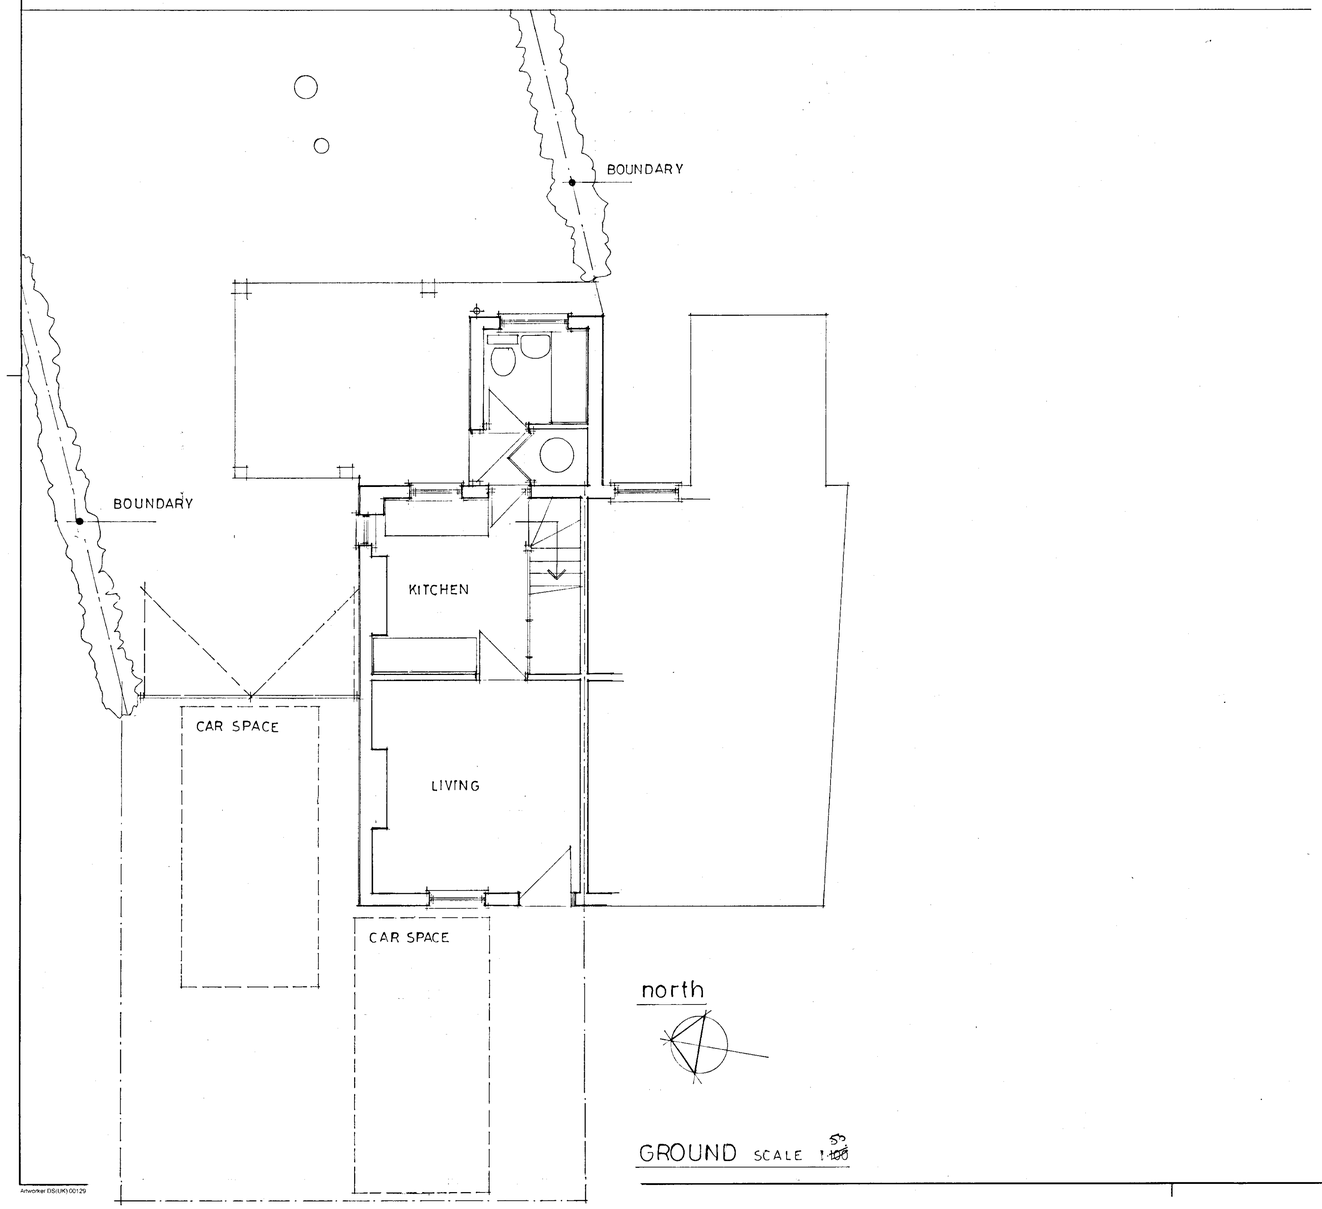

GROUND SCALE 1:100

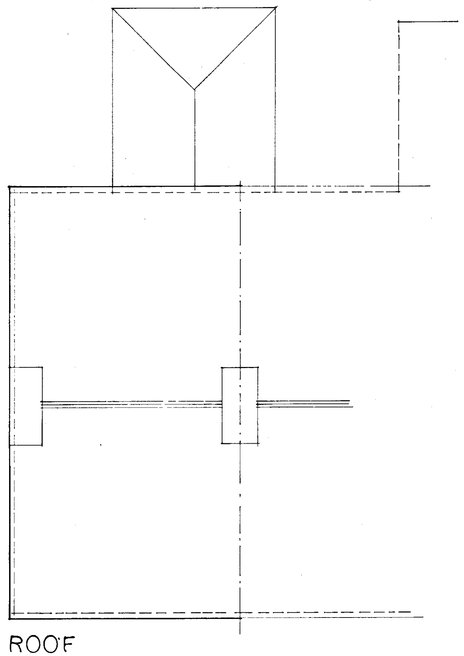

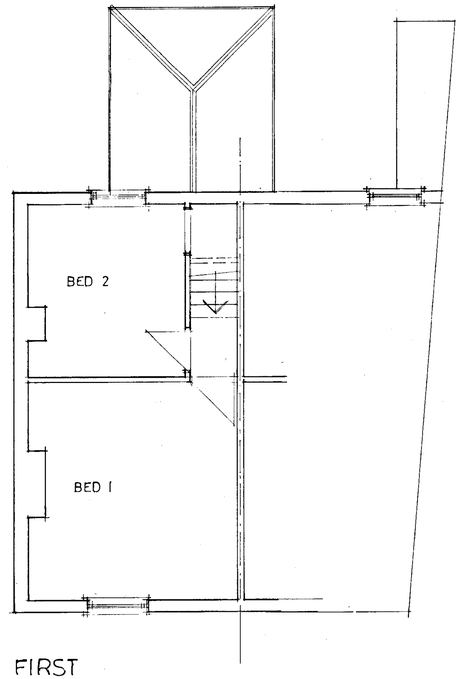

FIRST

This drawing is copyright and may not be reproduced without the written consent of the Architect.

10.JUL.2001 4382

10.JUL.2001 4382

W. M. GRAHAM ASSOCIATES
CHARTERED ARCHITECTS
1 Rectory Road,
Wokingham,
Berkshire, RG40 1DJ.
Tel: 0118 9770464
Fax: 0118 9770482

WITHDRAWN

Job
DOWER COTTAGE
BARRACKS LANE
WOKINGHAM

Title
EXISTING PLANS
& ELEVATIONS

Scale AS	Date JUNE '01	Drawn By
Job No. 2350	Drawing No. 01	Revision