

This drawing is copyright and may not be reproduced without the written consent of the Architect.

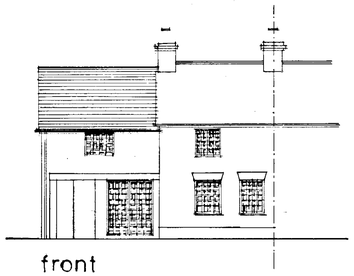


front


SCALE 1:100

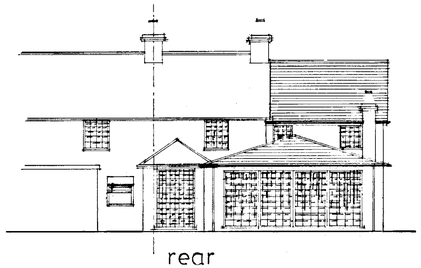


rear

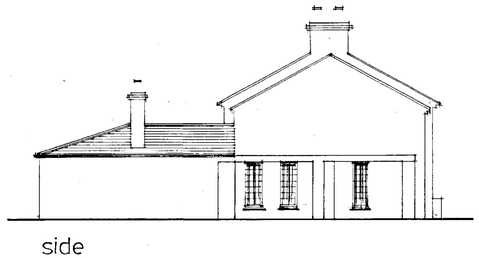


side

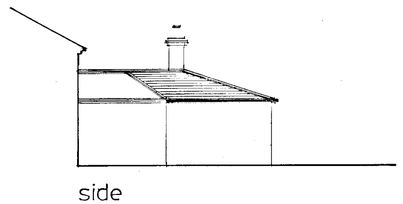

side

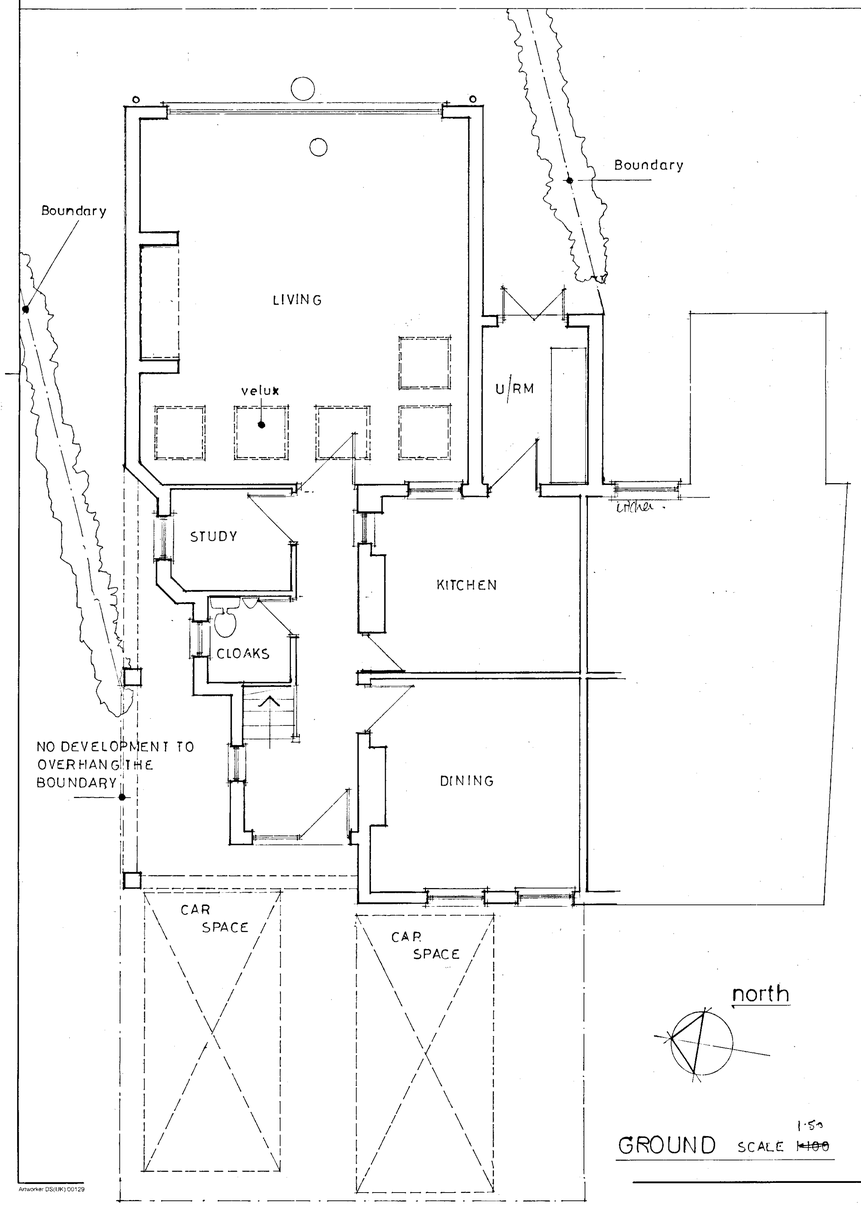

GROUND SCALE 1:50

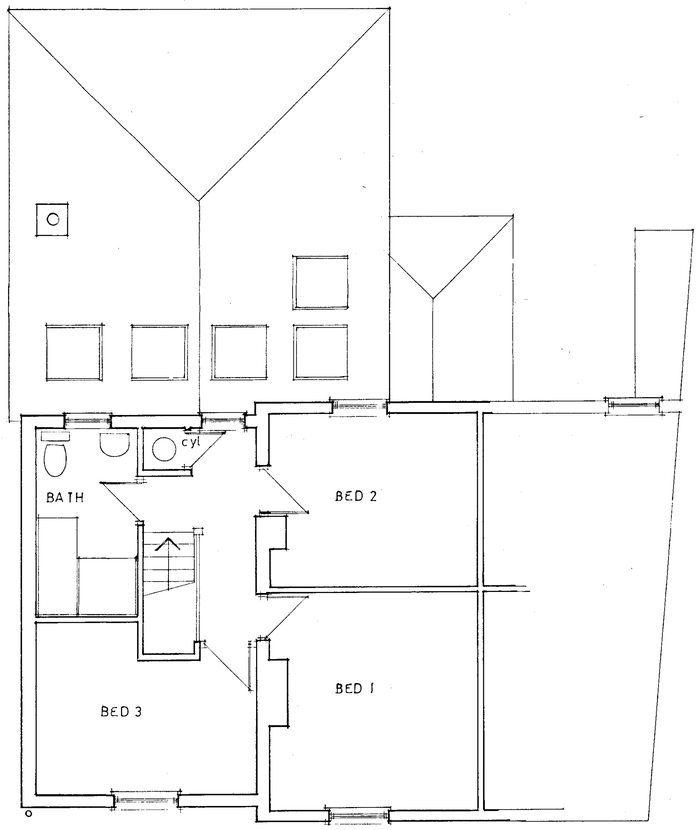

FIRST

10 [illegible] 4382

W. M. GRAHAM ASSOCIATES
CHARTERED ARCHITECTS
1 Rectory Road,
Wokingham,
Berkshire. RG40 1DJ.
Tel: 0118 9770464
Fax: 0118 9770482

Job
DOWER COTTAGE
BARRACKS LANE
WOKINGHAM

Title
PROPOSED PLANS
& ELEVATIONS

Scale	Date	Drawn By
AS	JUNE '01	
Job No.	**Drawing No.**	**Revision**
2350	02	

Amworker DS(UK) 00129