

ADDITIONAL PLAN

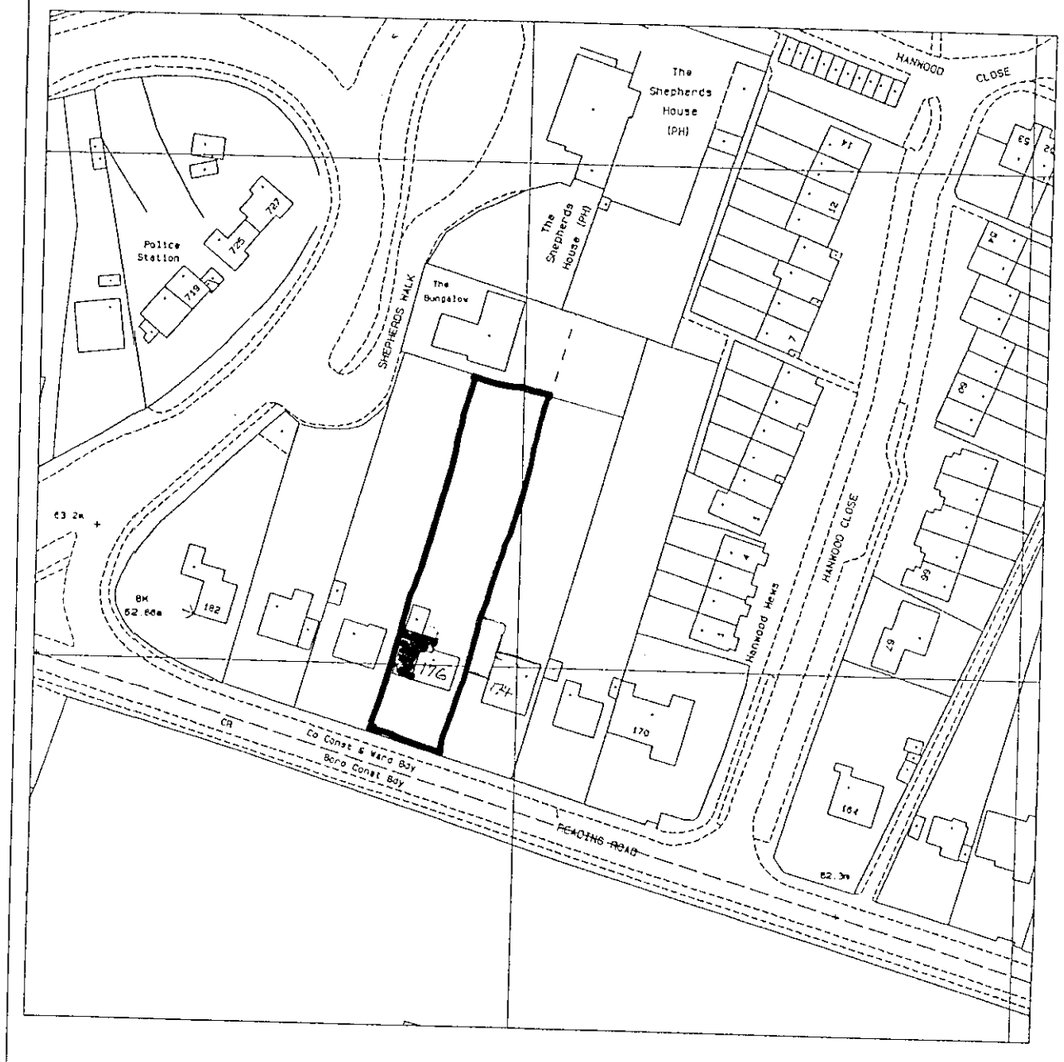

Location Plan
scale 1:1250

NORTH

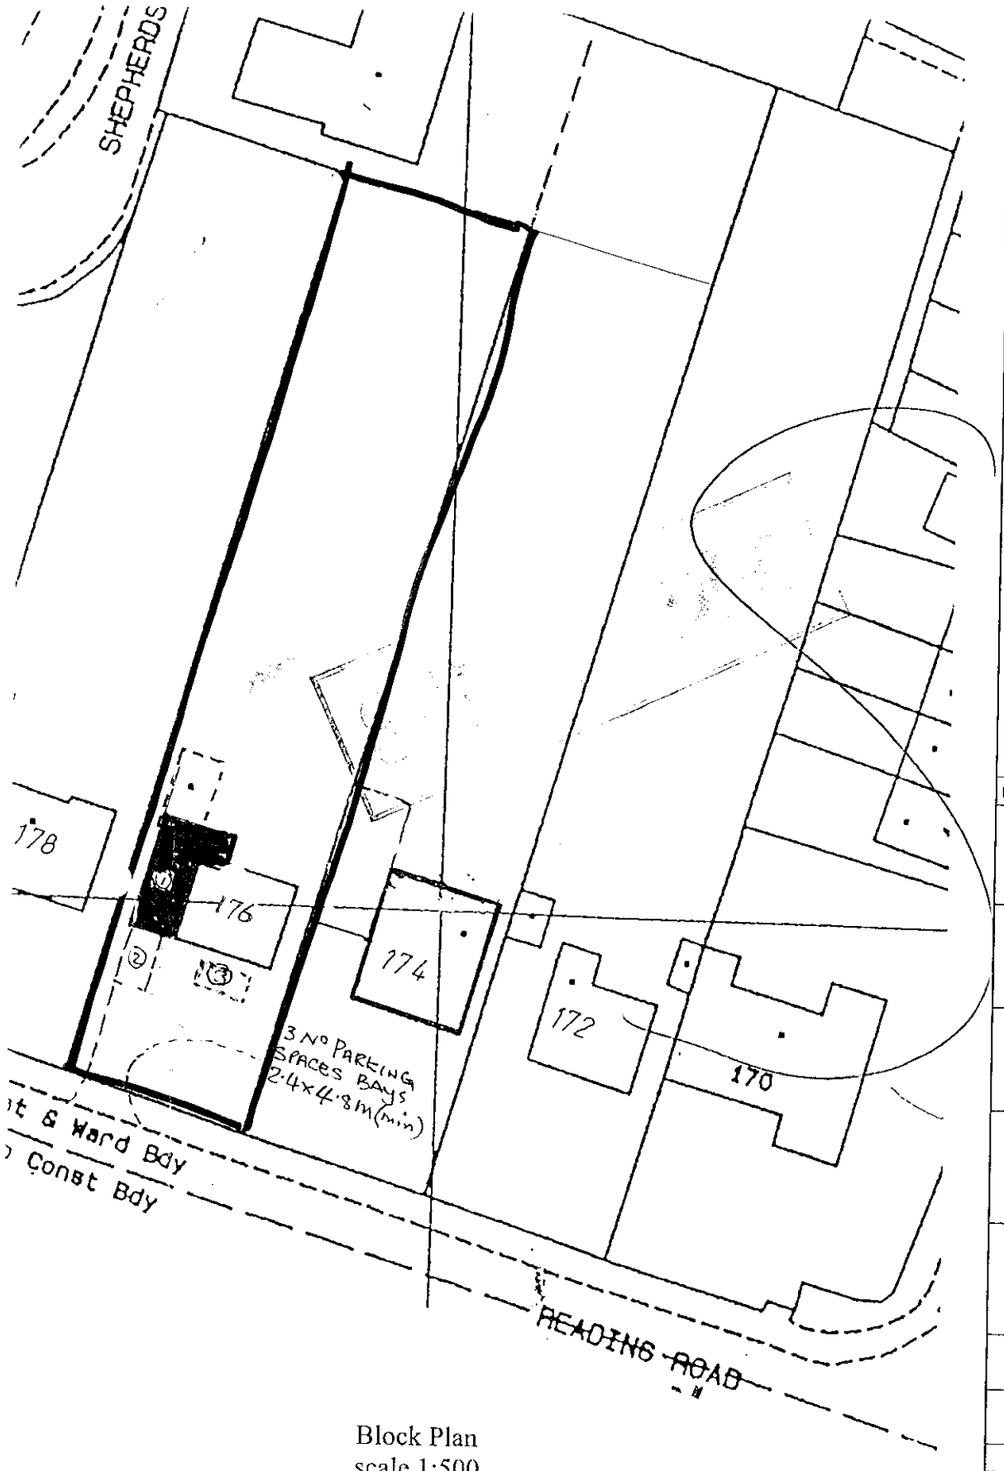

Block Plan
scale 1:500

Notes

3139

PLANNING SERVICES	HPT
POL	TLS
DC	ENF
APP	
CS	

COMMENTS

Rev.	Description	Date
A	Parking Layout Added	25.1.01

David Tingle

Building Design & Surveying Services

17 Woodland Drive, Tilehurst, Reading, Berkshire RG30 4RT
tel: 0118 9419311 M. 0411 902344


Client
Mr & Mrs T. Keeping
176 Reading Road
Woodley

Project
Proposed
Two Storey Side Extensions
ref 2001/3139


Title
Location & Block Plans

Drawn	Date
-	Jan 2001
Scale: 1:1250 & 1:500	Drg: DT


Drawing No.	Rev.
RR.01	A

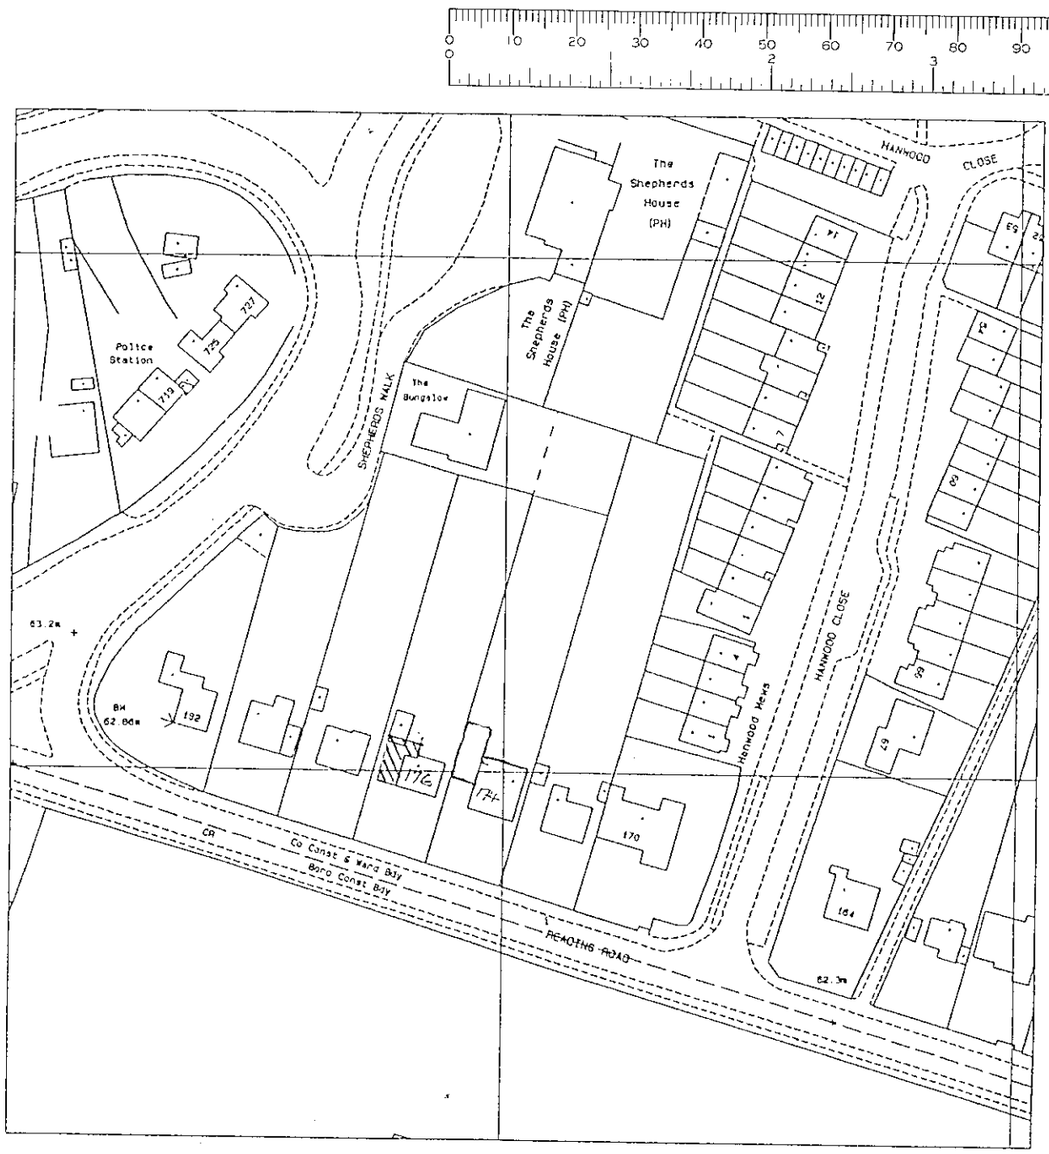

Location Plan
scale 1:1250

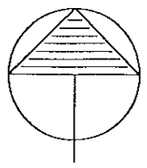

NORTH

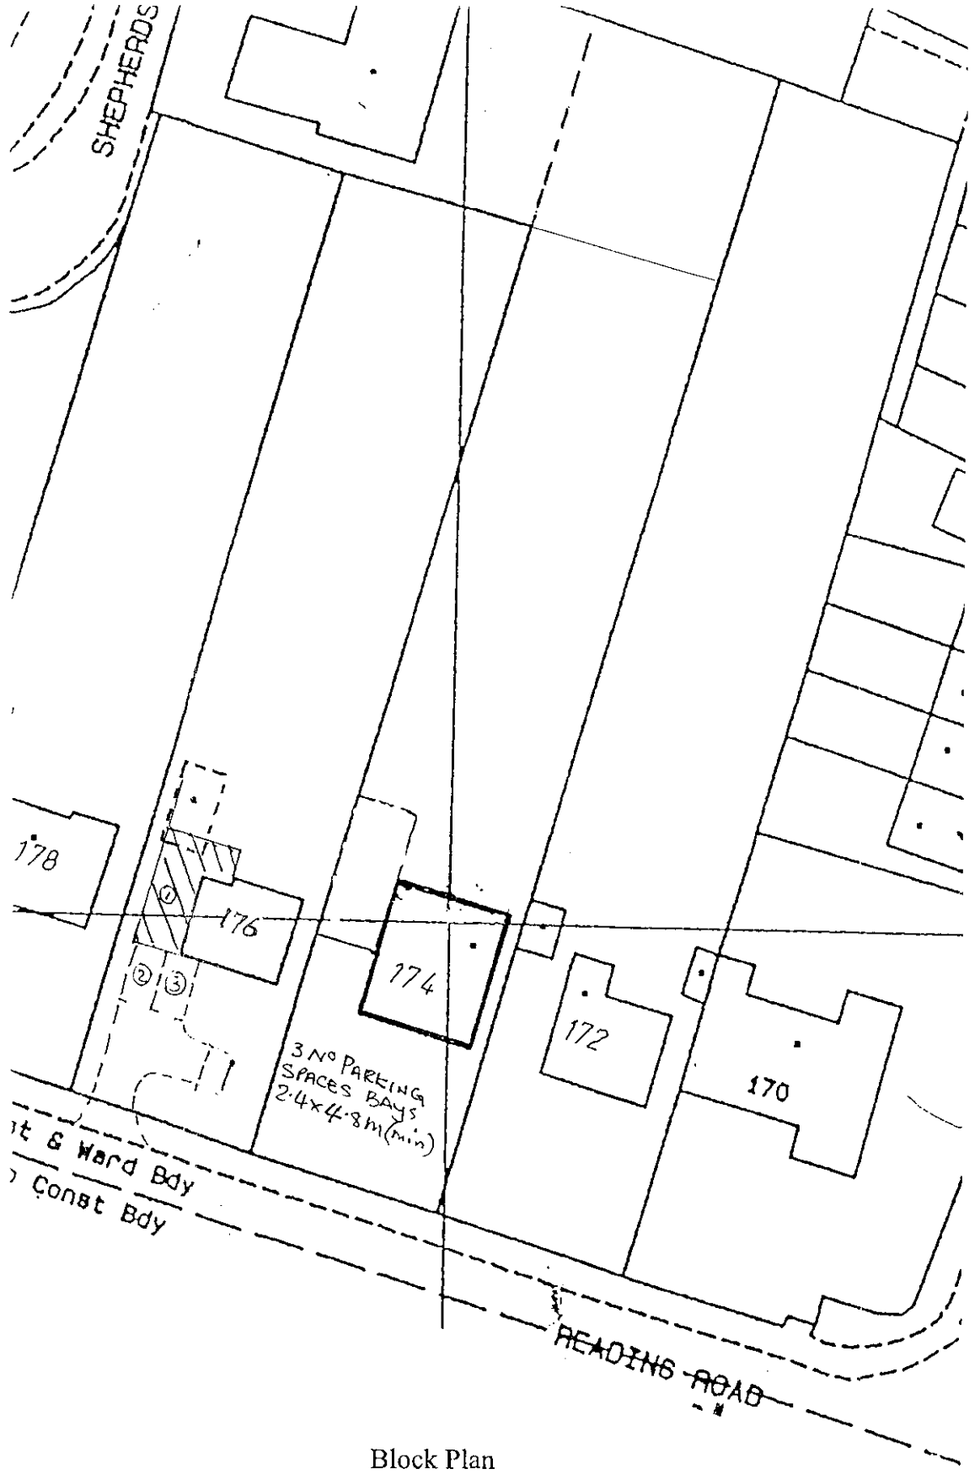

Block Plan
scale 1:500

Notes

ADDITIONAL PLAN

3139

Rev.	Description	Date
A	Parking Layout Added	25.1.01

David Tingle

Building Design & Surveying Services

17 Woodland Drive,Tilehurst,Reading,
Berkshire RG30 4RT
tel:0118.9419311 M.0411 902344


Client
Mr & Mrs T.Keeping
176 Reading Road
Woodley

Project
Proposed
Two Storey Side Extensions

Title
Location & Block Plans
PARKING MIN 3 CARS.


Drawn	Date
-	Jan 2001
Scale 1:1250 & 1:500	**Drg** DT

Drawing No.	Rev.
RR.01	A

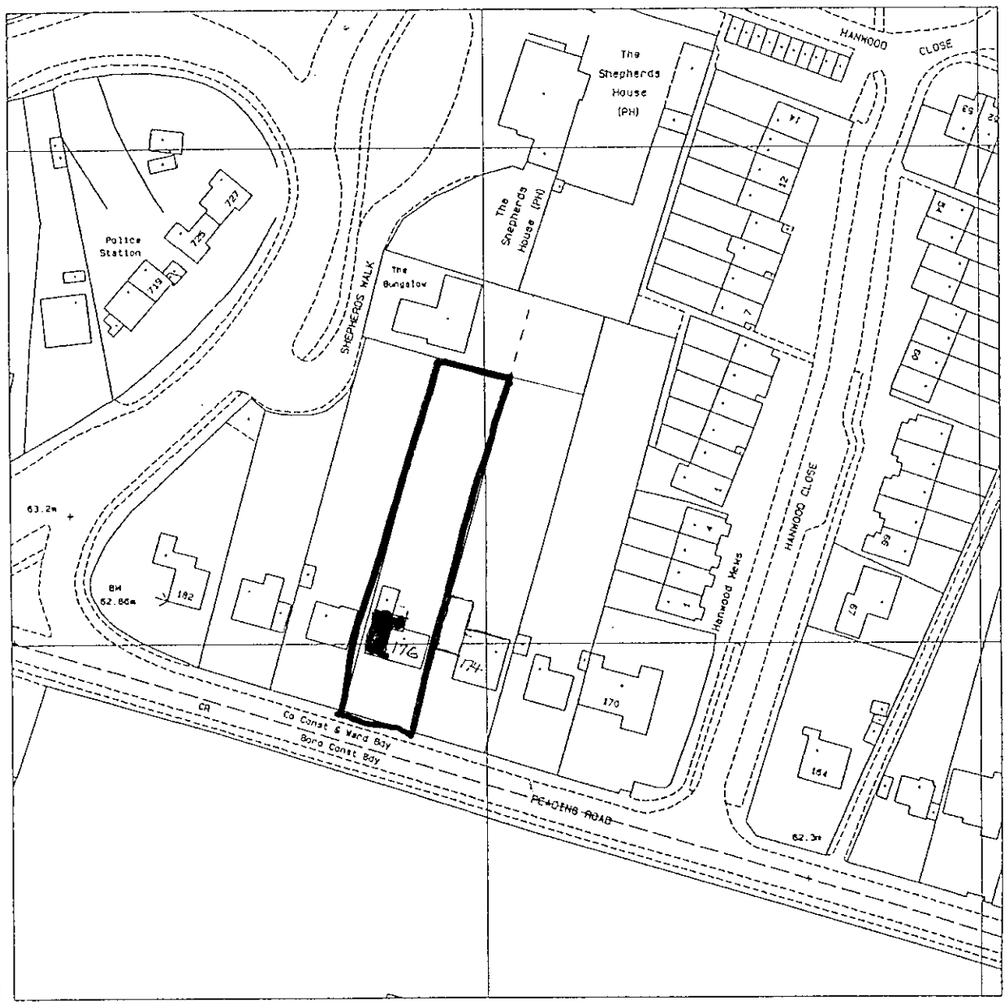

Location Plan
scale 1:1250

NORTH

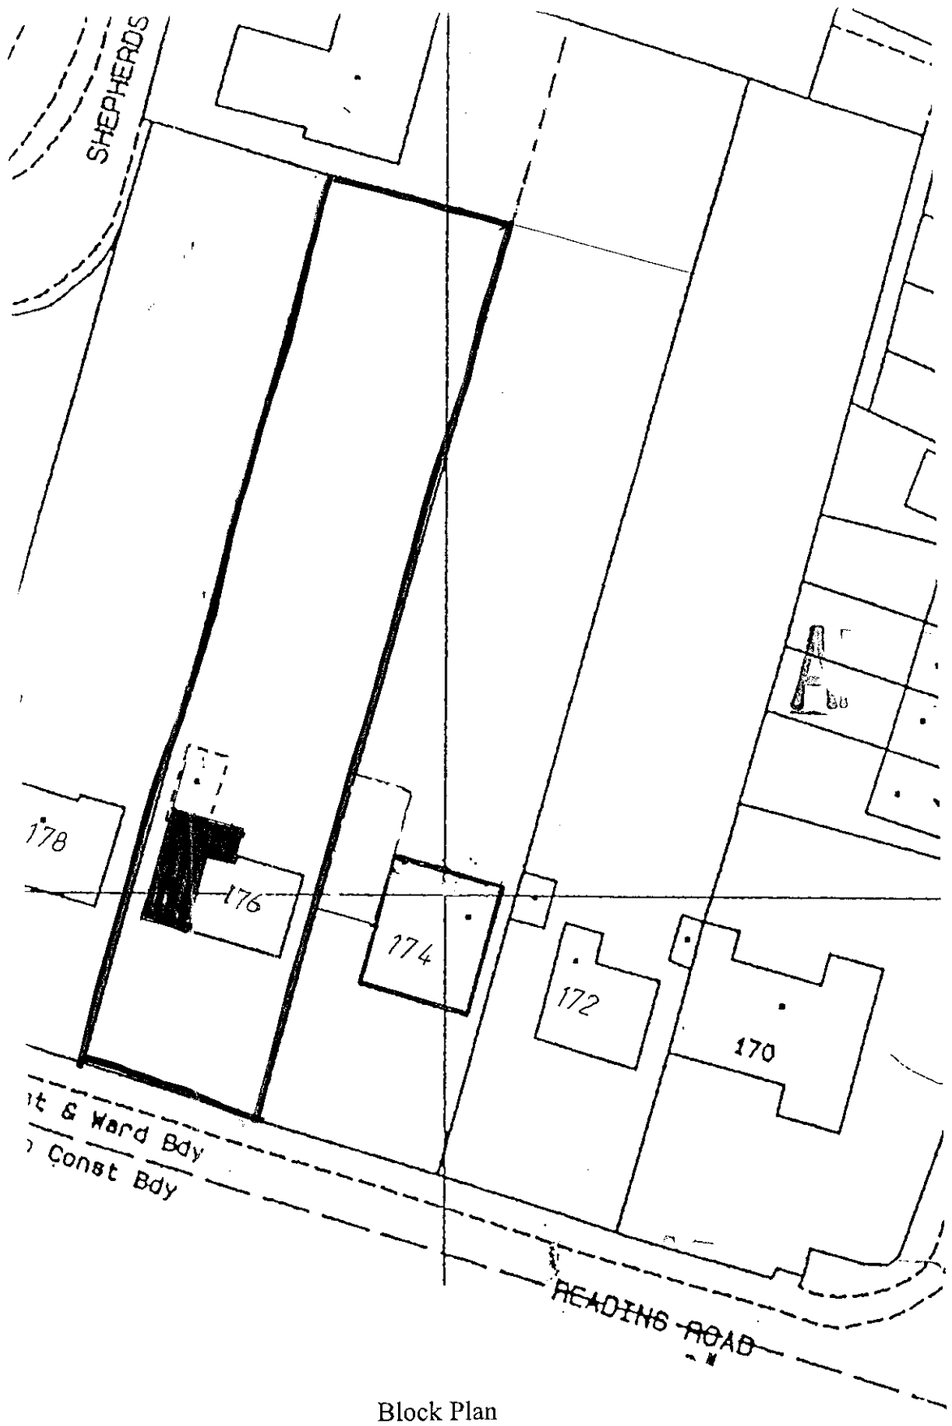

Block Plan
scale 1:500

Notes

08.JAN.2001* 3139

Rev.	Description	Date

David Tingle

Building Design & Surveying Services
17 Woodland Drive,Tilehurst,Reading,
Berkshire RG30 4RT
tel:0118.9419311 M.0411 902344


Client
Mr & Mrs T.Keeping
176 Reading Road
Woodley

Project
Proposed
Two Storey Side Extensions

Title
Location & Block Plans

Drawn	Date
-	Jan 2001
Scale	Drg
1:1250 & 1:500	DT
Drawing No.	Rev.
RR.01	-


PD 2/4/01

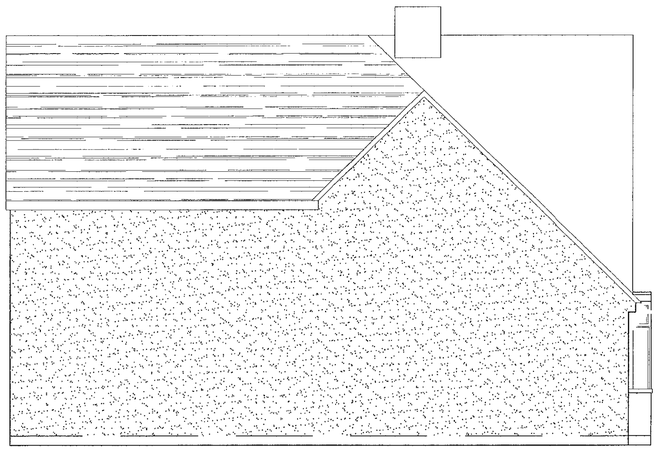

PROPOSED SIDE ELEVATION



PROPOSED FRONT ELEVATION

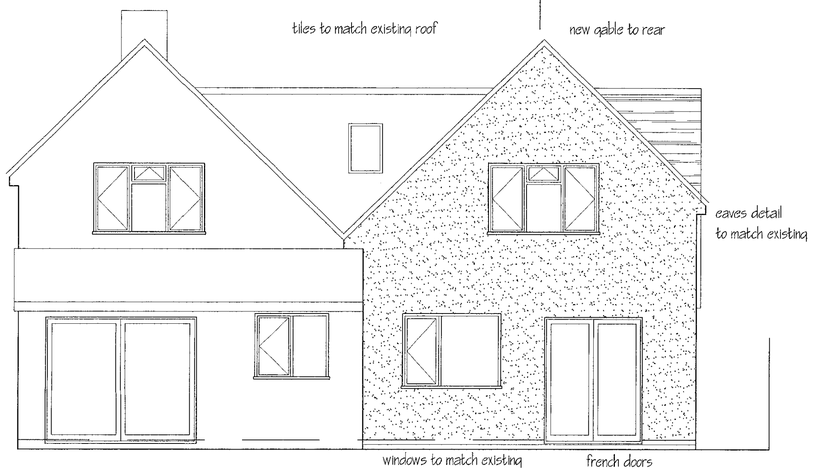


PROPOSED REAR ELEVATION


Notes

FINISHES
WALLS:- Rendered Blockwork colour to match existing
ROOF:- Concrete Roof tiles colour & type to match existing


remove existing garage and link

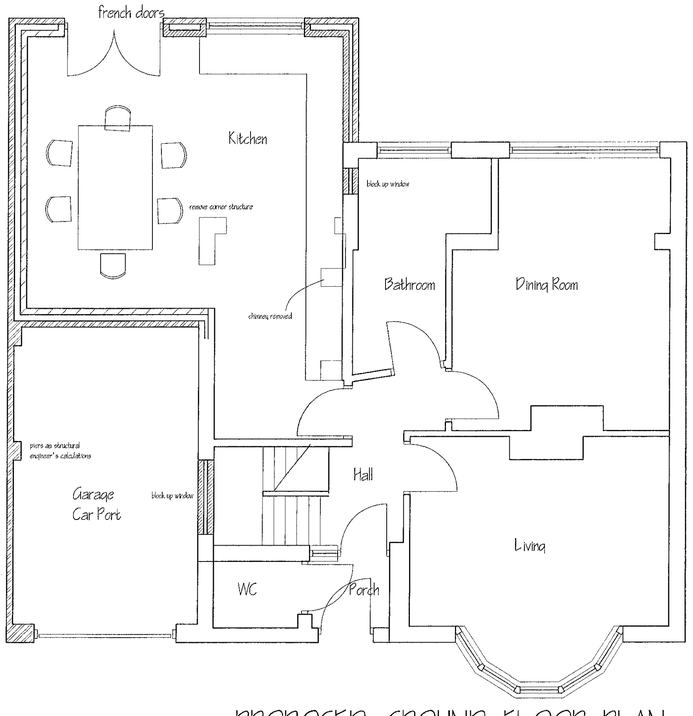


PROPOSED GROUND FLOOR PLAN

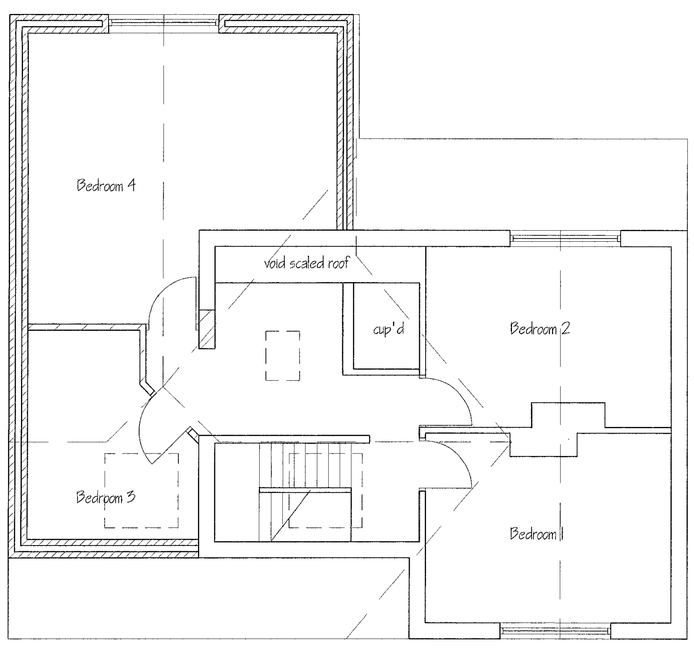

PROPOSED FIRST FLOOR PLAN

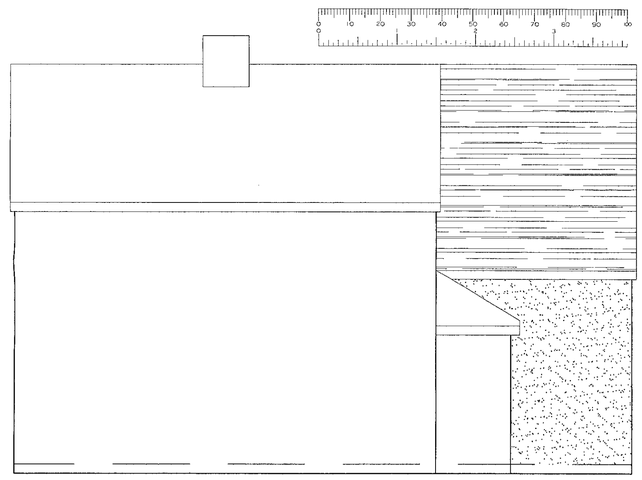

PROPOSED SIDE ELEVATION

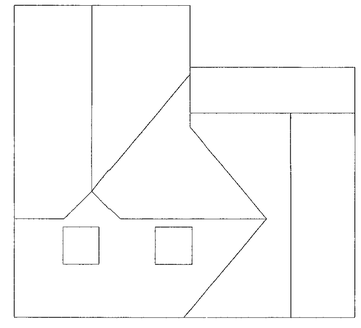

PROPOSED ROOF PLAN
Scale 1:100

Rev.	Description	Date
A	First Floor Plan & Roof line amended to provide adequate headroom	15.01.01
CAD File Reference		
Date Plotted:	Time:	

David Tingle
Associate to The Insitute of Building

Building Design & Surveying Services
17 Woodland Drive, Tilehurst, Reading, Berkshire, RG30 4RT
Telephone / Fax (0118) 9419311

Client Mr & Mrs T.KEEPING
176 READING ROAD
WOODLEY

Project Proposed
TWO STOREY SIDE EXTENSION

Drawing ~~EXISTING~~ PROPOSED
PLAN & ELEVATIONS

Scale 1:50
Date Oct 2000
Drn DT


Drawing No. RR.03
Rev. A

17 JAN 2001
PLANNING SERVICES


3139

REVISED PLAN


2/4/01

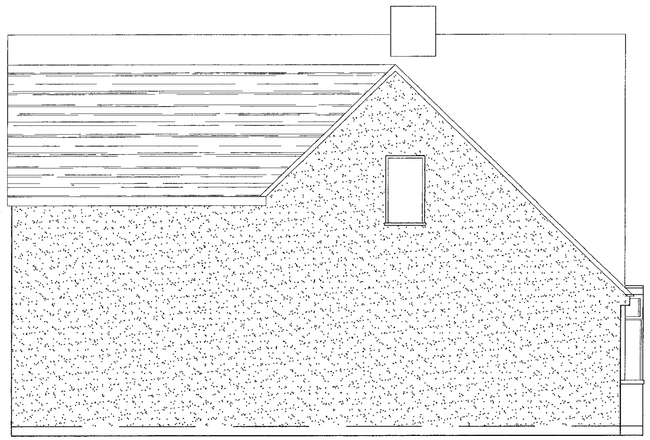

PROPOSED SIDE ELEVATION
Scale 1:50

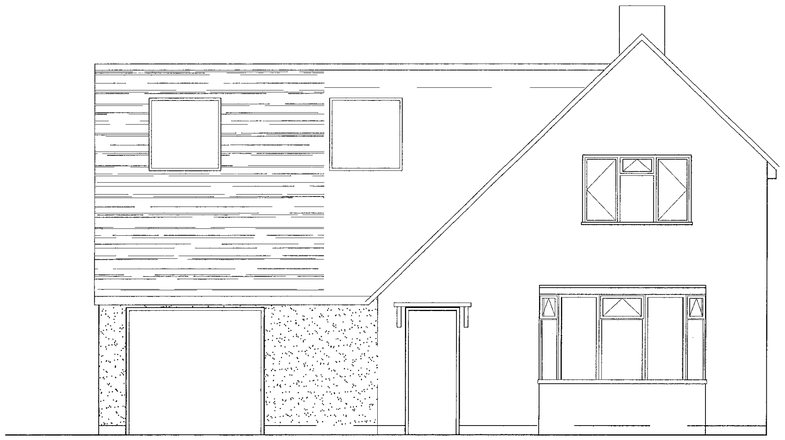


PROPOSED FRONT ELEVATION

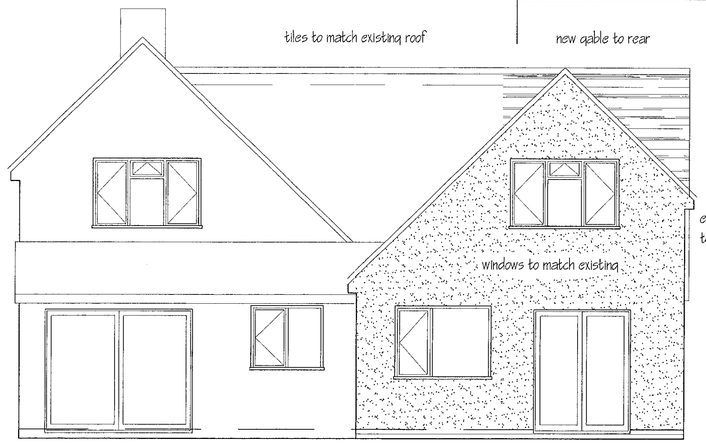

PROPOSED REAR ELEVATION




FINISHES
WALLS:- Rendered Blockwork colour to match existing
ROOF:- Concrete Roof tiles colour & type to match existing

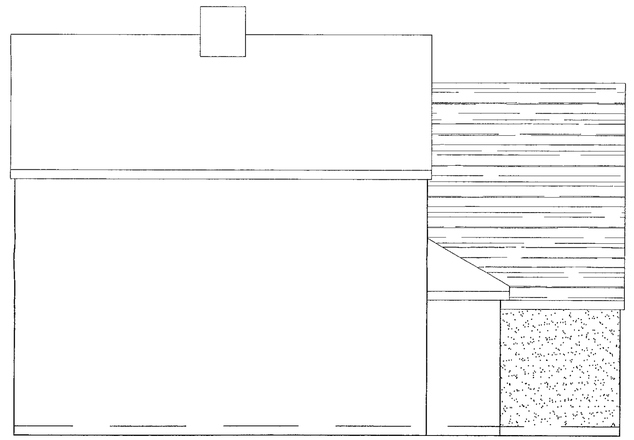


PROPOSED SIDE ELEVATION


remove existing garage and link

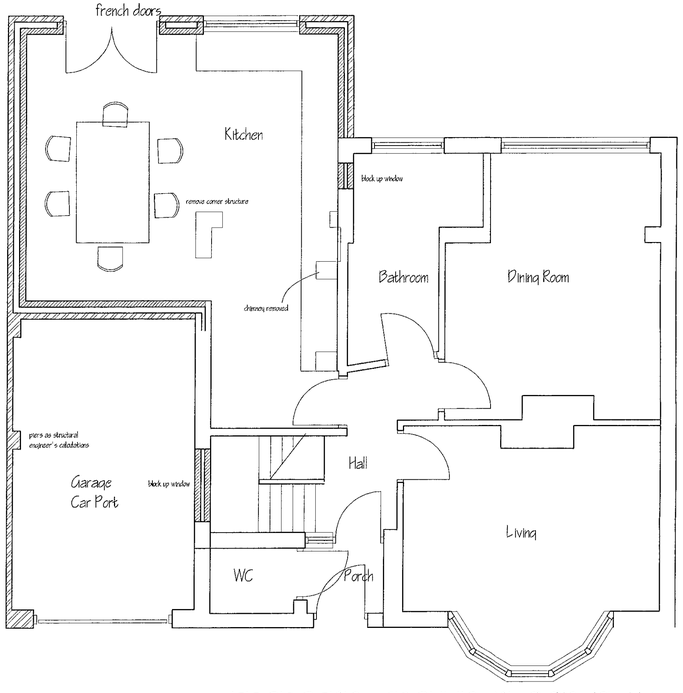

PROPOSED GROUND FLOOR PLAN

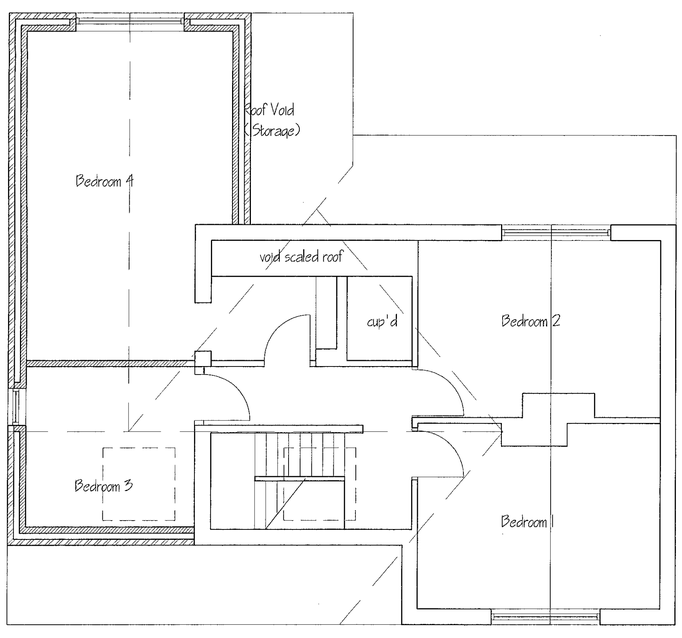

PROPOSED FIRST FLOOR PLAN

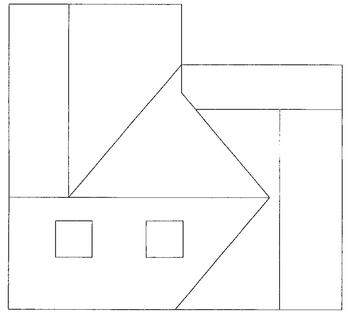

PROPOSED ROOF PLAN
Scale 1:100

Notes

08 JAN 2001 3139

Rev.	Description	Date
CAD File Reference		
Date Plotted:	Time:	

David Tingle
Associate to The Insitute of Building

Building Design & Surveying Services
17 Woodland Drive, Tilehurst, Reading, Berkshire, RG30 4RT
Telephone / Fax (0118) 9419311

Client: Mr & Mrs T.KEEPING
176 READING ROAD
WOODLEY

Project: Proposed
TWO STOREY SIDE EXTENSION

Drawing:
PROPOSED
PLAN & ELEVATIONS

Scale: 1:50


Date: Dec 2000

Drn: DT

Drawing No.: RR.03

Rev.: -

Notes

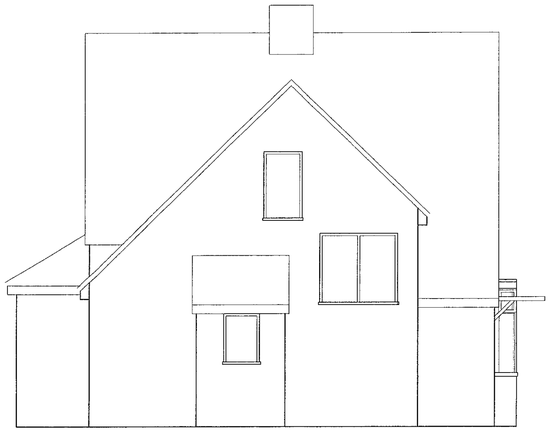


EXISTING SIDE ELEVATION




EXISTING FRONT ELEVATION




EXISTING REAR ELEVATION

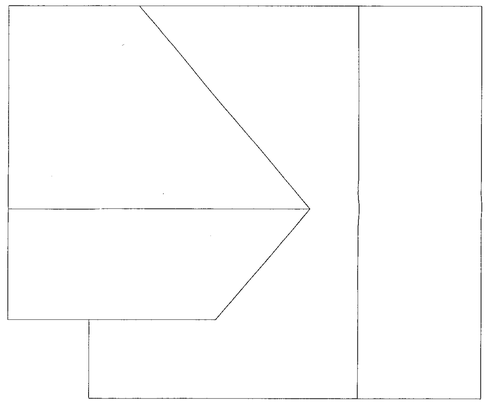


EXISTING ROOF PLAN

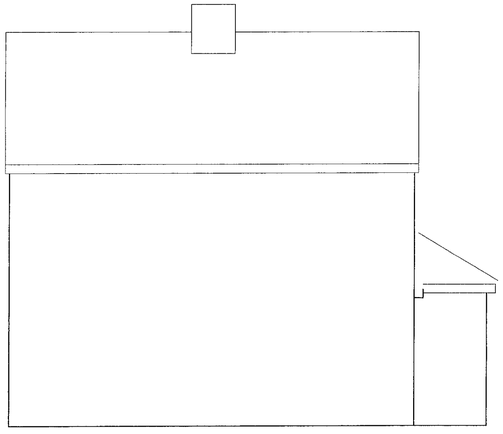

EXISTING SIDE ELEVATION

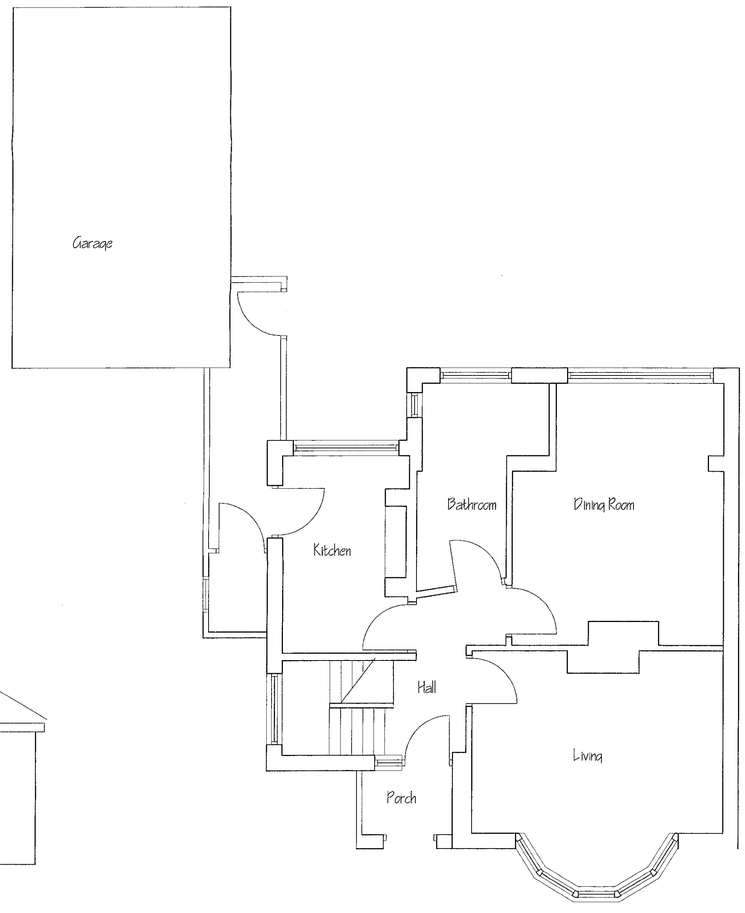

EXISTING GROUND FLOOR PLAN

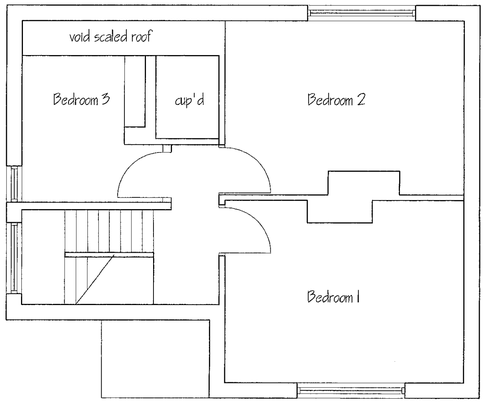

EXISTING FIRST FLOOR PLAN

08. JAN. 2001

Rev.	Description	Date
CAD File Reference		
Date Plotted:	Time:	

David Tingle
Associate to The Insitute of Building

Building Design & Surveying Services
17 Woodland Drive, Tilehurst, Reading, Berkshire, RG30 4RT
Telephone / Fax (0118) 9419311

Client: Mr & Mrs T.KEEPING
176 READING ROAD
WOODLEY

Project: Proposed
TWO STOREY SIDE EXTENSION

Drawing: EXISTING PLAN & ELEVATIONS

APPROVED

Scale: 1:50

Date: Oct 2000

Drn: DT

Drawing No.: RR.02

Rev.