


APPROVED

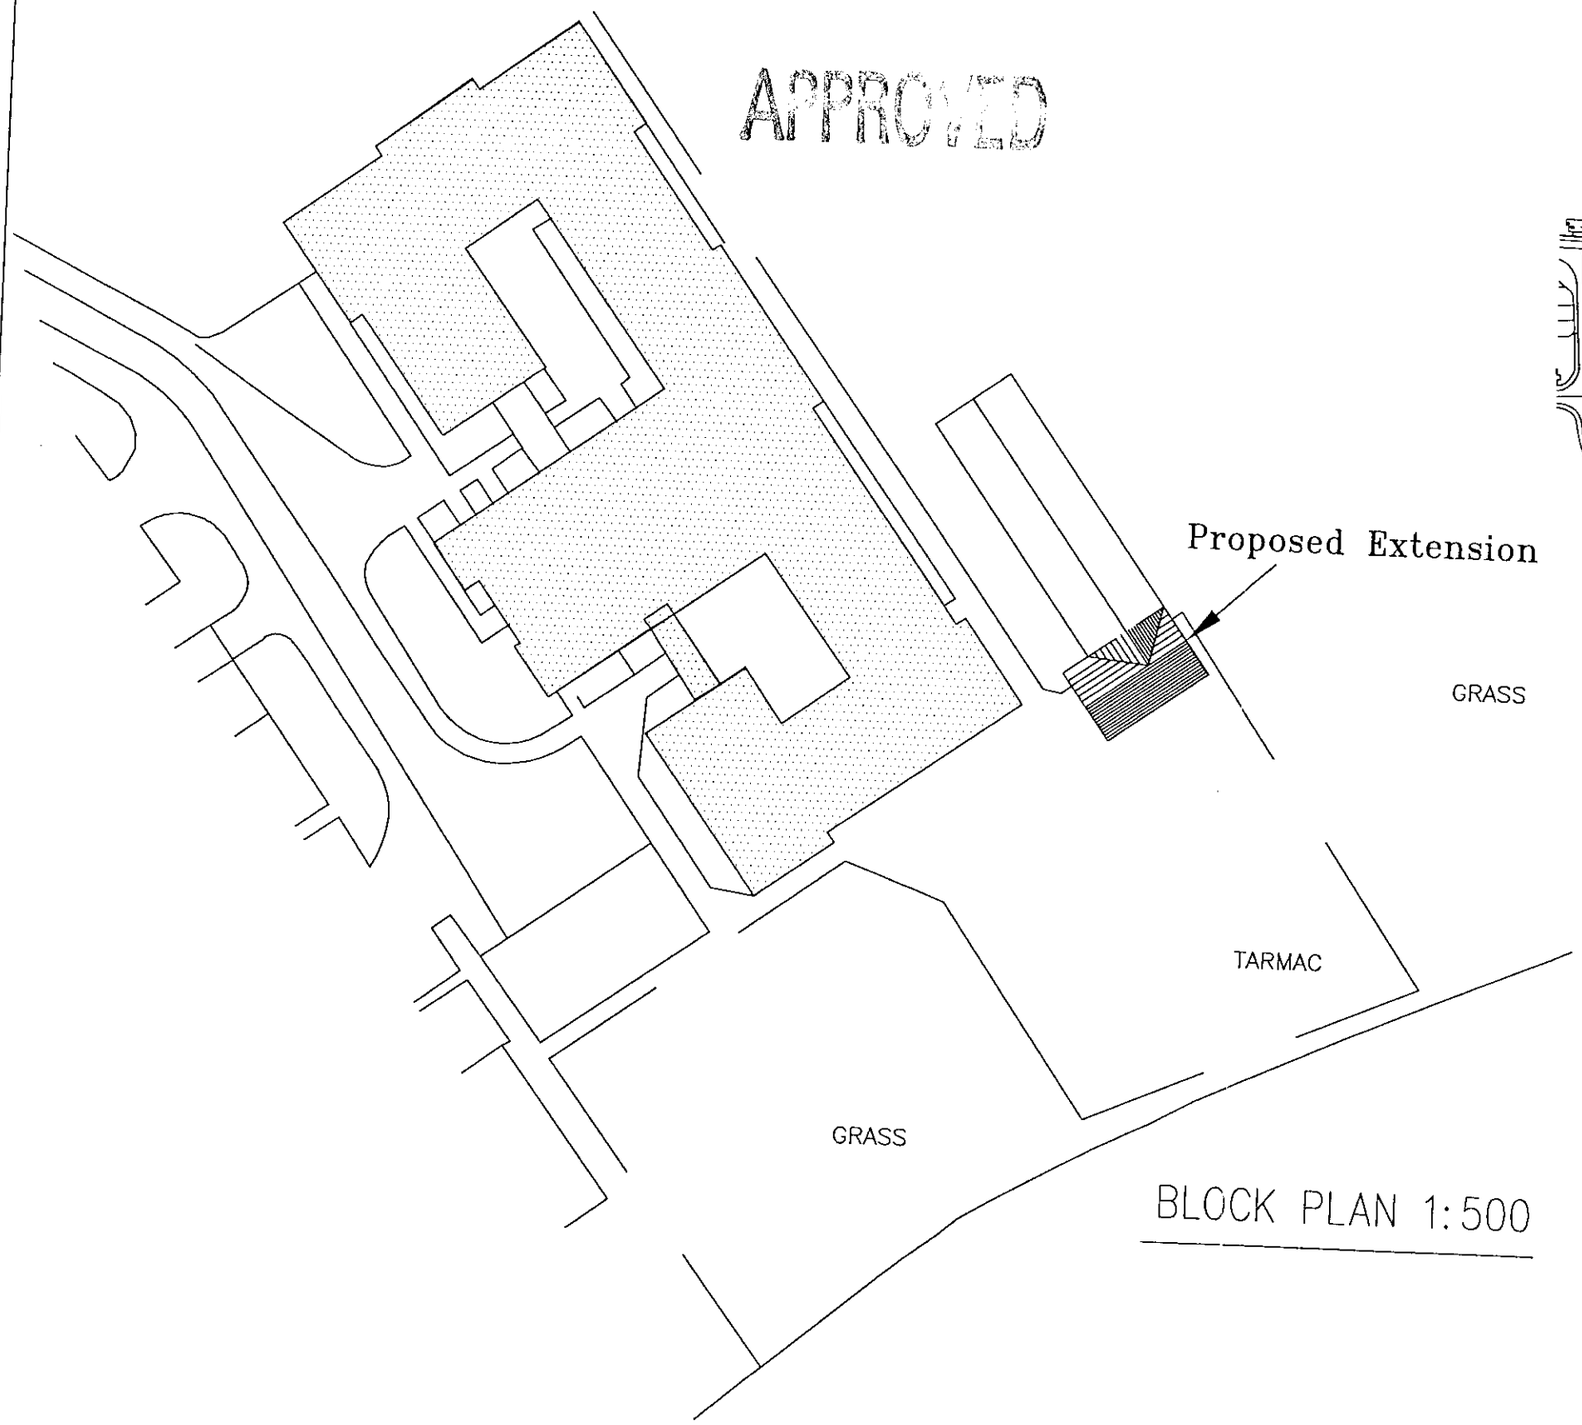

BLOCK PLAN 1:500

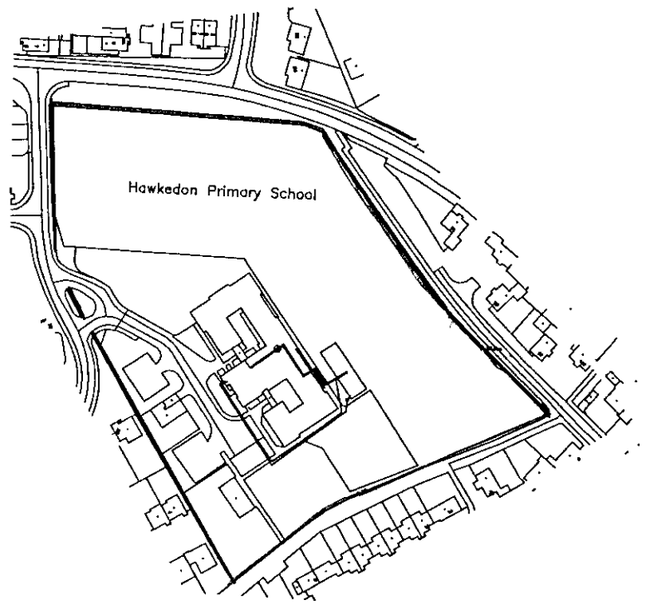


LOCATION PLAN

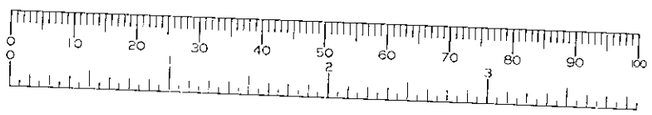

WOKINGHAM DISTRICT COUNCIL			
PROPERTY SERVICES DEPT. Shute End, Wokingham, Berkshire. RG40 1WQ			
TITLE Proposed Modular Building			
Block & Location Plan			
LOCATION Hawkedon Primary School, Lower Early, Reading			
W.D.C Project No. 013	SCALE 1:500	ISSUE A	DRAWING NUMBER 230186-C
	DRAWN D.Allen	DATE 04.01.01	

23/1/01

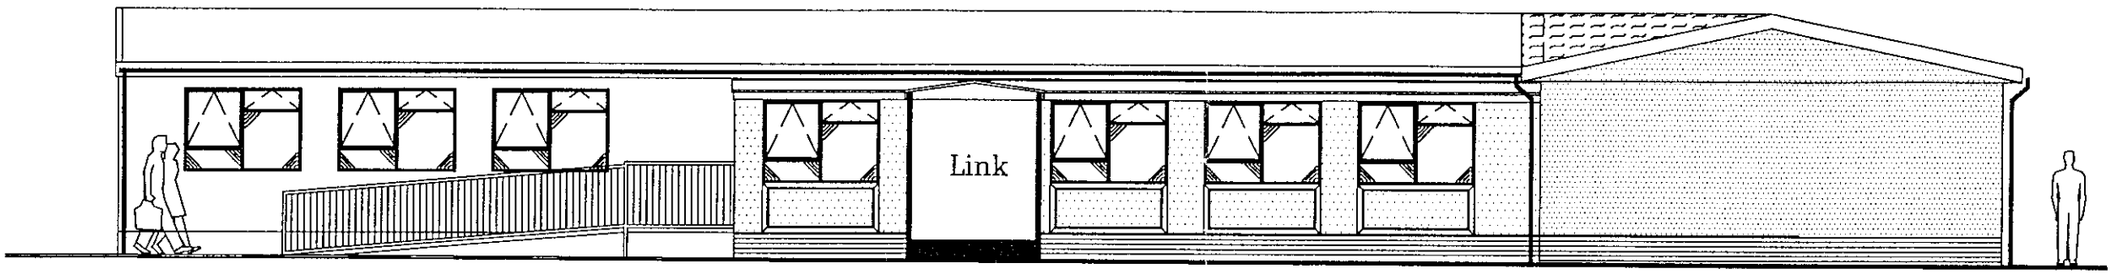


F R O N T (S O U T H) E L E V A T I O N


New Corridor & Link

New Classroom

SUPERSEDED

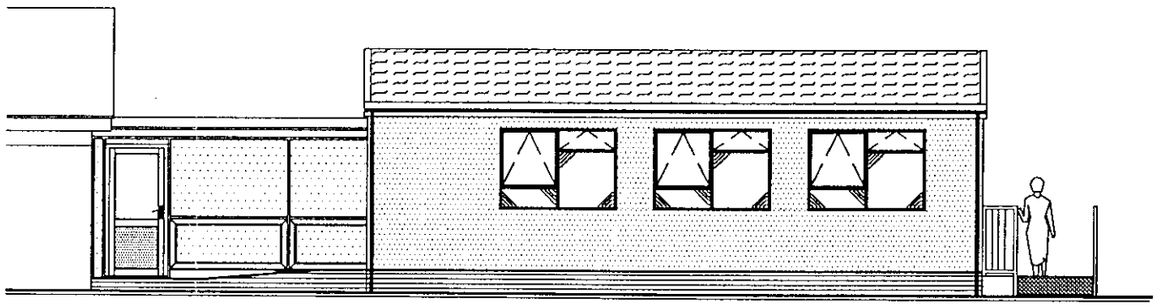


E A S T E L E V A T I O N

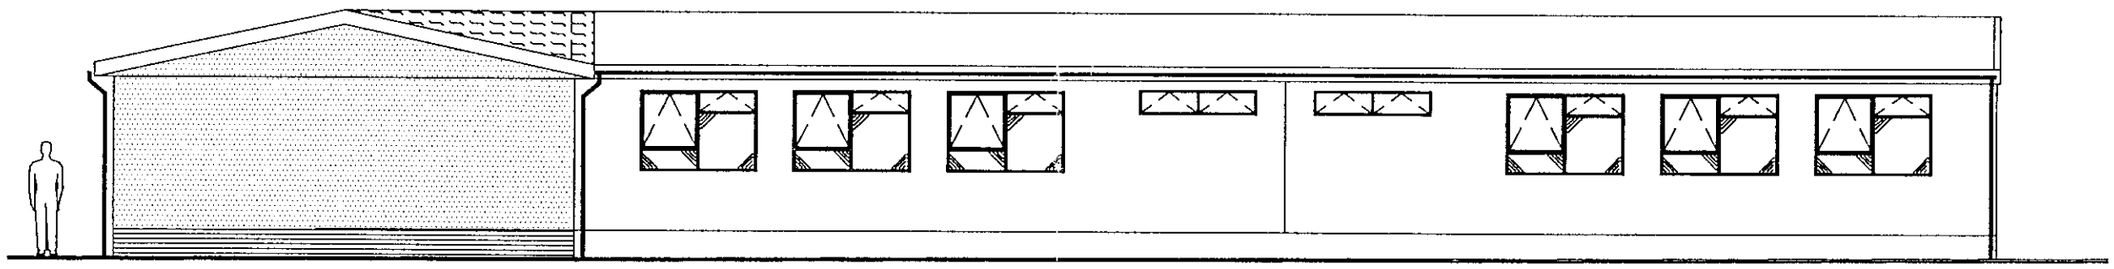

New Classroom

R E A R (N O R T H) E L E V A T I O N

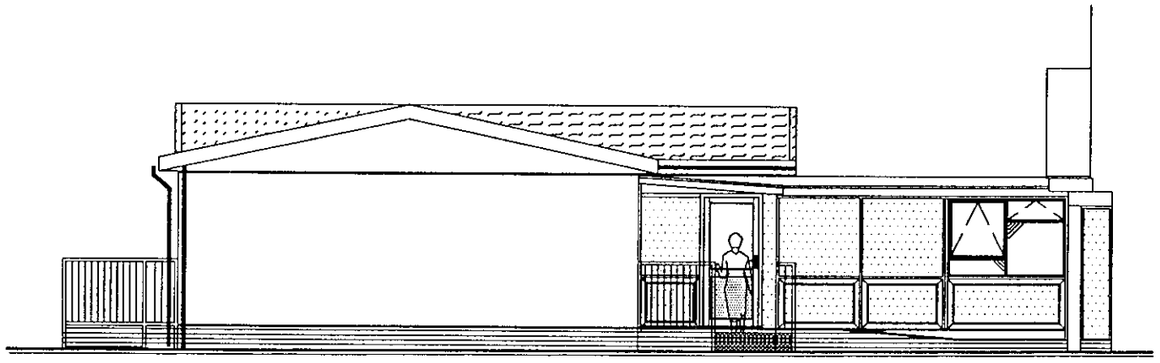

W E S T E L E V A T I O N

New Corridor & Link

Planning ~ Elevations

WOKINGHAM DISTRICT COUNCIL

PROPERTY SERVICES DEPT.
Shute End, Wokingham, Berkshire. RG40 1WQ

TITLE
Proposed Extension To Modular Building

Elevations

LOCATION
Hawkedon Primary School, Lower Early, Reading


W.D.C Project No.	SCALE	ISSUE	DRAWING NUMBER
013	1:100	A	230186-B
	DRAWN: D.Allen	DATE: 03.01.01	

08.JAN.2001 * 3140

APPROVED

Existing Teaching Block (7.2M x 22.2M)

Proposed Classroom Extension (7.2M x 9.6M)

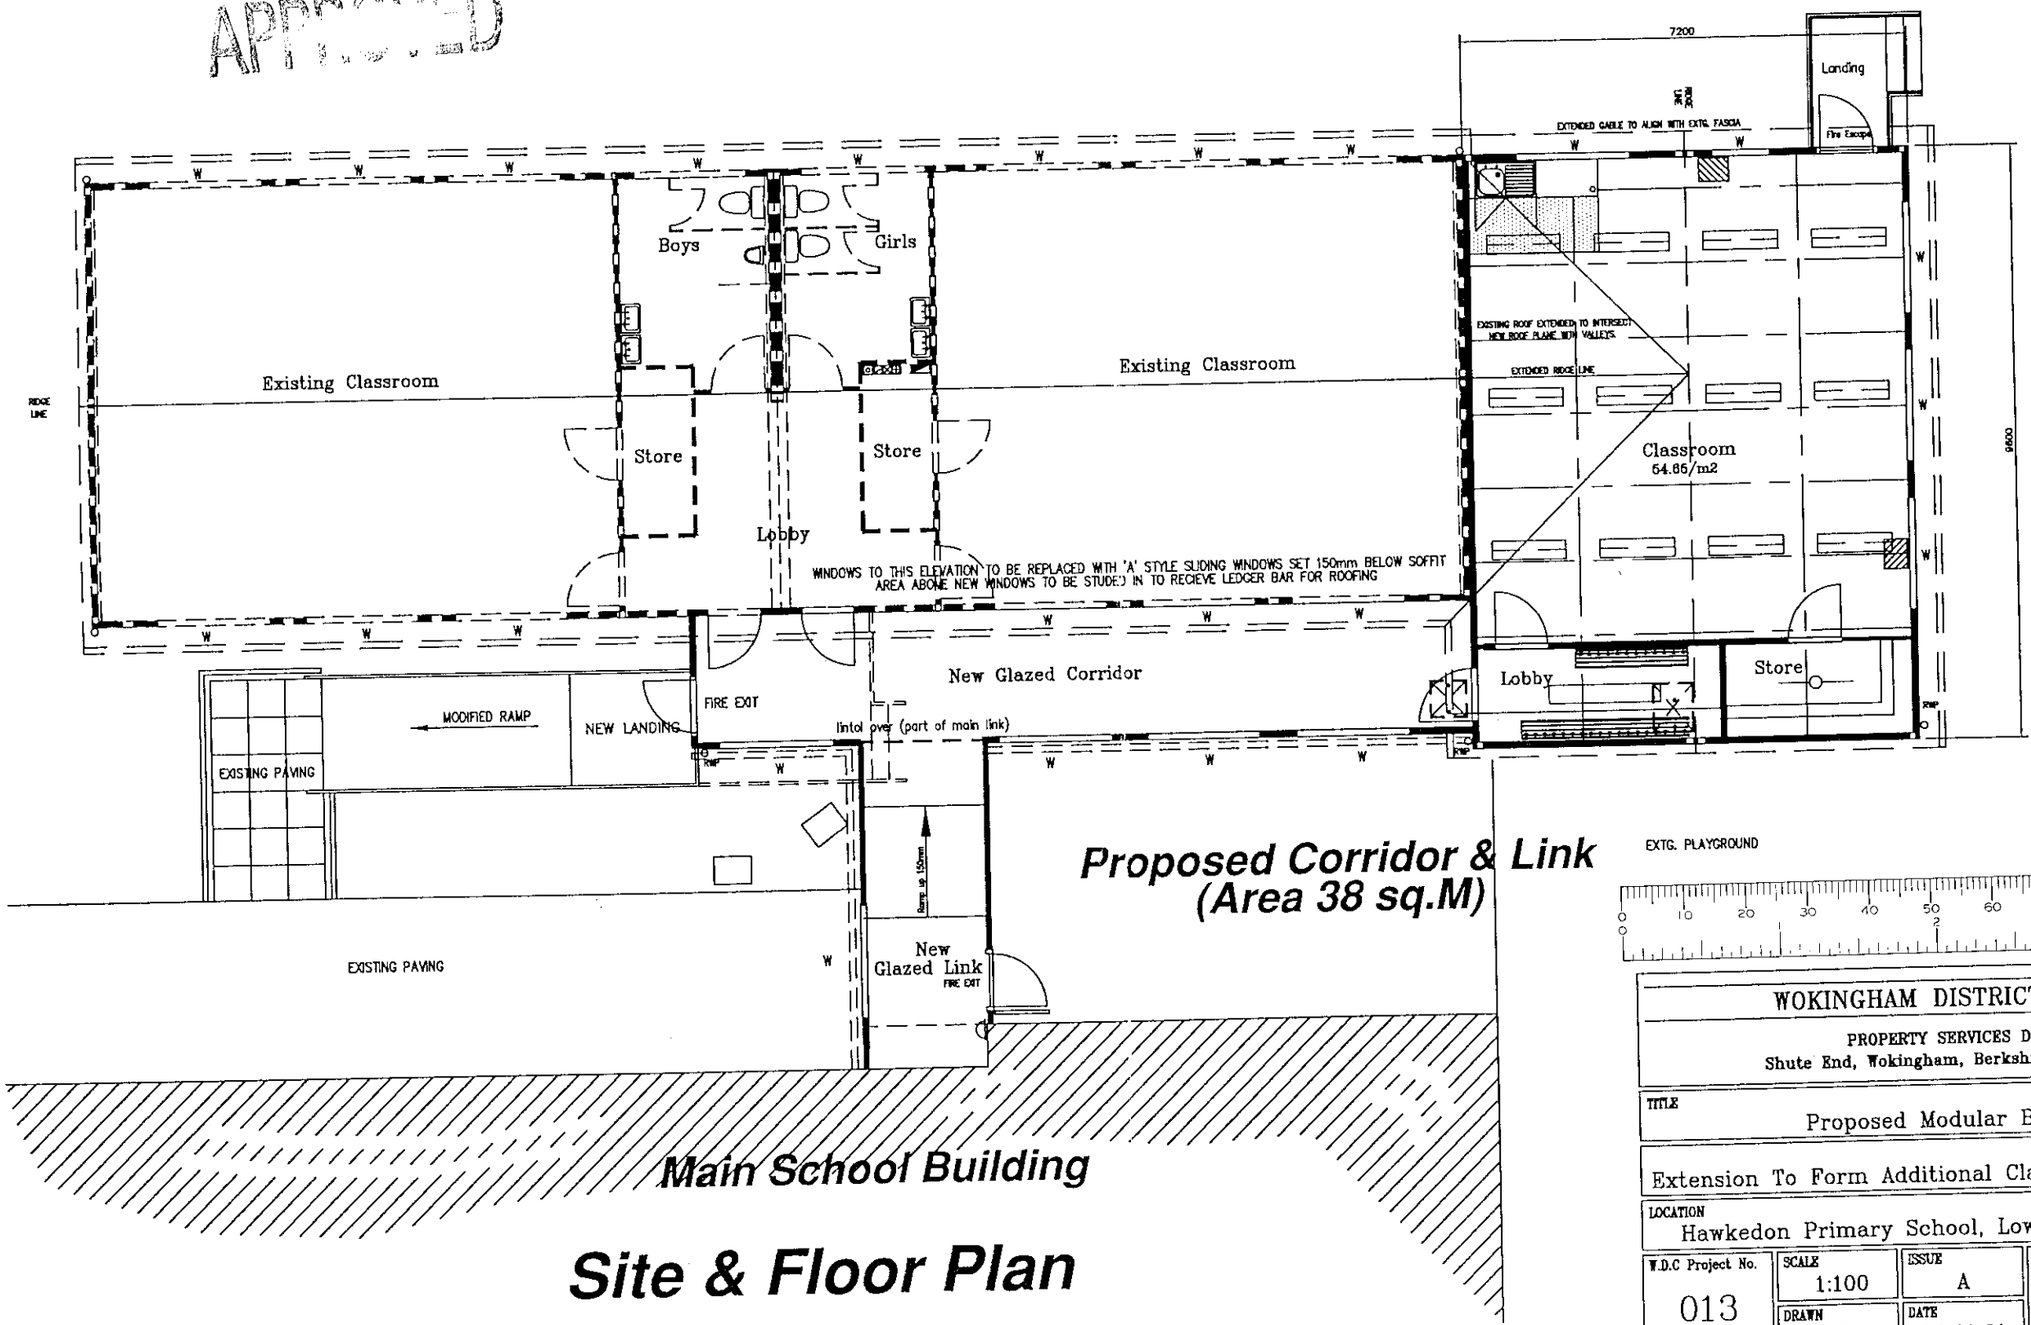

Site & Floor Plan

WOKINGHAM DISTRICT COUNCIL

PROPERTY SERVICES DEPT.
Shute End, Wokingham, Berkshire. RG40 1WQ

TITLE
Proposed Modular Building


Extension To Form Additional Classroom With Stores.

LOCATION
Hawkedon Primary School, Lower Early, Reading

W.D.C Project No.	SCALE	ISSUE	DRAWING NUMBER
013	1:100	A	230186-A
	DRAWN D.Allen	DATE 02.01.01	

23/1/01


3140
REVISED PLAN

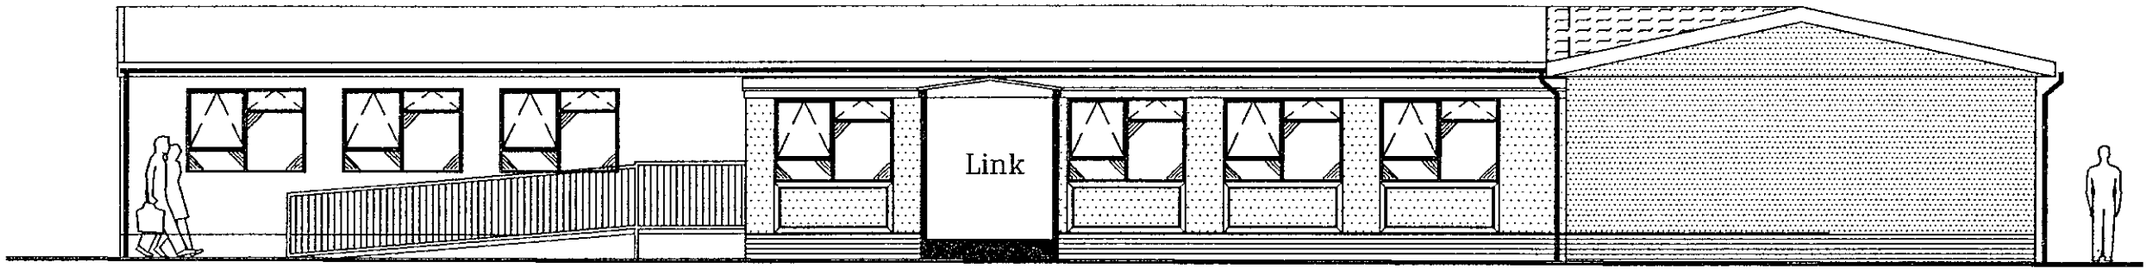


FRONT (SOUTH) ELEVATION

New Corridor & Link

New Classroom

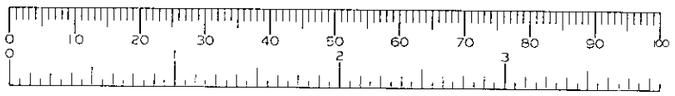

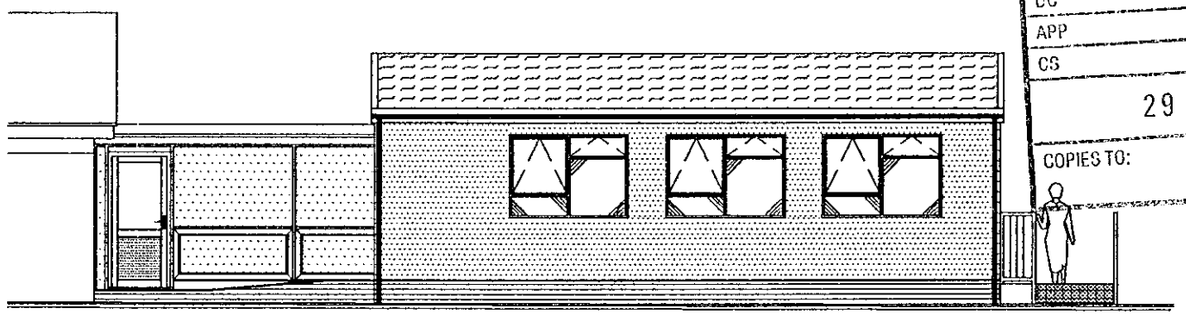


EAST ELEVATION

PLANNING SERVICES	HPT
TOL	TLS
DC	ENF
APP	
CS	

29 JAN 2001


COPIES TO: | ACK: | FILE:

APPROVED

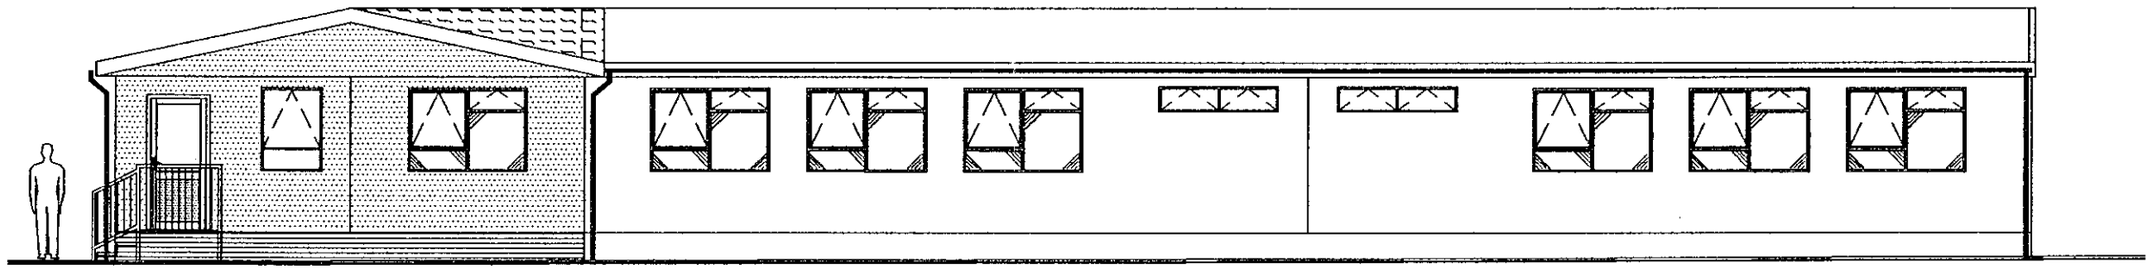

New Classroom

REAR (NORTH) ELEVATION

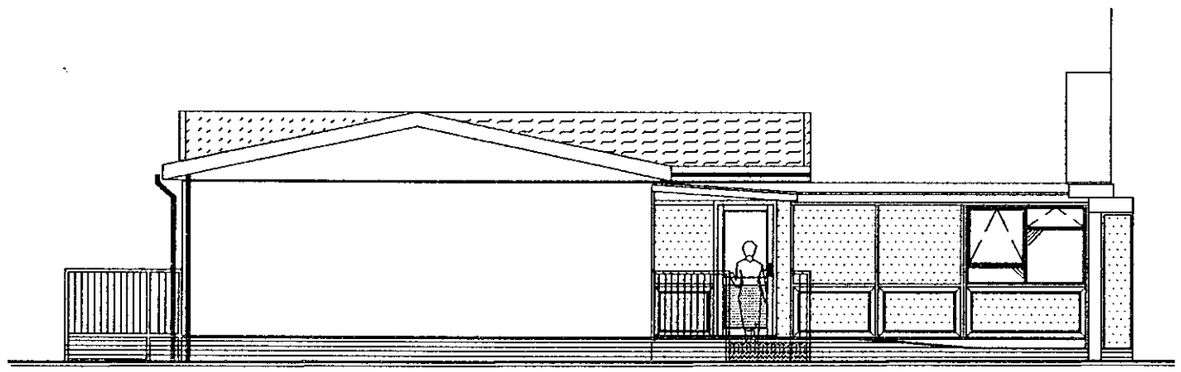

WEST ELEVATION

New Corridor & Link

Revision B
New window & Door indicated to Rear (north) Elevation

Planning ~ Elevations

WOKINGHAM DISTRICT COUNCIL

PROPERTY SERVICES DEPT.
Shute End, Wokingham, Berkshire. RG40 1WQ

TITLE
Proposed Extension To Modular Building

Elevations

LOCATION
Hawkedon Primary School, Lower Early, Reading

W.D.C Project No.	SCALE	ISSUE	DRAWING NUMBER
013	1:100	B	230186-B
	DRAWN: D.Allen	DATE: 03.01.01	

23/1/01