
09.JAN.2001* 3143

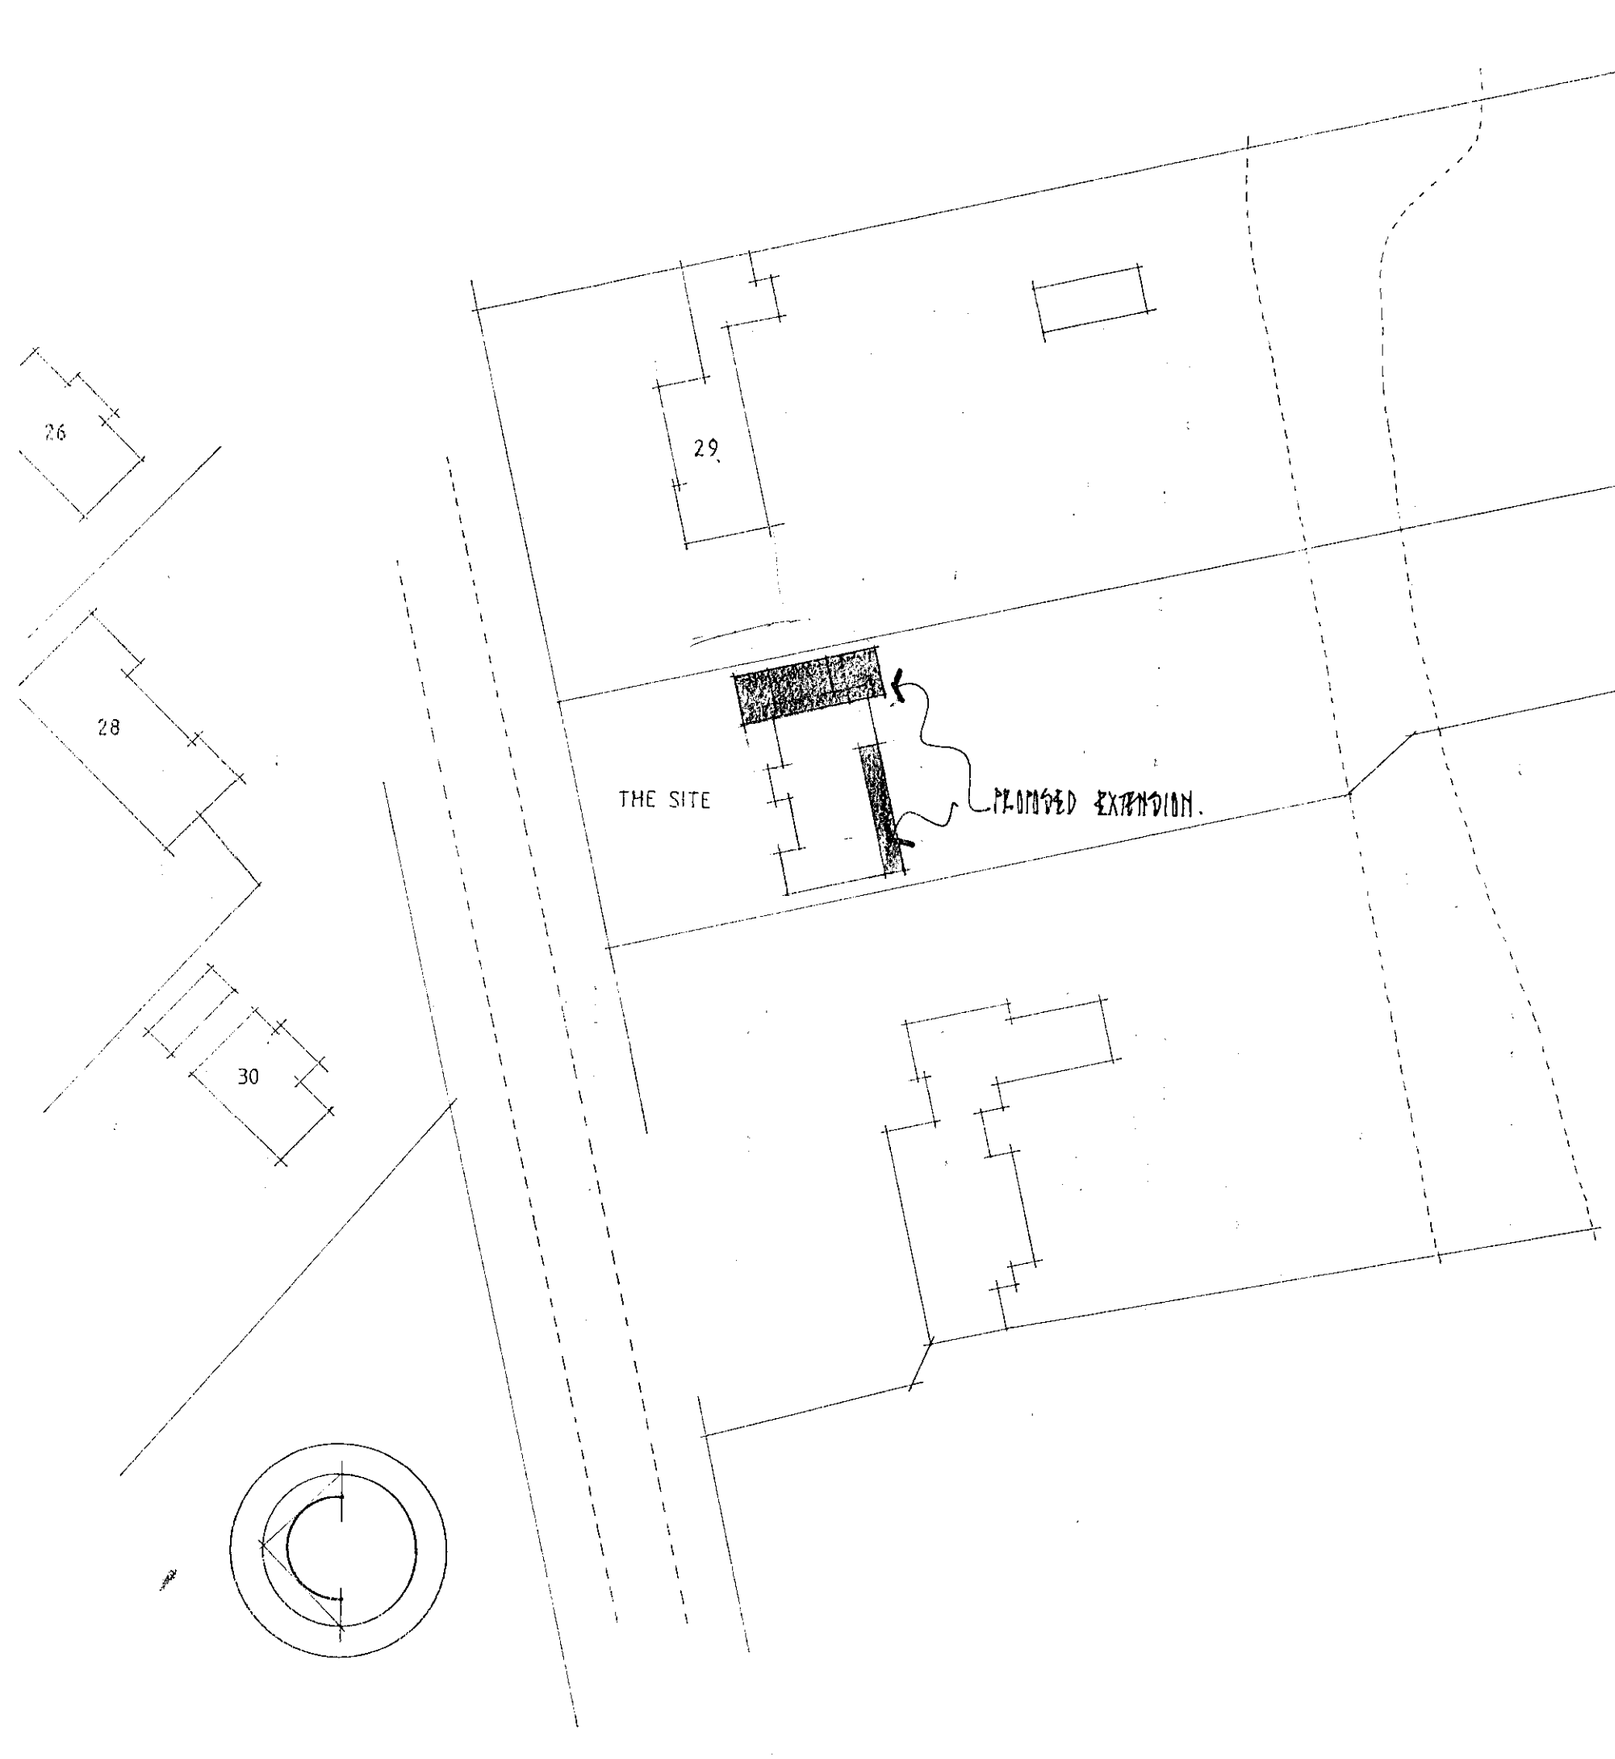

REFUSED

title.	BLOCK PLAN	
client.	MR + MRS L McSWEENEY	
address.	31 WEST DRIVE SONNING	
date.	OCT. 00	
scale.	1: 50, 1:100	drwg. n°.


THE TRULINE PARTNERSHIP

BUILDING SURVEYORS, ARCHITECTURAL & TOWN PLANNING CONSULTANTS

20 CLIDDESDEN ROAD
BASINGSTOKE
HANTS. RG21 3DT

TELEPHONE: 01256 . 322261
FACSIMILE: 01256 . 333521

24/11/00

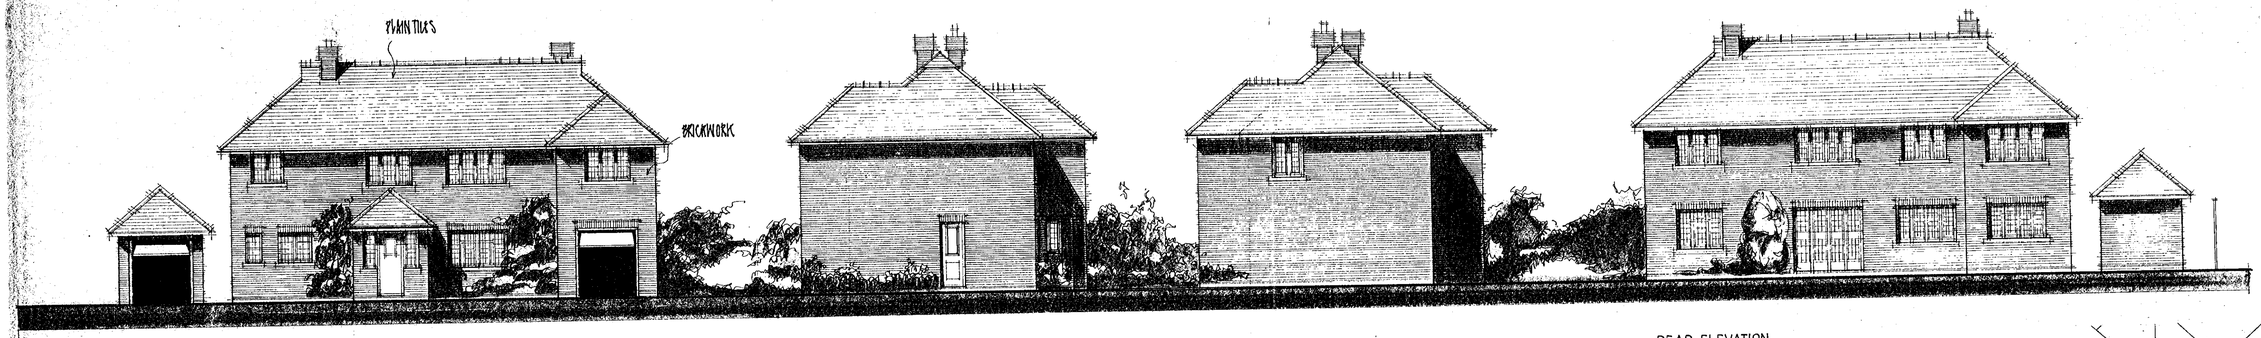

FRONT ELEVATION

SIDE ELEVATION


SIDE ELEVATION

REAR ELEVATION




LOCATION PLAN 1:1250

09.JAN.2001* 3143

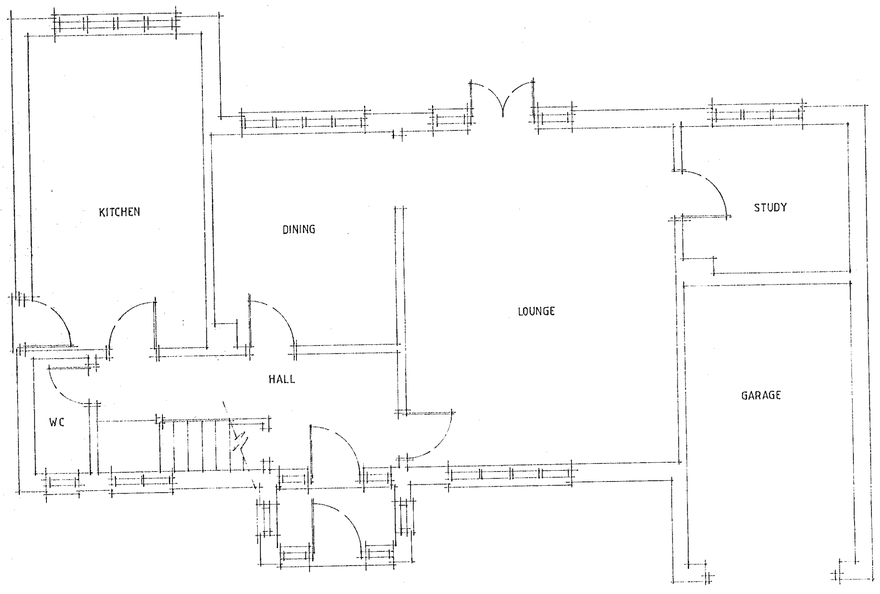

GROUND FLOOR PLAN

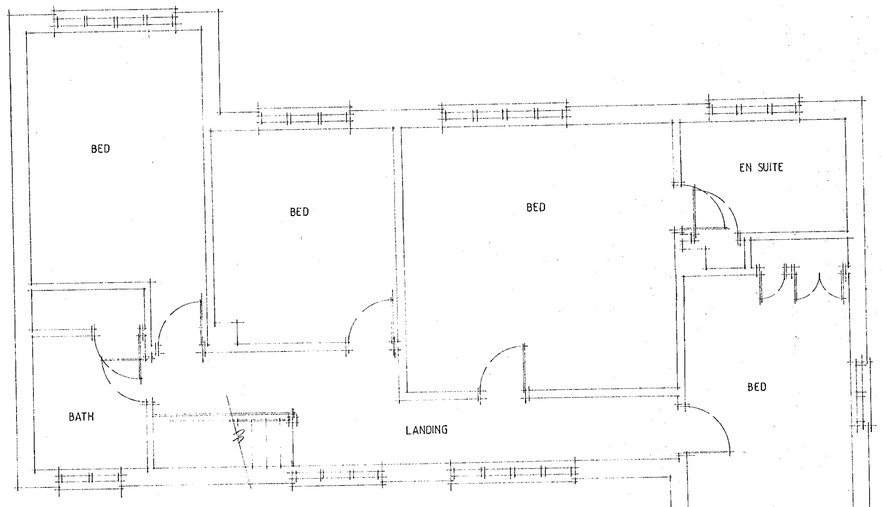

FIRST FLOOR PLAN

title.	SURVEY AS EXISTING
client.	MR + MRS L McSWEENEY
address.	31 WEST DRIVE SONNING
	REFUSED
date.	OCT. 00
scale.	1:50, 1:100
drwg. nº	


THE TRULINE PARTNERSHIP

BUILDING SURVEYORS, ARCHITECTURAL & TOWN PLANNING CONSULTANTS


20 CLIDDESDEN ROAD
BASINGSTOKE
HANTS. RG21 3DT

TELEPHONE: 01256 . 322261
FACSIMILE: 01256 . 333521


ELEVATIONS

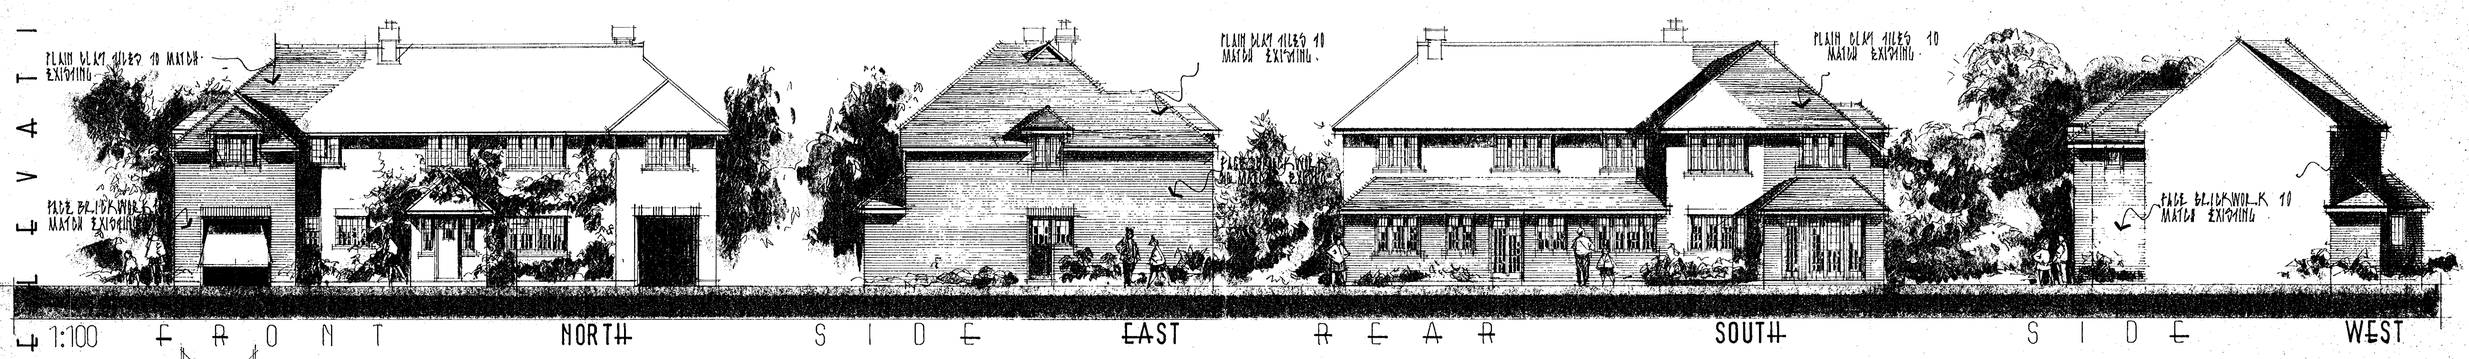

1:100 FRONT NORTH SIDE EAST REAR SOUTH SIDE WEST

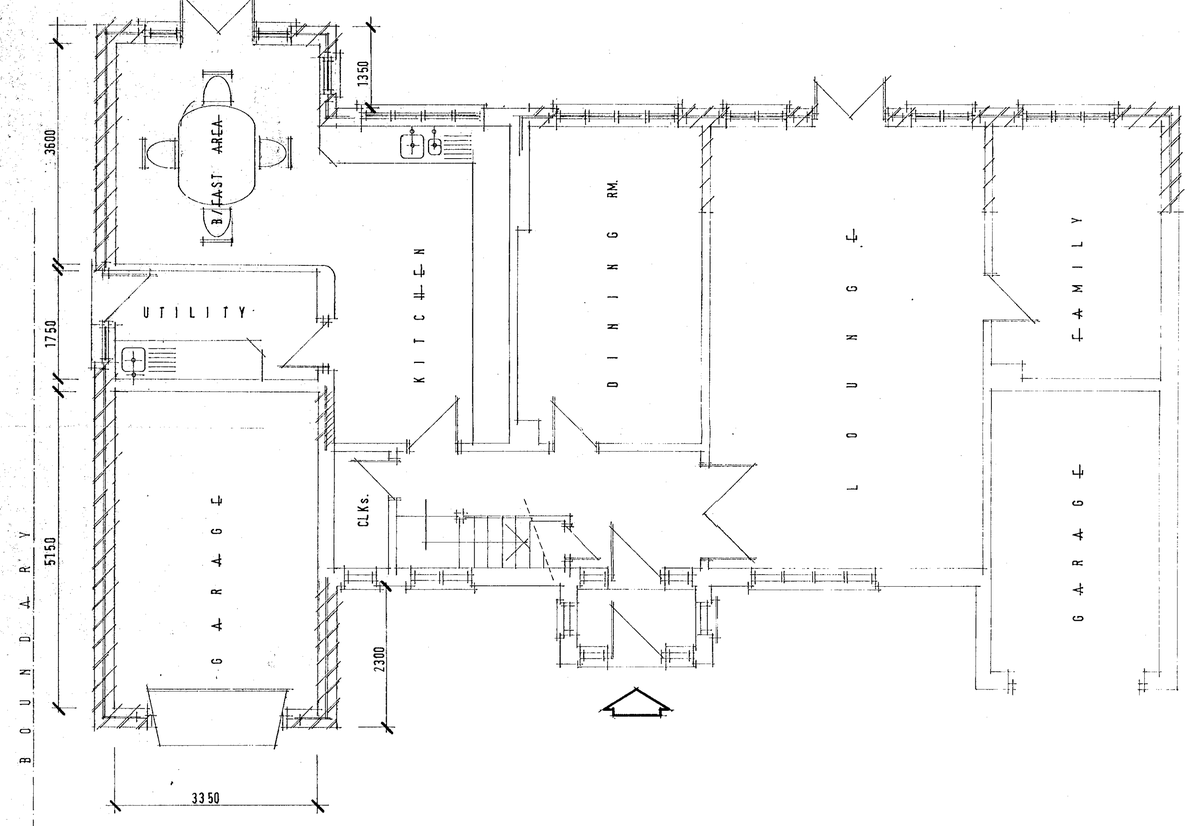

GROUND FLOOR PLAN
1:50

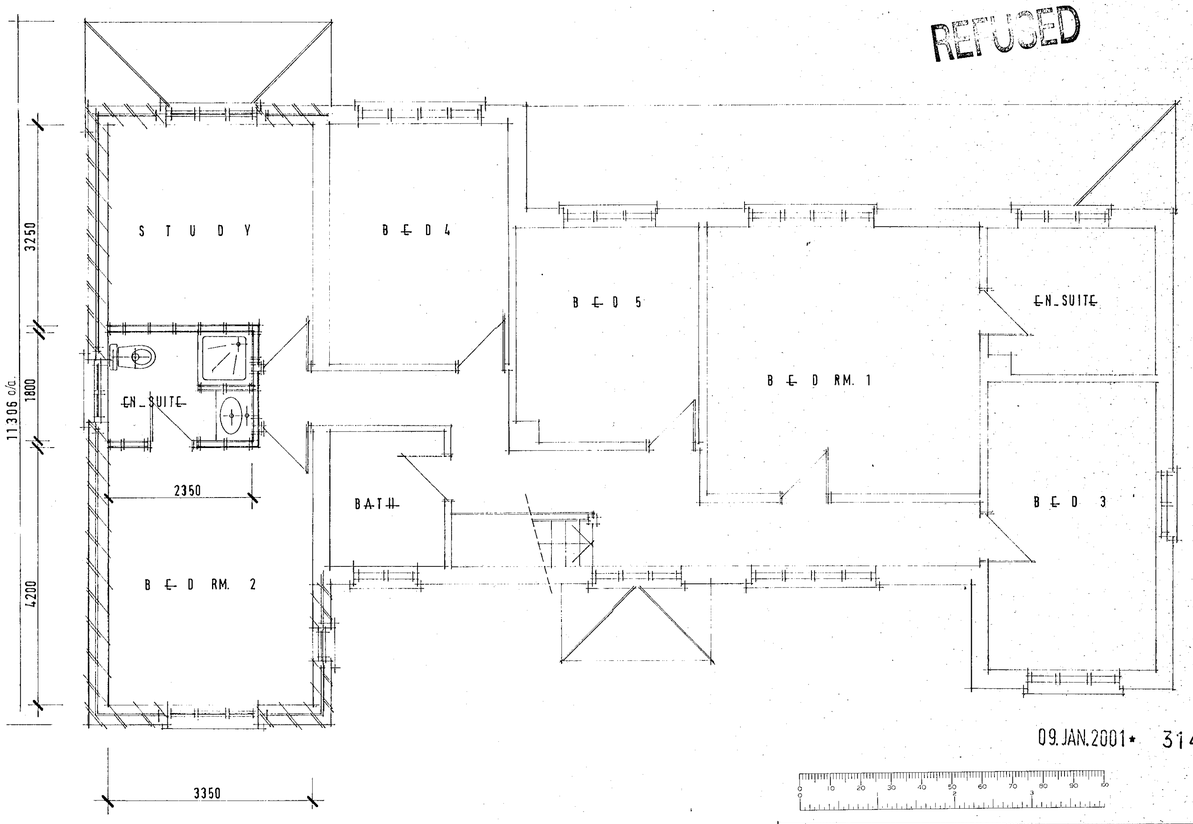

FIRST FLOOR PLN.

RETUSED

09.JAN.2001 * 3143

TITLE	PROPOSED GROUND & 1ST FLOOR EXTENSION.
CLIENT	MR. + MRS L McSWEENEY.
ADDRESS	71 WEST DRIVE SUNNING.
DATE	NOVEMBER 2000
SCALE	1:50 , 1:100
DRG. Nº	

THE TRULINE PARTNERSHIP
BUILDING SURVEYORS, ARCHITECTURAL & TOWN PLANNING CONSULTANTS
20 CLIDDESDEN ROAD
BASINGSTOKE
HANTS. RG21 3DT
TELEPHONE: 01256 . 322261
FACSIMILE 01256 . 333521

29/11/02