



SITE PLAN 1:500

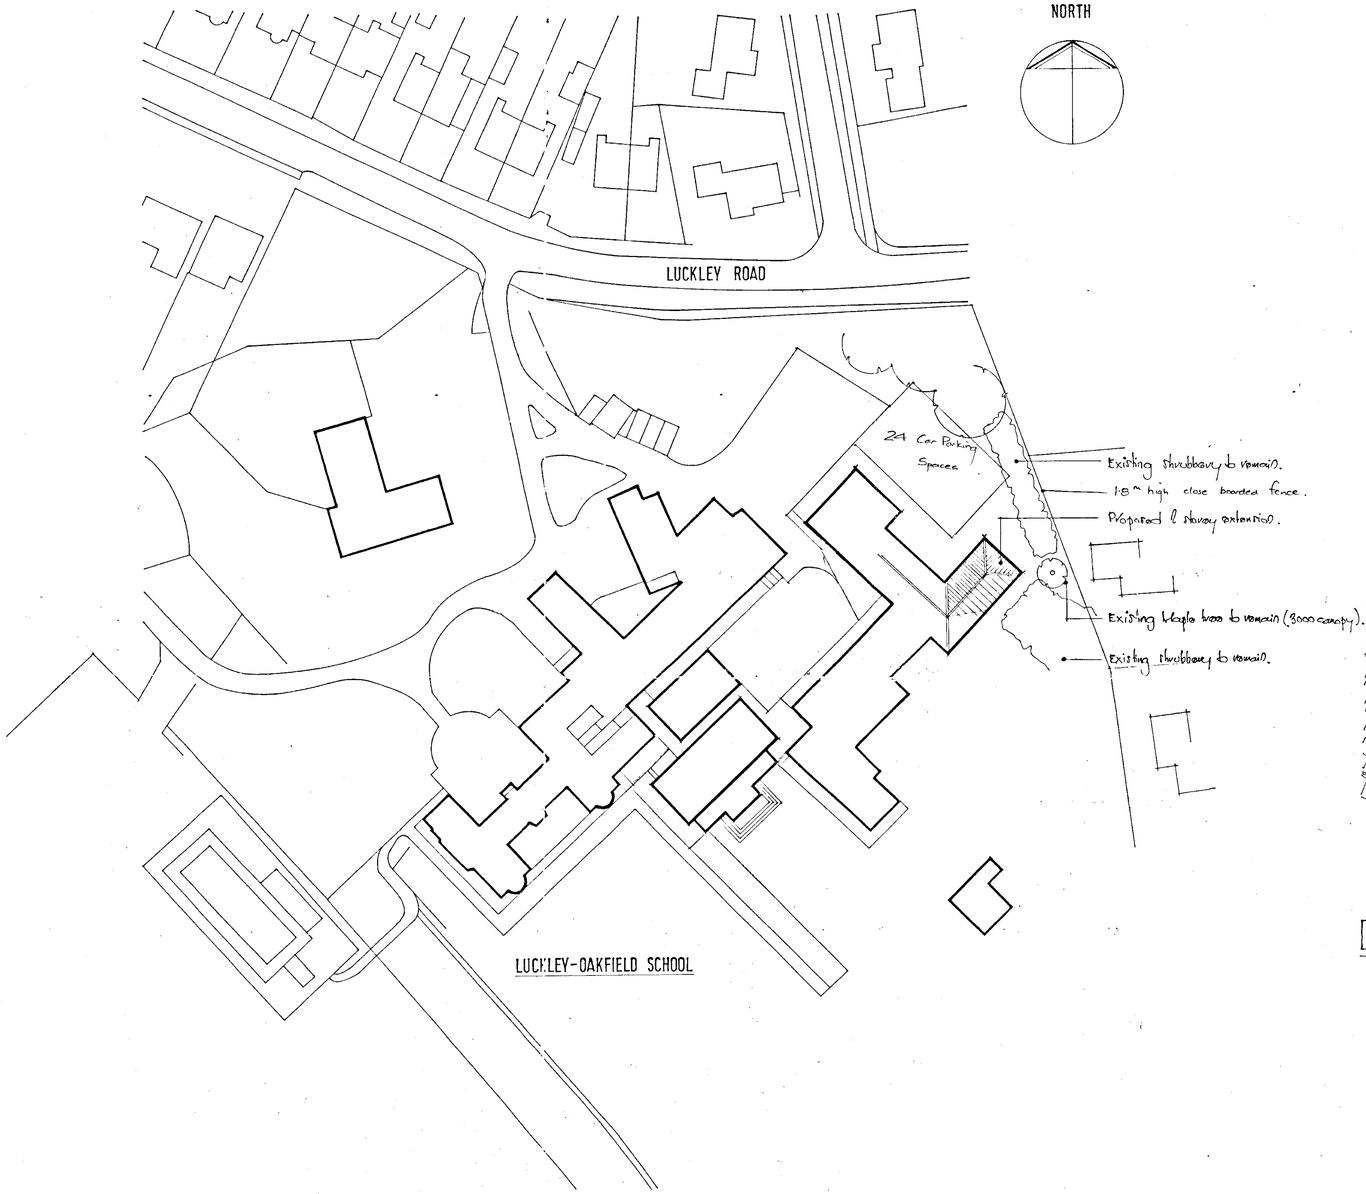


LOCATION PLAN 1:2500

APPROVED
21 JUN 2001 * 4282

| MARK | REVISION | DATE | BY |
|---|---|---|---|

LUCKLEY-OAKFIELD SCHOOL

LUCKLEY ROAD,
WOKINGHAM


PROPOSED NEW SCIENCE AND HUMANITIES CLASSROOMS

| Drawn | Date | Scale | Checked |
|---|---|---|---|
| C.R.P | JUNE '01 | 1:500 & 1:2500 | |

Wallace Bacon Consultants
Building Design and Structural Engineering Consultants
53, Easthorth Avenue,
Wokingham,
Berkshire,
RG41 2PP
Telephone :
0118 979 4959

DRAWING NUMBER
0125 / 1


REVISION

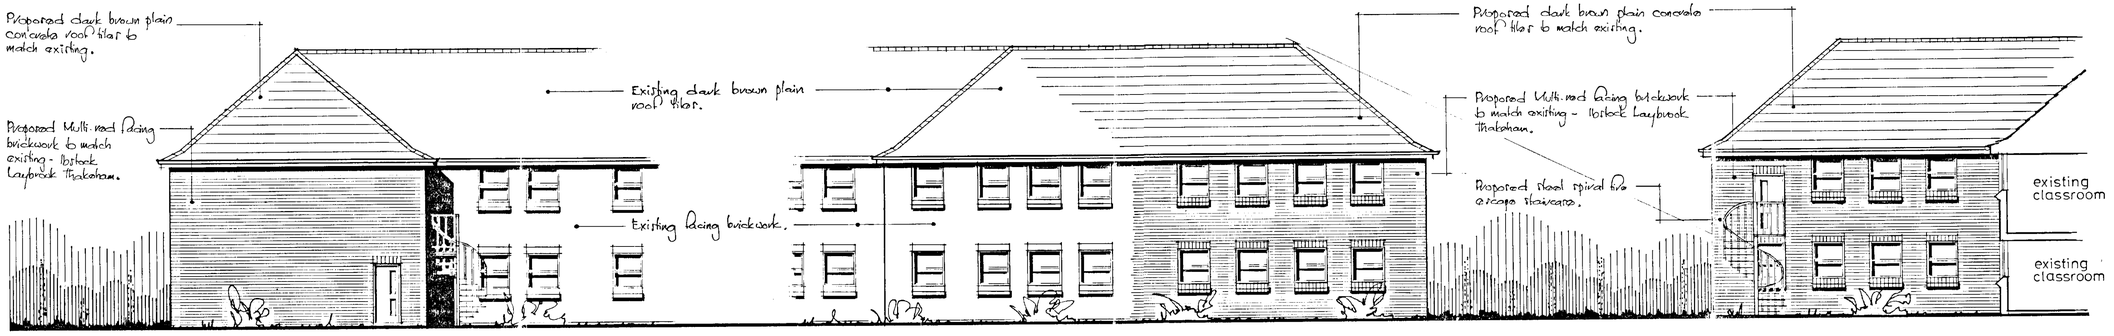



PROPOSED NORTH EAST ELEVATION

PROPOSED SOUTH EAST ELEVATION


PROPOSED NORTH WEST ELEVATION

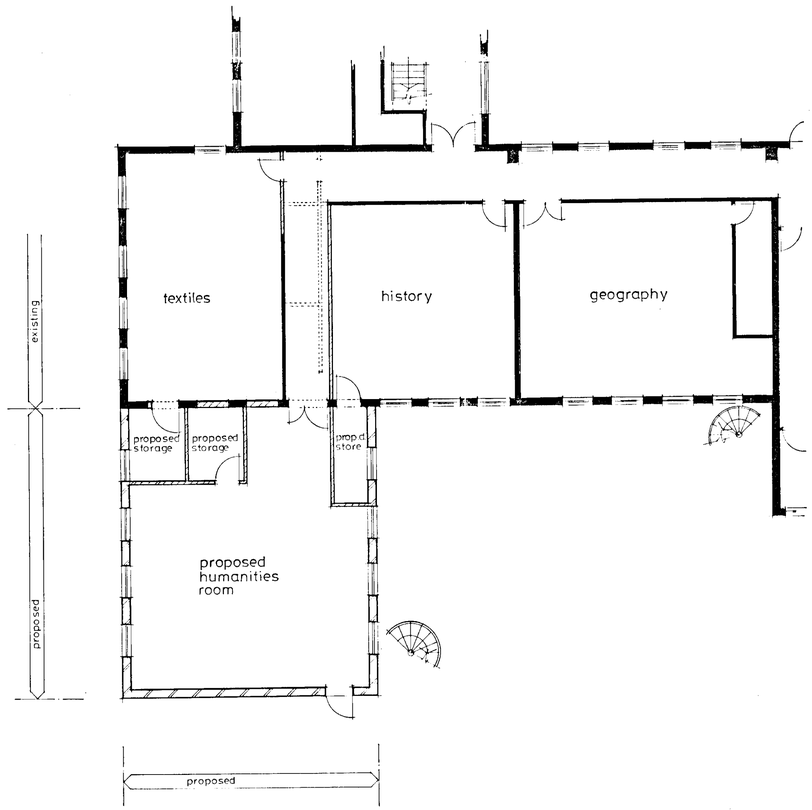


PROPOSED GROUND FLOOR PLAN

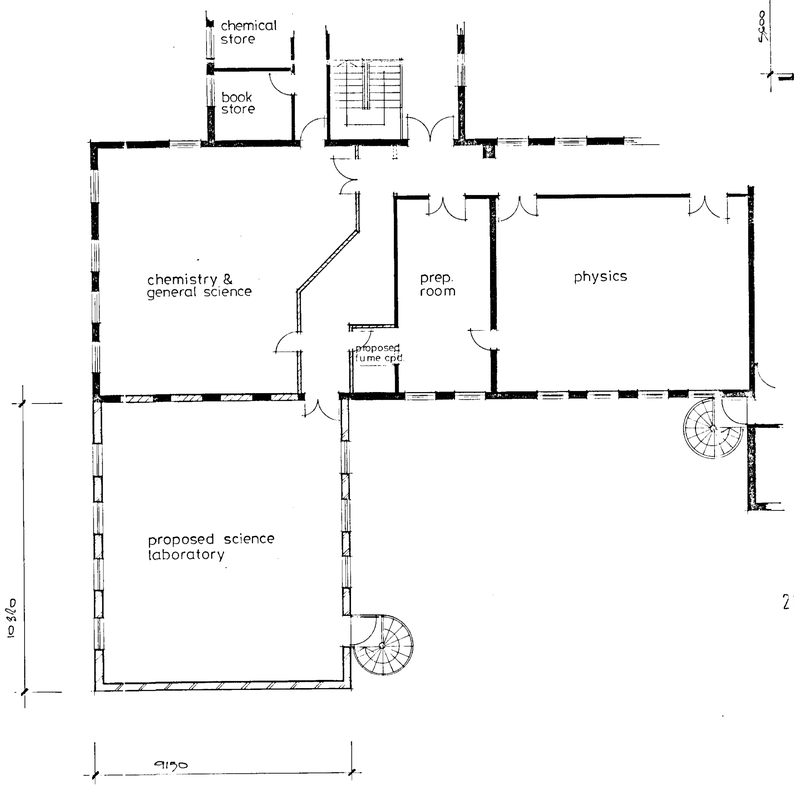


PROPOSED FIRST FLOOR PLAN

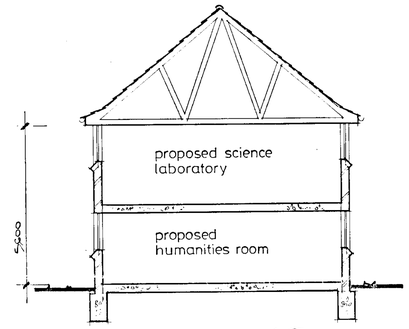


PROPOSED CROSS SECTION

APPROVED

21.JUN.2001 4182

| MARK | REVISION | DATE | BY |
|---|---|---|---|
| | | | |

LUCKLEY-OAKFIELD SCHOOL

LUCKLEY ROAD,
WOKINGHAM

PROPOSED NEW SCIENCE AND HUMANITIES CLASSROOMS

| Drawn | Date | Scale | Checked |
|---|---|---|---|
| C.R.P | JUNE '01 | 1:100 | |


Wallace Bacon Consultants
Building Design and Structural Engineering Consultants
53, Eastheath Avenue,
Wokingham,
Berkshire,
RG41 2PP
Telephone :
0118 979 4959


DRAWING NUMBER 0125 / 2

REVISION

9/8/01