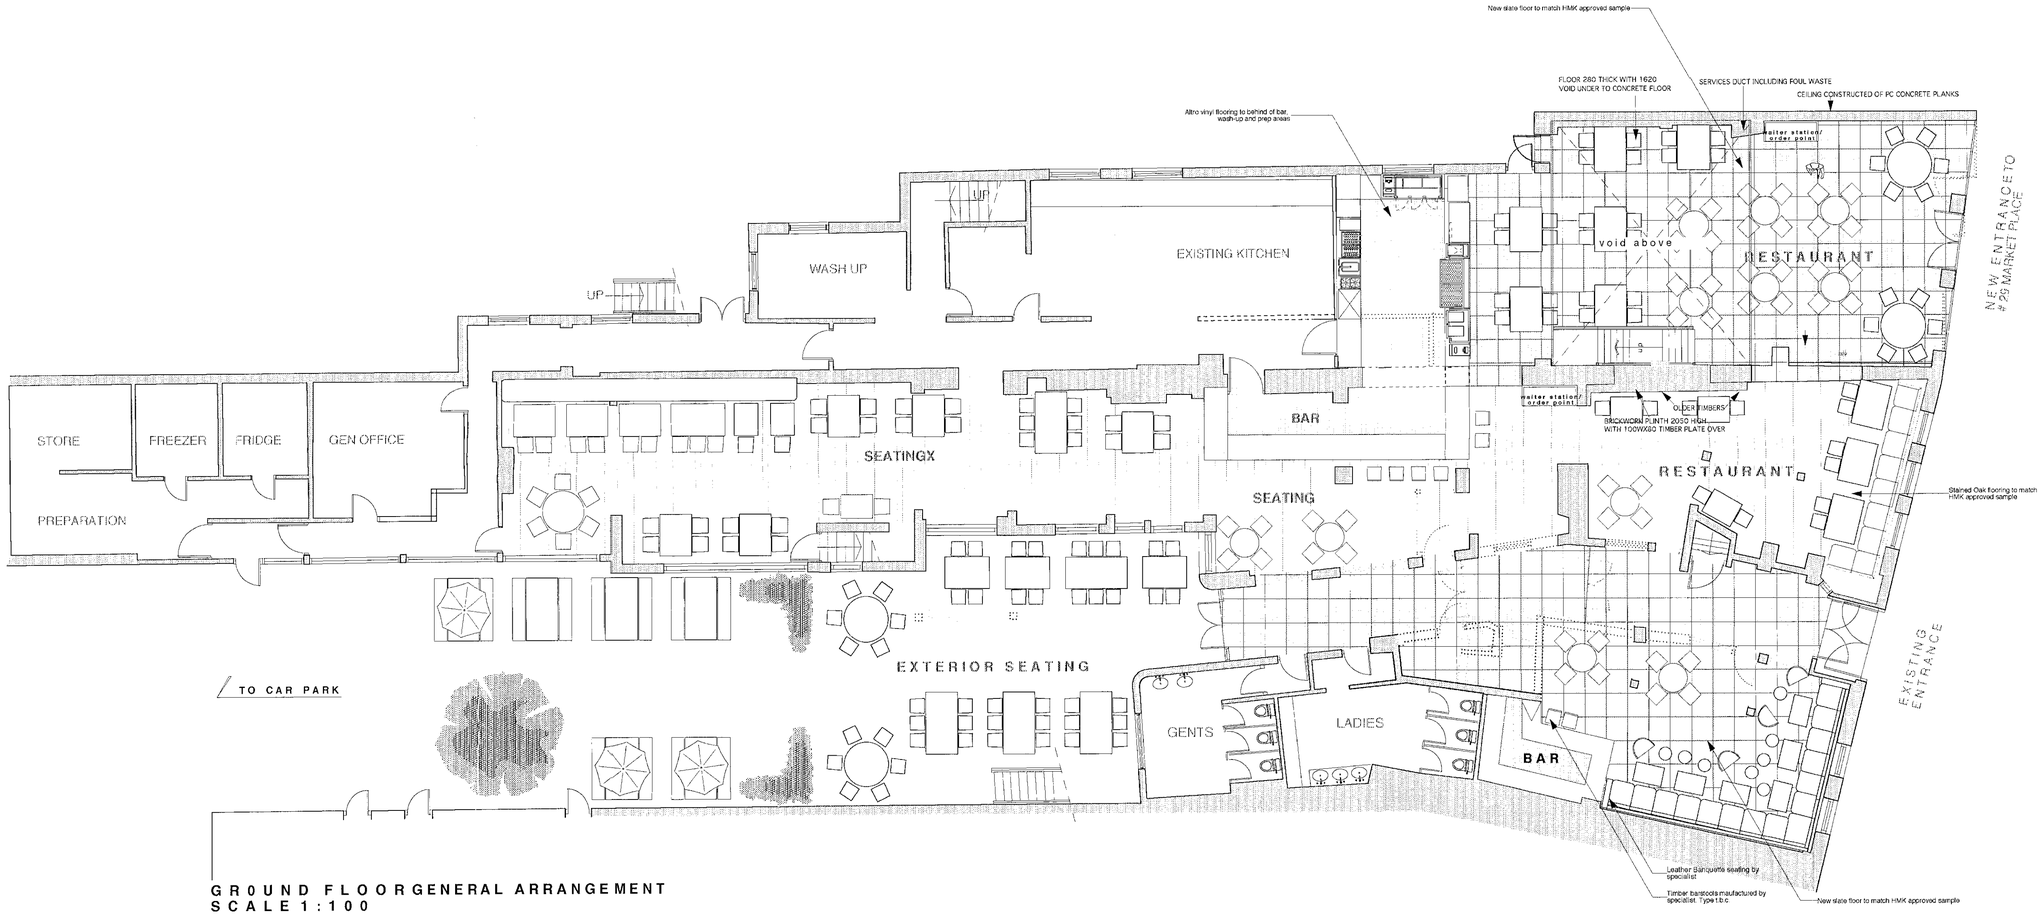

GR0UND FLOOR GENERAL ARRANGEMENT
SCALE 1:100



HMK•A1

DISCLAIMER:

This drawing is the property of Hosker Moore & Kent. Copyright is reserved by them and the drawing is issued on the condition that it is not copied, reproduced or disclosed to any unauthorised person, wholly or in part, without the consent in writing of Hosker Moore & Kent.

Do not scale off drawing. All dimensions to be verified prior to manufacture and construction. Any discrepancies to be reported immediately.

NOTES:

DASHED LINES INDICATES PARTITIONS TO BE REMOVED / OPENINGS TO BE FORMED. REFER DEMOLITION DRAWINGS

REVISIONS:

06.12.2007 5516

WITHDRAWN

HOSKER MOORE & KENT
LONDON

DESIGN CONSULTANTS- ARCHITECTS

20 GOLDEN SQUARE, LONDON, W1R 4AU, TEL: +44 (020) 7494 4949, FAX: +44 (020) 7494 4950

Client:	WHITBREAD plc. T/A BEEFEATER	Job N°: R/520
Job:	YE OLDE ROSE, WOKINGHAM	
Dwg Type:	GENERAL ARRANGEMENT	Dwg. Serie: 200
Dwg Title:	PROPOSED GROUND FLOOR GENERAL ARRANGEMENT	Dwg N°: 201

Issue Code:	Drawn By:	Checked By:	Scale:	Date:	Revision:
P	NS	CP	1:100	15/12/00	--

Issue Codes are: P = Preliminary; I = Information; T = Tender; C = Construction.

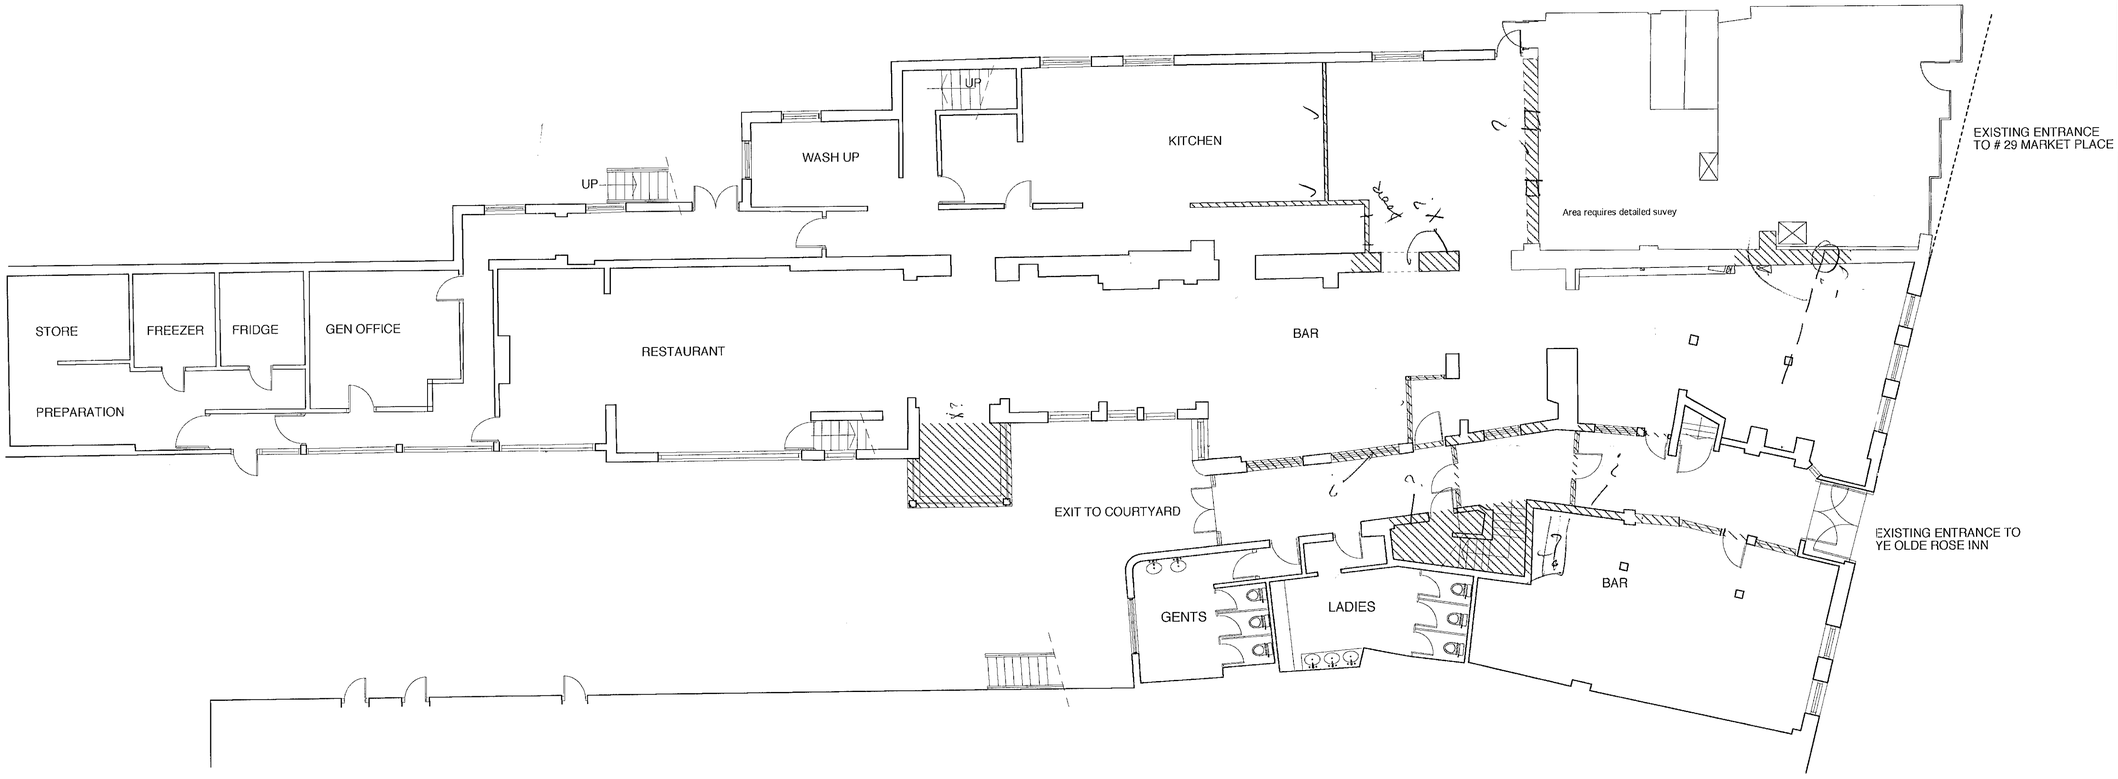

Existing plan 1:100



HMK-A1

DISCLAIMER:

This drawing is the property of Hosker Moore & Kent. Copyright is reserved by them and the drawing is issued on the condition that it is not copied, reproduced or disclosed to any unauthorised person, wholly or in part, without the consent in writing of Hosker Moore & Kent.

Do not scale off drawing. All dimensions to be verified prior to manufacture and construction. Any discrepancies to be reported immediately.

NOTES:

INDICATES PROPOSED DEMOLITIONS / OPENINGS TO BE FORMED

REVISIONS:

06 FEB 2001

WITHDRAWN

HOSKER MOORE & KENT
LONDON

DESIGN CONSULTANTS · ARCHITECTS

20 GOLDEN SQUARE, LONDON, W1R 4AH. TEL: +44 (020) 7494 4949. FAX: +44 (020) 7494 4930

Client:	WHITBREAD plc. T/A BEEFEATER				Job N°: R/520
Job:	YE OLDE ROSE, WOKINGHAM				Dwg. Series: 100
Dwg Type:	GENERAL ARRANGEMENT				Dwg N°: 103
Dwg Title:	EXISTING GROUND FLOOR DEMOLITIONS PLAN				
Issue Code: P	Drawn By: NS	Checked By: CP	Scale: 1:100	Date: 15/12/00	Revision: --

Issue Codes are: P = Preliminary; I = Information; T = Tender; C = Construction.

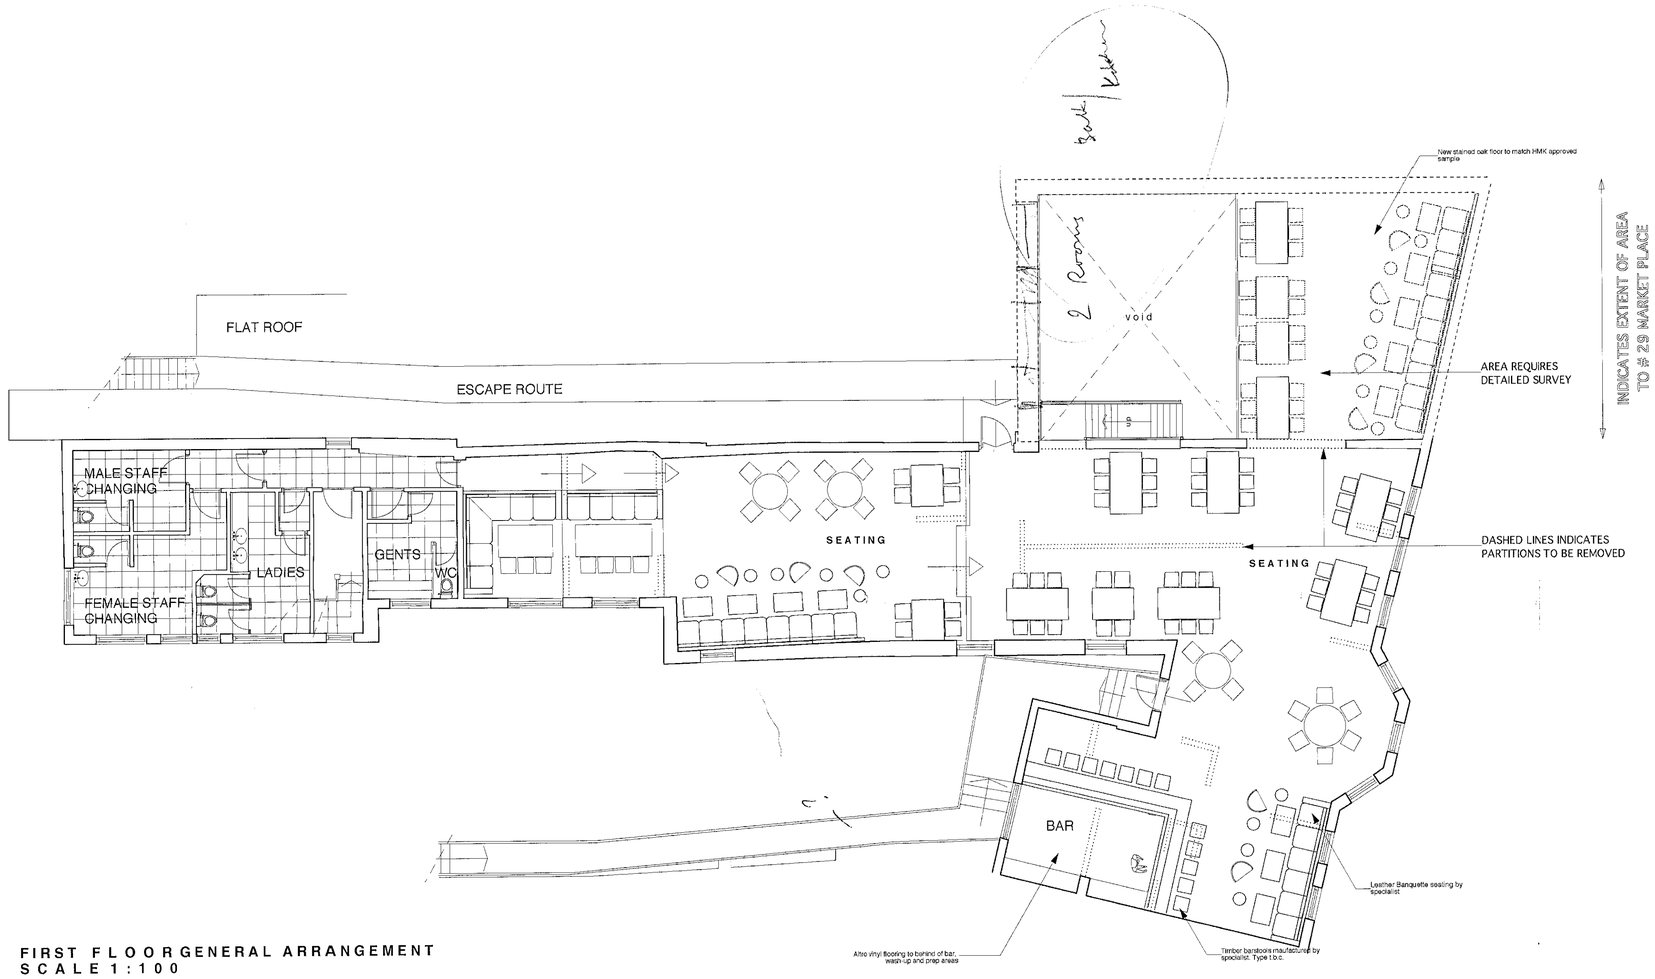

FIRST FLOOR GENERAL ARRANGEMENT
SCALE 1:100

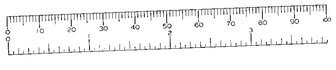

HMK·A1

DISCLAIMER:

This drawing is the property of Hosker Moore & Kent. Copyright is reserved by them and the drawing is issued on the condition that it is not copied, reproduced or disclosed to any unauthorised person, wholly or in part, without the consent in writing of Hosker Moore & Kent.

Do not scale off drawing. All dimensions to be verified prior to manufacture and construction. Any discrepancies to be reported immediately.

NOTES:

DASHED LINES INDICATES PARTITIONS TO BE REMOVED / OPENINGS TO BE FORMED. REFER DEMOLITION DRAWINGS

REVISIONS:

06.FEB.2001

WITHDRAWN

HOSKER MOORE & KENT
LONDON

DESIGN CONSULTANTS- ARCHITECTS

20 GOLDEN SQUARE, LONDON, W1R 4AU. TEL: +44 (020) 7494 4949. FAX: +44(020) 7494 4950.

Client:	WHITBREAD plc. T/A BEEFEATER					Job N°: R/520
Job:	YE OLDE ROSE, WOKINGHAM					Dwg. Serie: 200
Dwg Type:	GENERAL ARRANGEMENT					Dwg N°: 202
Dwg Title:	PROPOSED FIRST FLOOR GENERAL ARRANGEMENT					
Issue Code: P	Drawn By: NS	Checked By: CP	Scale: 1:100	Date: 15/12/00	Revision: –	

Issue Codes are: P = Preliminary; I = Information; T = Tender; C = Construction.

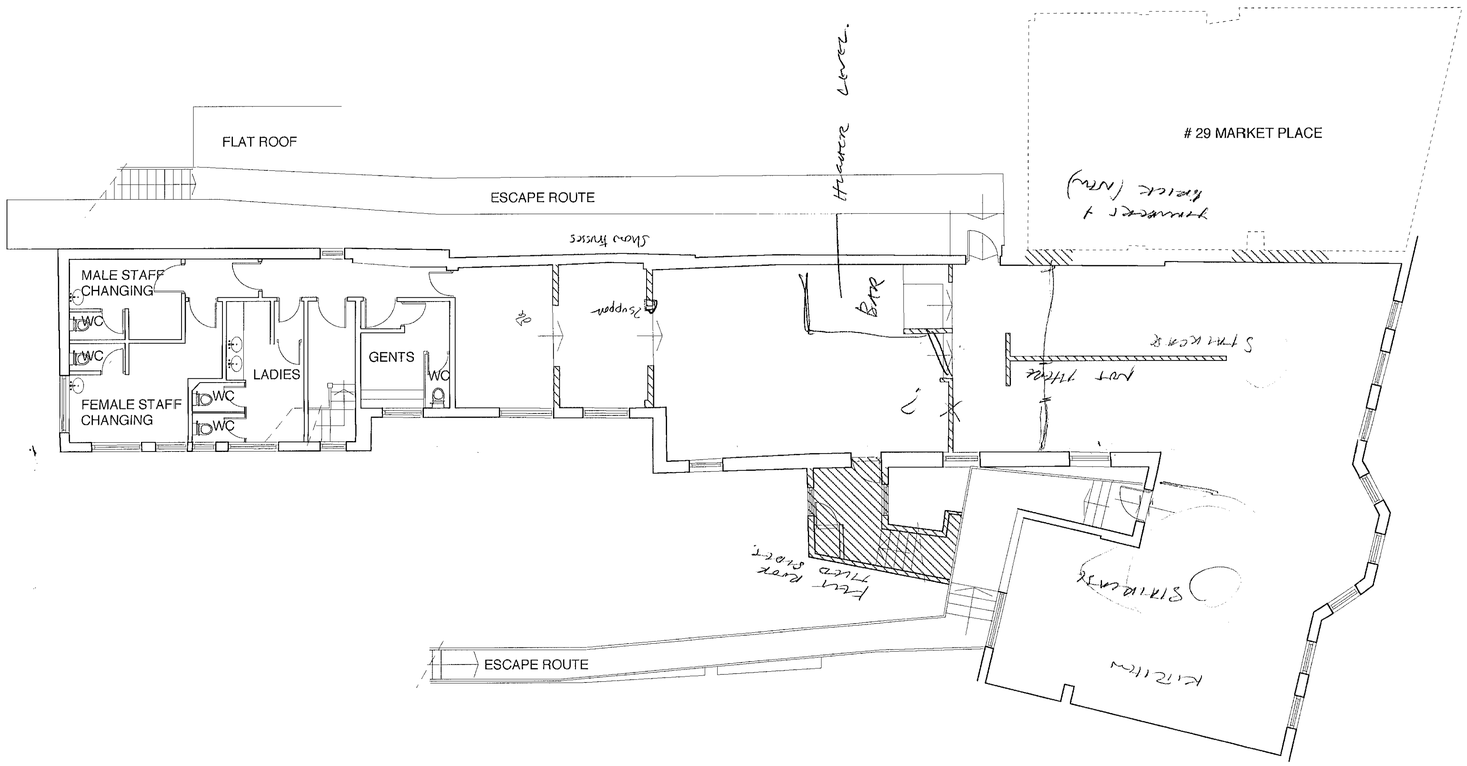

DISCLAIMER:

This drawing is the property of Hosker Moore & Kent. Copyright is reserved by them and the drawing is issued on the condition that it is not copied, reproduced or disclosed to any unauthorised person, wholly or in part, without the consent in writing of Hosker Moore & Kent.

Do not scale off drawing. All dimensions to be verified prior to manufacture and construction. Any discrepancies to be reported immediately.

NOTES:

INDICATES PROPOSED DEMOLITIONS / OPENINGS TO BE FORMED

REVISIONS:

WITHDRAWN

HOSKER MOORE & KENT
LONDON

DESIGN CONSULTANTS · ARCHITECTS

20 GOLDEN SQUARE, LONDON, W1R 4AU. TEL: +44 (020) 7494 4040. FAX: +44 (020) 7494 4030

Client:	WHITBREAD plc. T/A BEEFEATER				Job N°: R/520
Job:	YE OLDE ROSE, WOKINGHAM				
Dwg Type:	GENERAL ARRANGEMENT				Dwg. Serie: 100
Dwg Title:	EXISTING FIRST FLOOR DEMOLITIONS PLAN				Dwg N°: 104
Issue Code: P	Drawn By: NS	Checked By: CP	Scale: 1:100	Date: 15/12/00	Revision: --

Issue Codes are: P = Preliminary; I = Information; T = Tender; C = Construction.

HMK-A1

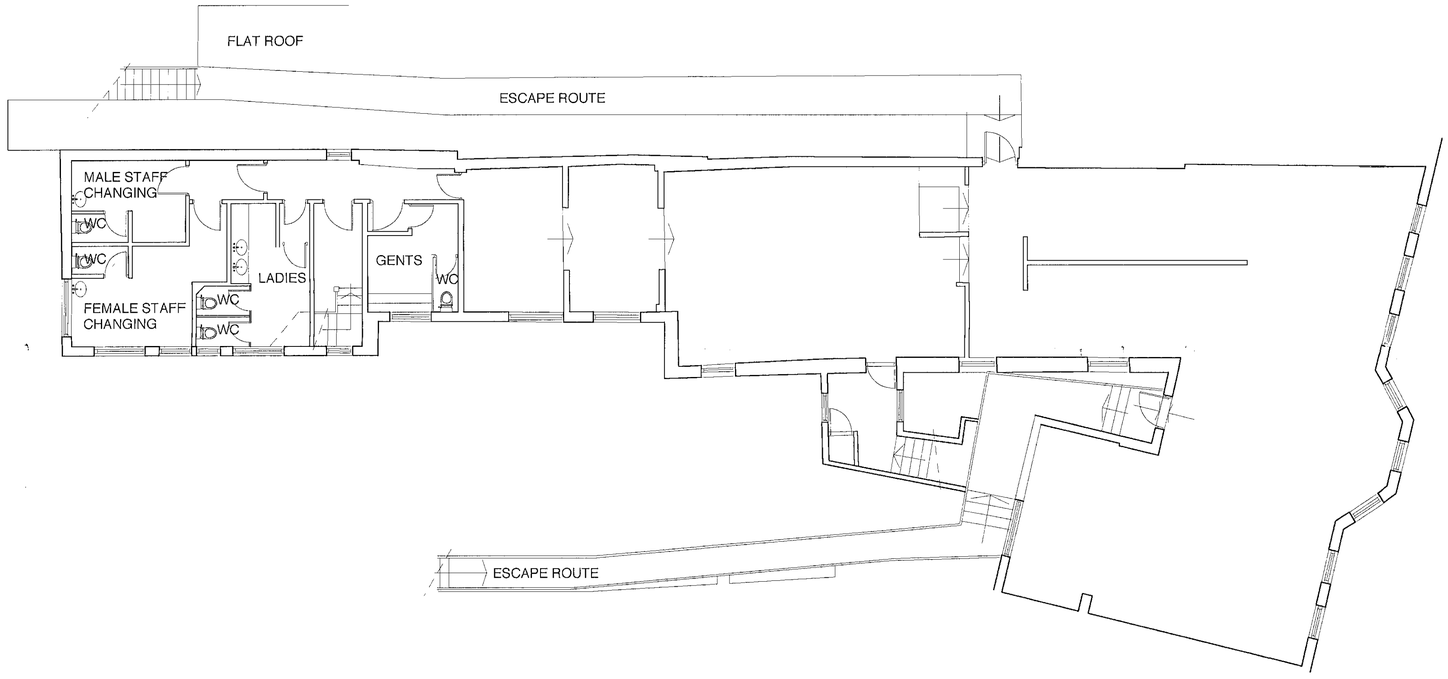

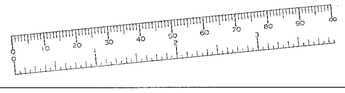

DISCLAIMER:

This drawing is the property of Hosker Moore & Kent. Copyright is reserved by them and the drawing is issued on the condition that it is not copied, reproduced or disclosed to any unauthorised person, wholly or in part, without the consent in writing of Hosker Moore & Kent.

Do not scale off drawing. All dimensions to be verified prior to manufacture and construction. Any discrepancies to be reported immediately.

NOTES:

REVISIONS:

NOT DRAWN

HOSKER MOORE & KENT
LONDON

DESIGN CONSULTANTS · ARCHITECTS

20 GOLDEN SQUARE, LONDON, W1R 4AU. TEL: +44 (020) 7494 4949. FAX: +44 (020) 7494 4950

Client:	WHITBREAD plc. T/A BEEFEATER				Job N°: R/520
Job:	YE OLDE ROSE, WOKINGHAM				Dwg. Series: 100
Dwg Type:	GENERAL ARRANGEMENT				Dwg N°: 102
Dwg Title:	EXISTING FIRST FLOOR GENERAL ARRANGEMENT				
Issue Code: P	Drawn By: NS	Checked By: CP	Scale: 1:100	Date: 15/12/00	Revision: --

Issue Codes are: P = Preliminary; I = Information; T = Tender; C = Construction.

HMK·A1

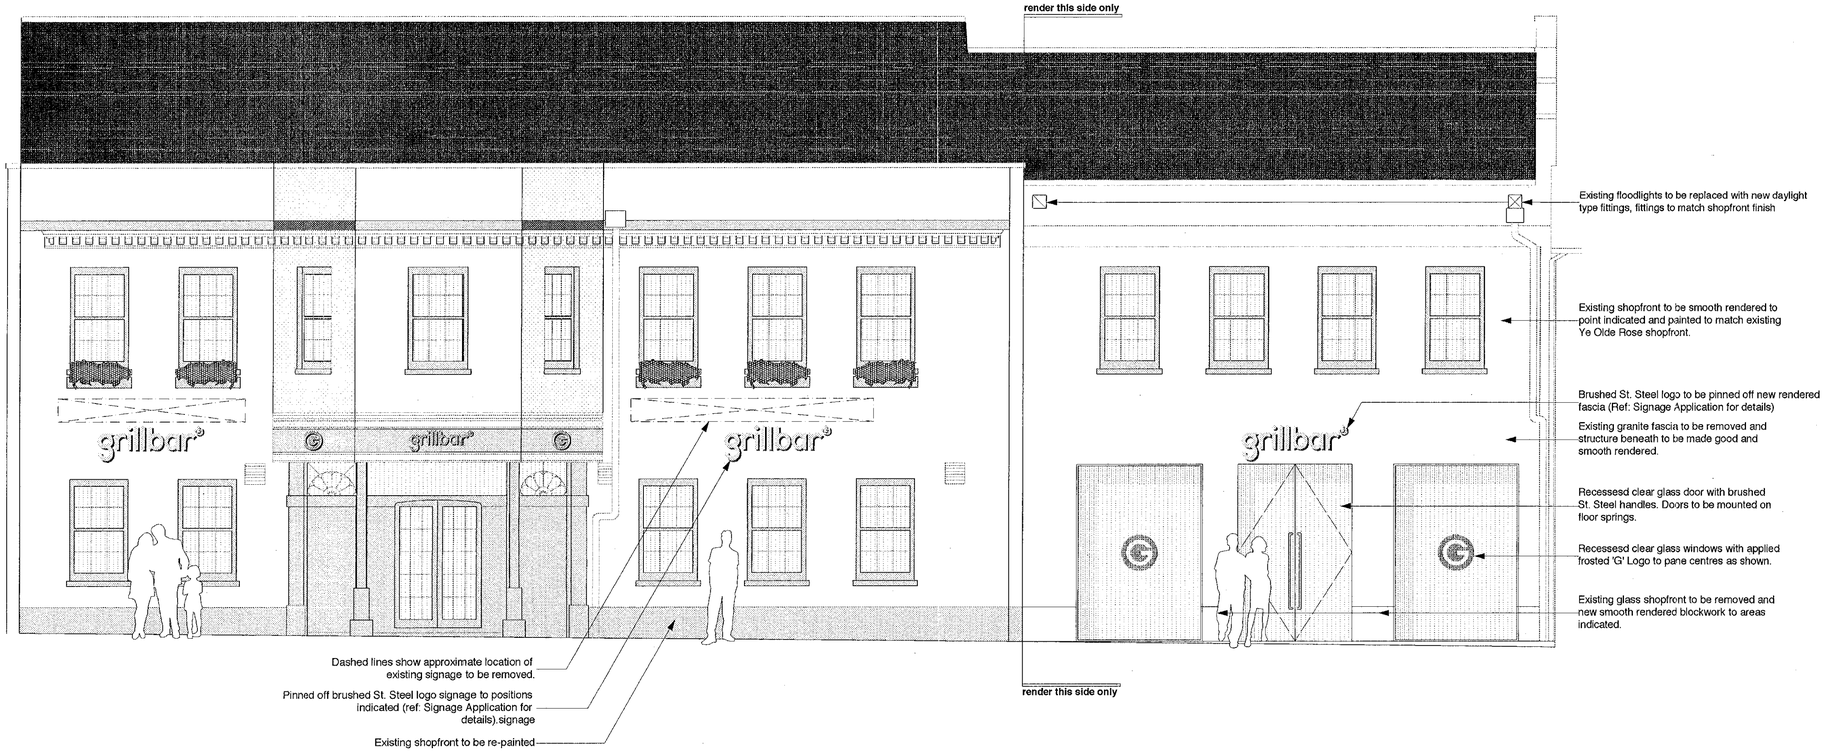

DISCLAIMER:

This drawing is the property of Hosker Moore & Kent. Copyright is reserved by them and the drawing is issued on the condition that it is not copied, reproduced or disclosed to any unauthorised person, wholly or in part, without the consent in writing of Hosker Moore & Kent.

Do not scale off drawing. All dimensions to be verified prior to manufacture and construction. Any discrepancies to be reported immediately.

NOTES:

REVISIONS:

WITHDRAWN

HOSKER MOORE & KENT
LONDON

DESIGN CONSULTANTS · ARCHITECTS

26 GOLDEN SQUARE, LONDON, W1R 4AU. TEL: +44 (020) 7494 4949. FAX: +44 (020) 7494 4950

Client:	WHITBREAD plc T/A BEEFEATER	Job N°: R/520
Job:	YE OLDE ROSE, WOKINGHAM	
Dwg Type:	ELEVATION	Dwg. Serie: 300
Dwg Title:	PROPOSED EXTERIOR ELEVATION	Dwg N°: 301

Issue Code:	Drawn By:	Checked By:	Scale:	Date:	Revision:
P	NS	CP	1:50	05/02/01	--

Issue Codes are: P = Preliminary; I = Information; T = Tender; C = Construction.

HMK-A1



DISCLAIMER:

This drawing is the property of Hosker Moore & Kent. Copyright is reserved by them and the drawing is issued on the condition that it is not copied, reproduced or disclosed to any unauthorised person, wholly or in part, without the consent in writing of Hosker Moore & Kent.

Do not scale off drawing. All dimensions to be verified prior to manufacture and construction. Any discrepancies to be reported immediately.

NOTES:

REVISIONS:

HOSKER MOORE & KENT
LONDON

DESIGN CONSULTANTS - ARCHITECTS

20 GOLDEN SQUARE, LONDON, W1R 4AU. TEL: +44 (020) 7494 4949. FAX: +44 (020) 7494 4950

Client:	WHITBREAD plc T/A BEEFEATER	Job N°: R/520
Job:	YE OLDE ROSE, WOKINGHAM	
Dwg Type:	ELEVATION	Dwg. Series: 300
Dwg Title:	EXISTING ELEVATION	Dwg N°: 300

Issue Code:	Drawn By:	Checked By:	Scale:	Date:	Revision:
P	NIXAL	CP	1:50	05/02/01	--

Issue Codes are: P = Preliminary; I = Information; T = Tender; C = Construction.

