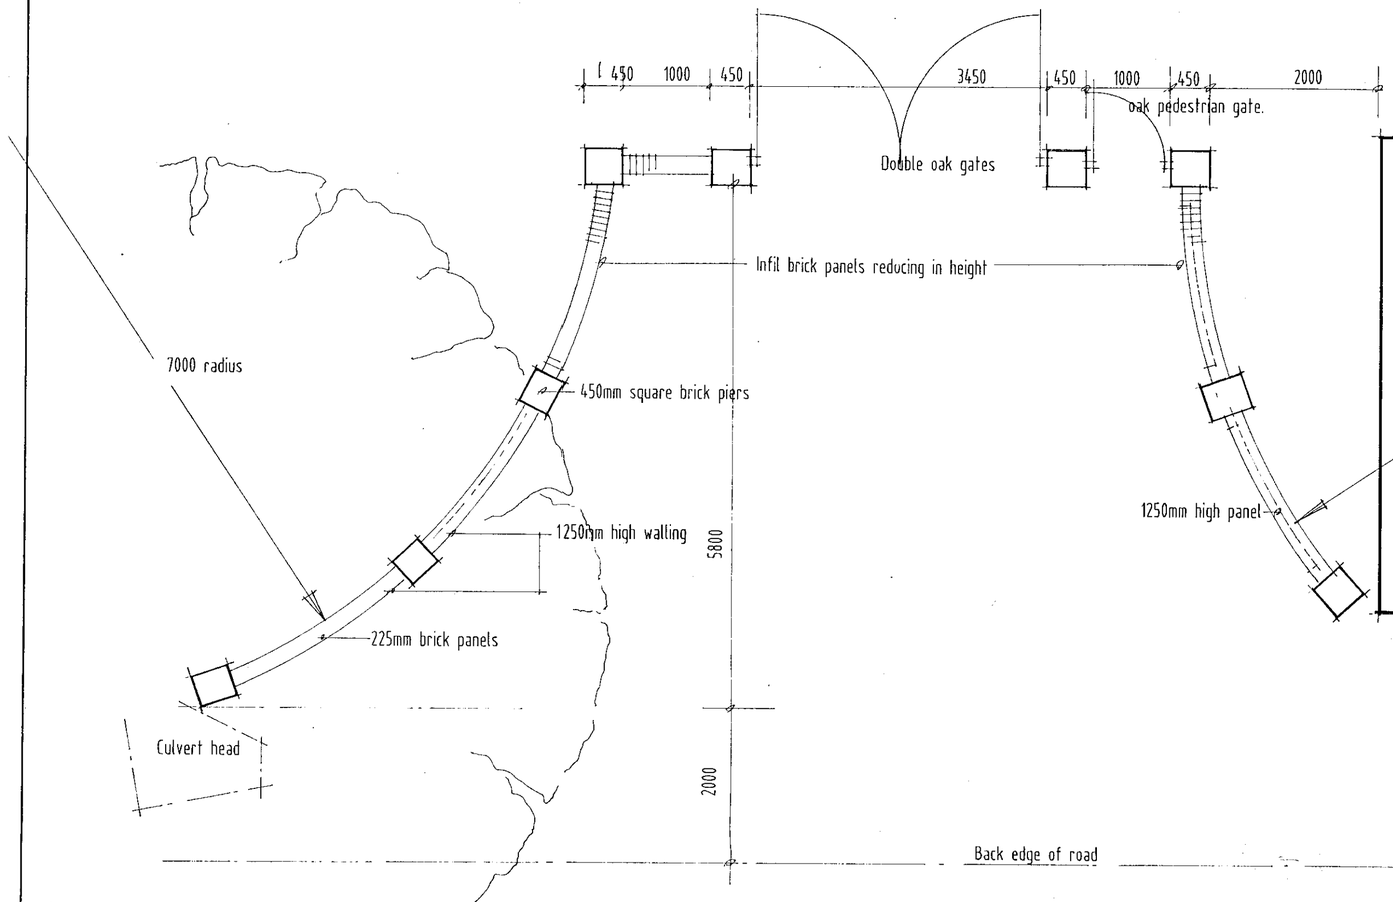

Block Plan

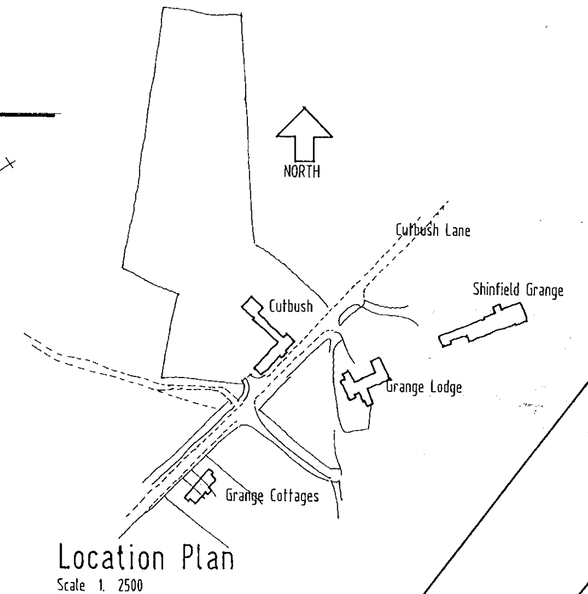

Location Plan
Scale 1. 2500

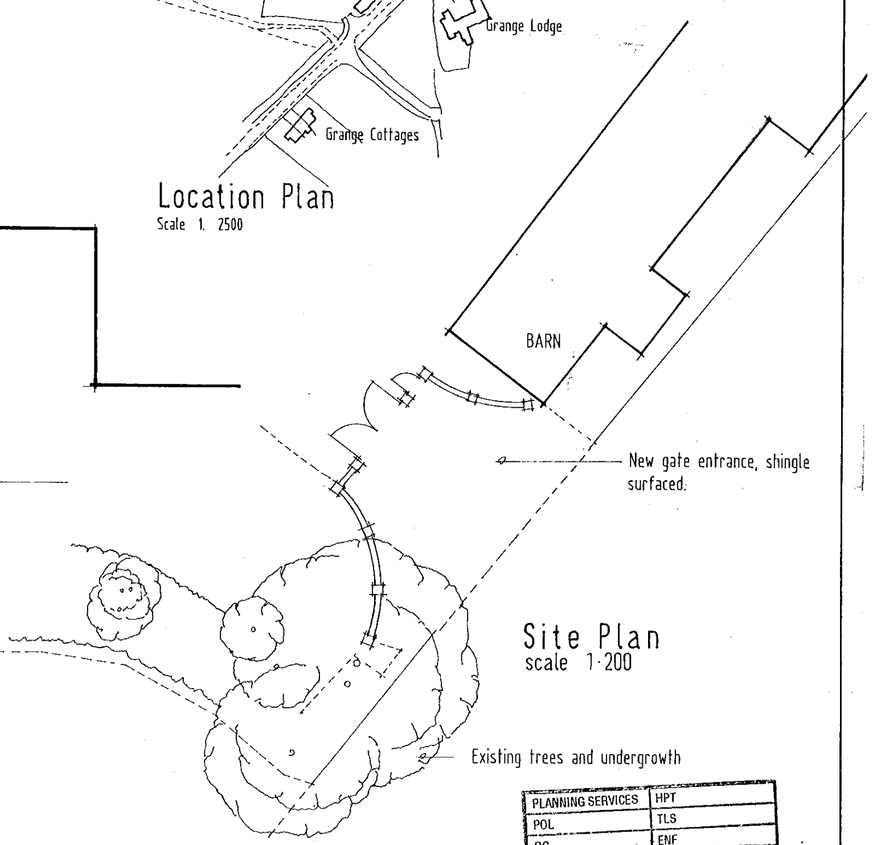

Site Plan
scale 1·200

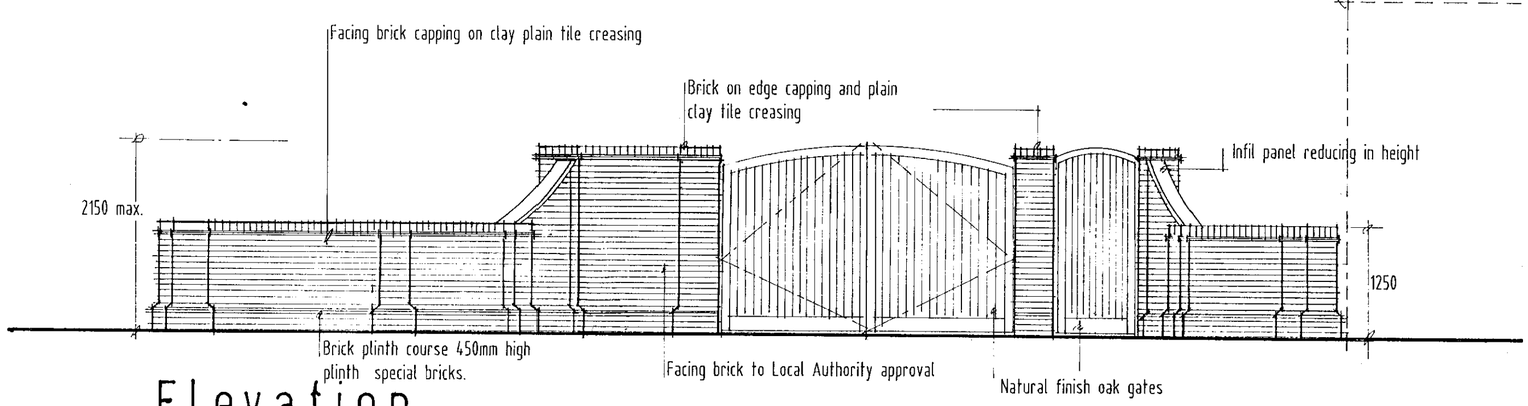

Elevation

PLANNING SERVICES	HPT
POL	TLS
DC	ENF
APP	
CS	
09 MAR 2001	
COPIES TO:	ACK:
	FILE:

REFUSED

project:
Proposed entrance gate access to.
site:
Cutbush House
Cutbush Lane · Shinfield.
Reading.

REVISED PLAN
3317

client:
Mr. A. Sibley

REVISIONS
A Height of walling reduced 6 March 2001

scale: 1·50
date: Feb. 2001
drawing no. 21/W5 Rev A

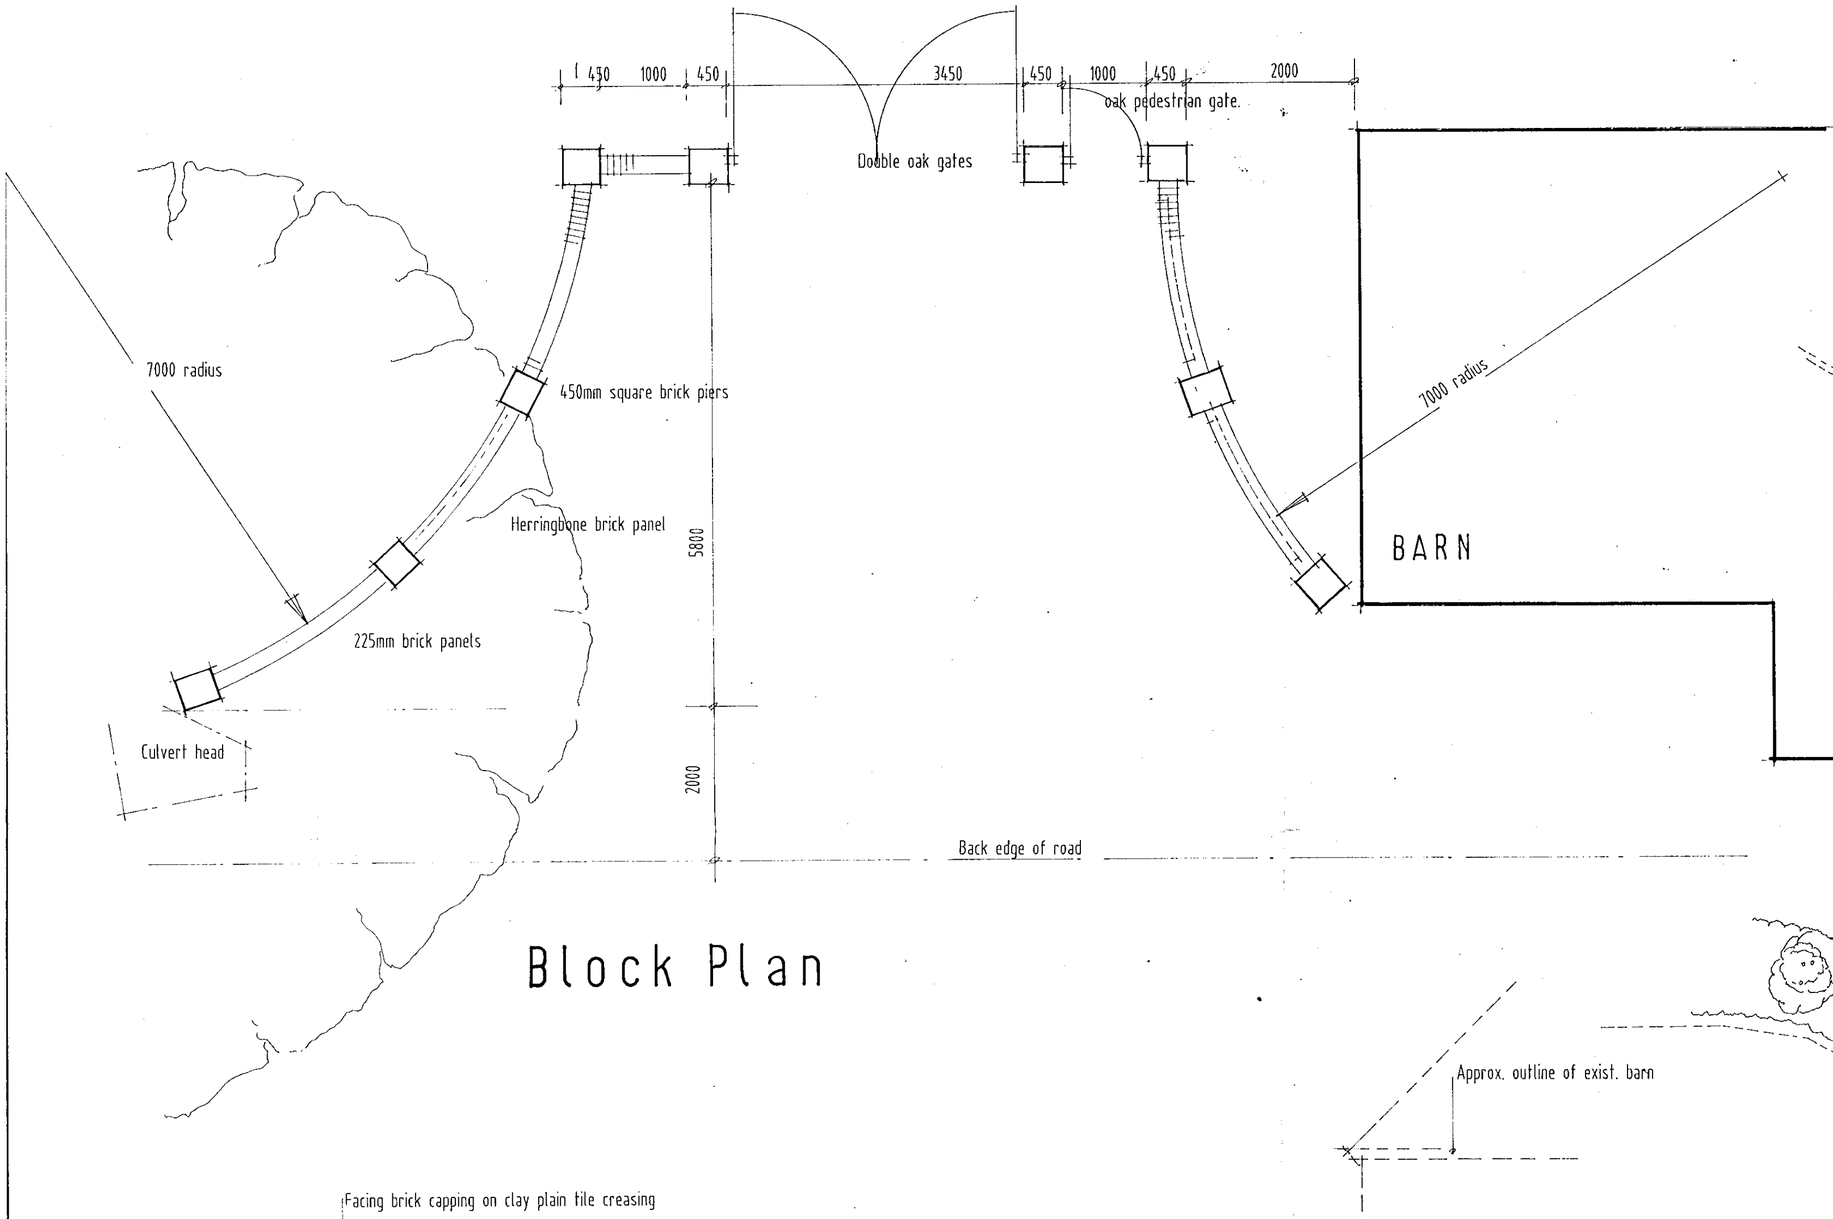

Block Plan

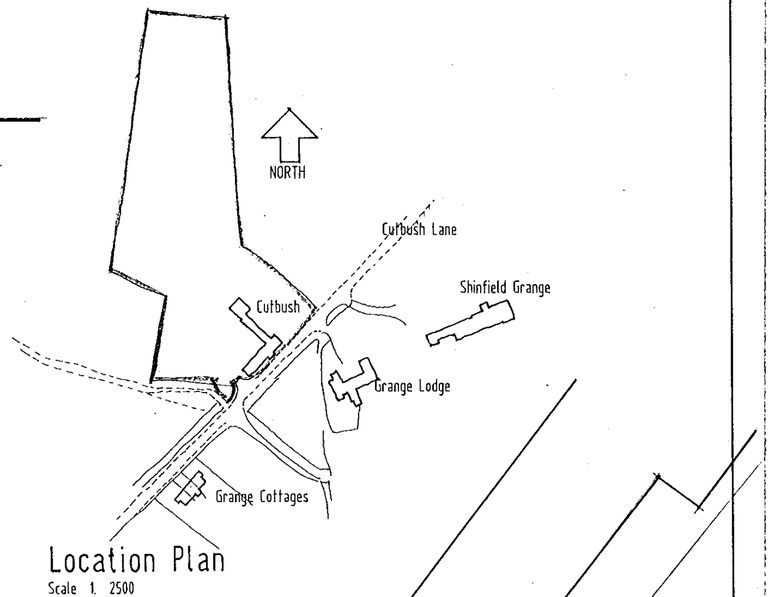

Location Plan
Scale 1. 2500

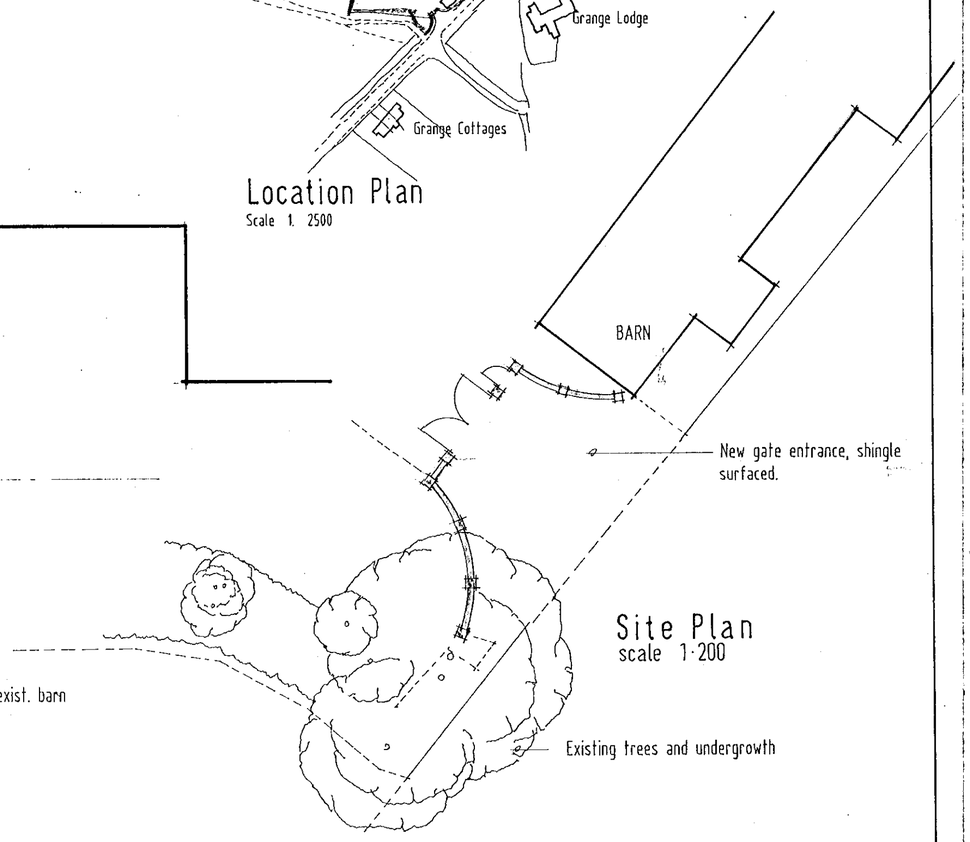

Site Plan
scale 1·200

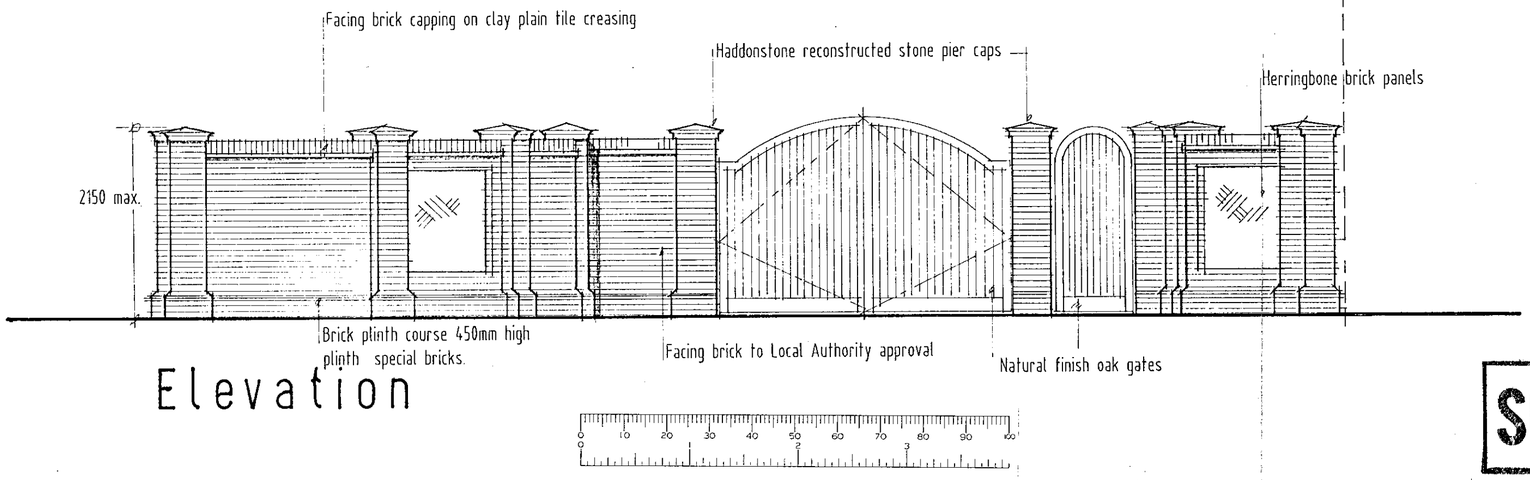

Elevation

SUPERSEDED

project:
Proposed entrance gate access to.

site:
Cutbush House
Cutbush Lane · Shinfield
Reading.

client:
Mr. A. Sibley

scale:	date:	drawing no
1·50	Feb. 2001	21/W5

06 FEB 2001 * 5517