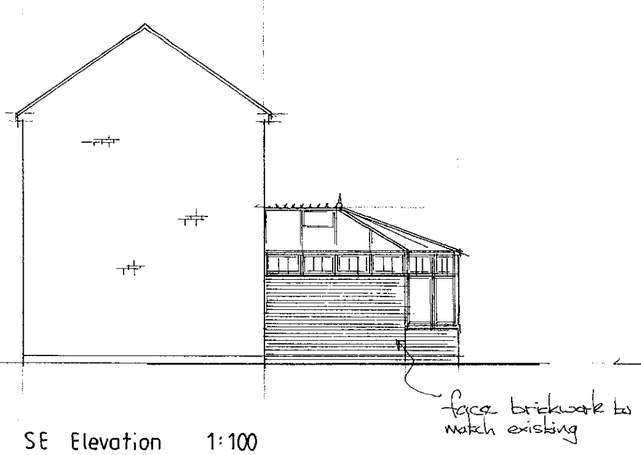

SE Elevation 1:100



NE Elevation

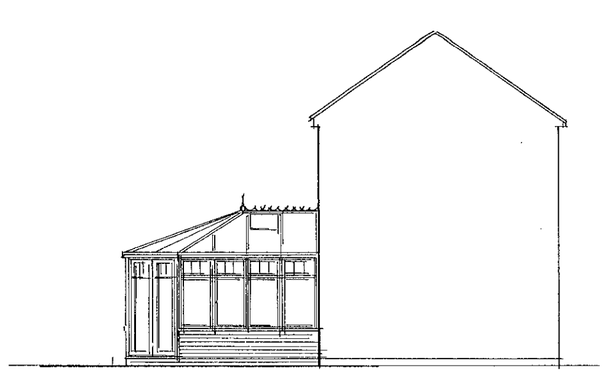

NW Elevation

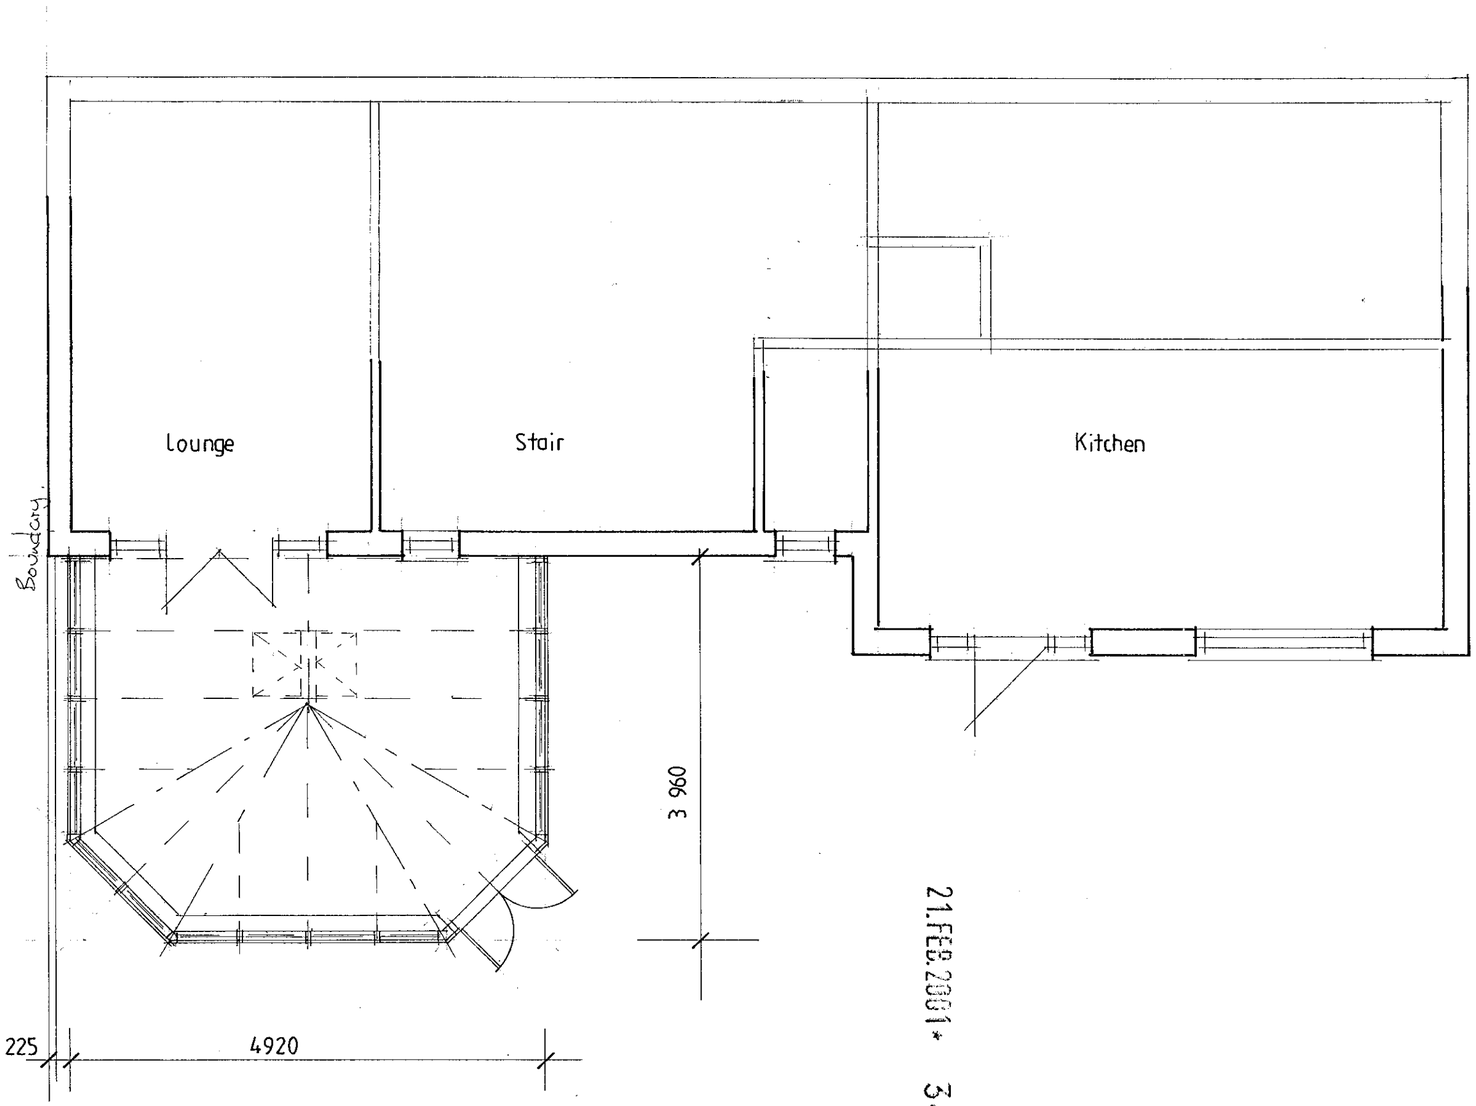

FLOOR PLAN 1:50

21.FEB.2001* 3442

Millcraft

MANUFACTURERS OF QUALITY CONSERVATORIES

Tel: 01628 580030 Fax: 01628 580033

Proposed CONSERVATORY

Mr & Mrs M Kearsley
Old Forge House
The Street
Hurst.

Plan & Elevation

1:50 , 1:100 Feb ' 2001

ML 2122 / 1