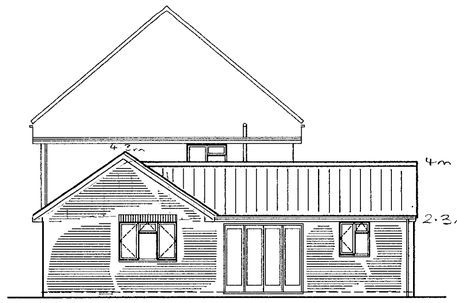

Side Elevation

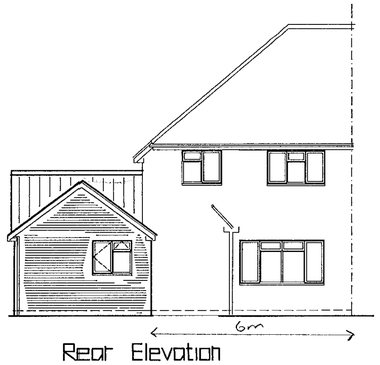

Rear Elevation



Front Elevation

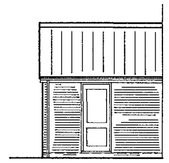

Side Elevation

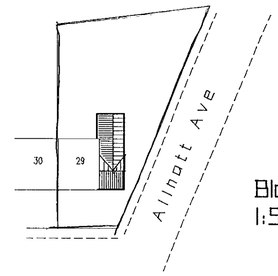

Block Plan
1:500

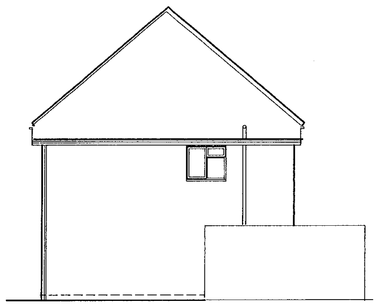

Side



Rear



Front

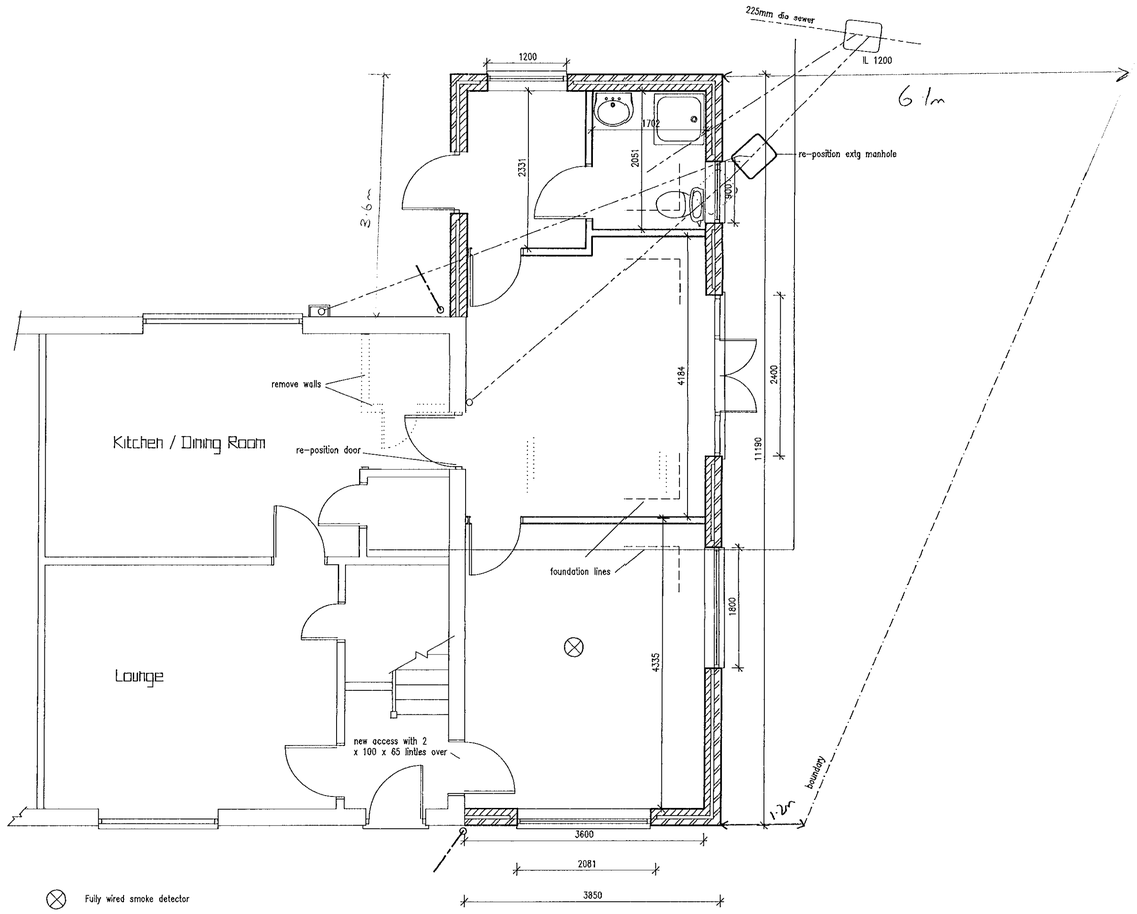

Ground Floor Plan

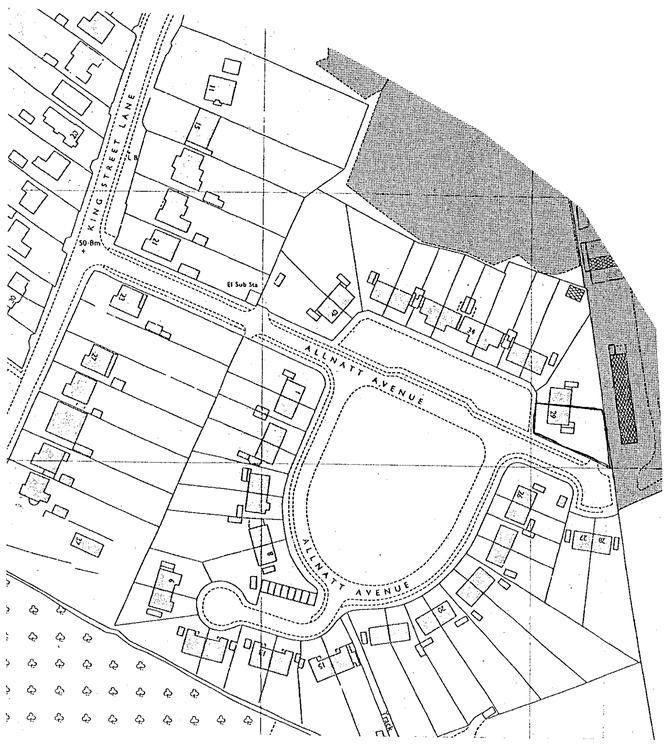

Location Plan 1:1250

09 MAR 2001 3575

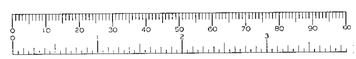

REVISIONS

Rev.	Description	Date

JOB TITLE

Mr & Mrs Molcock
29 Allnatt Ave
Winnersh, Wokingham

TITLE

Side Extension

SCALE 1:50 1:100

DATE 26/2/2001

DRAWING No. Molcock:01

12/6/01