
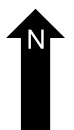
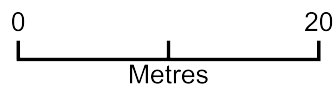


Block Plan for 23 Sturges Road

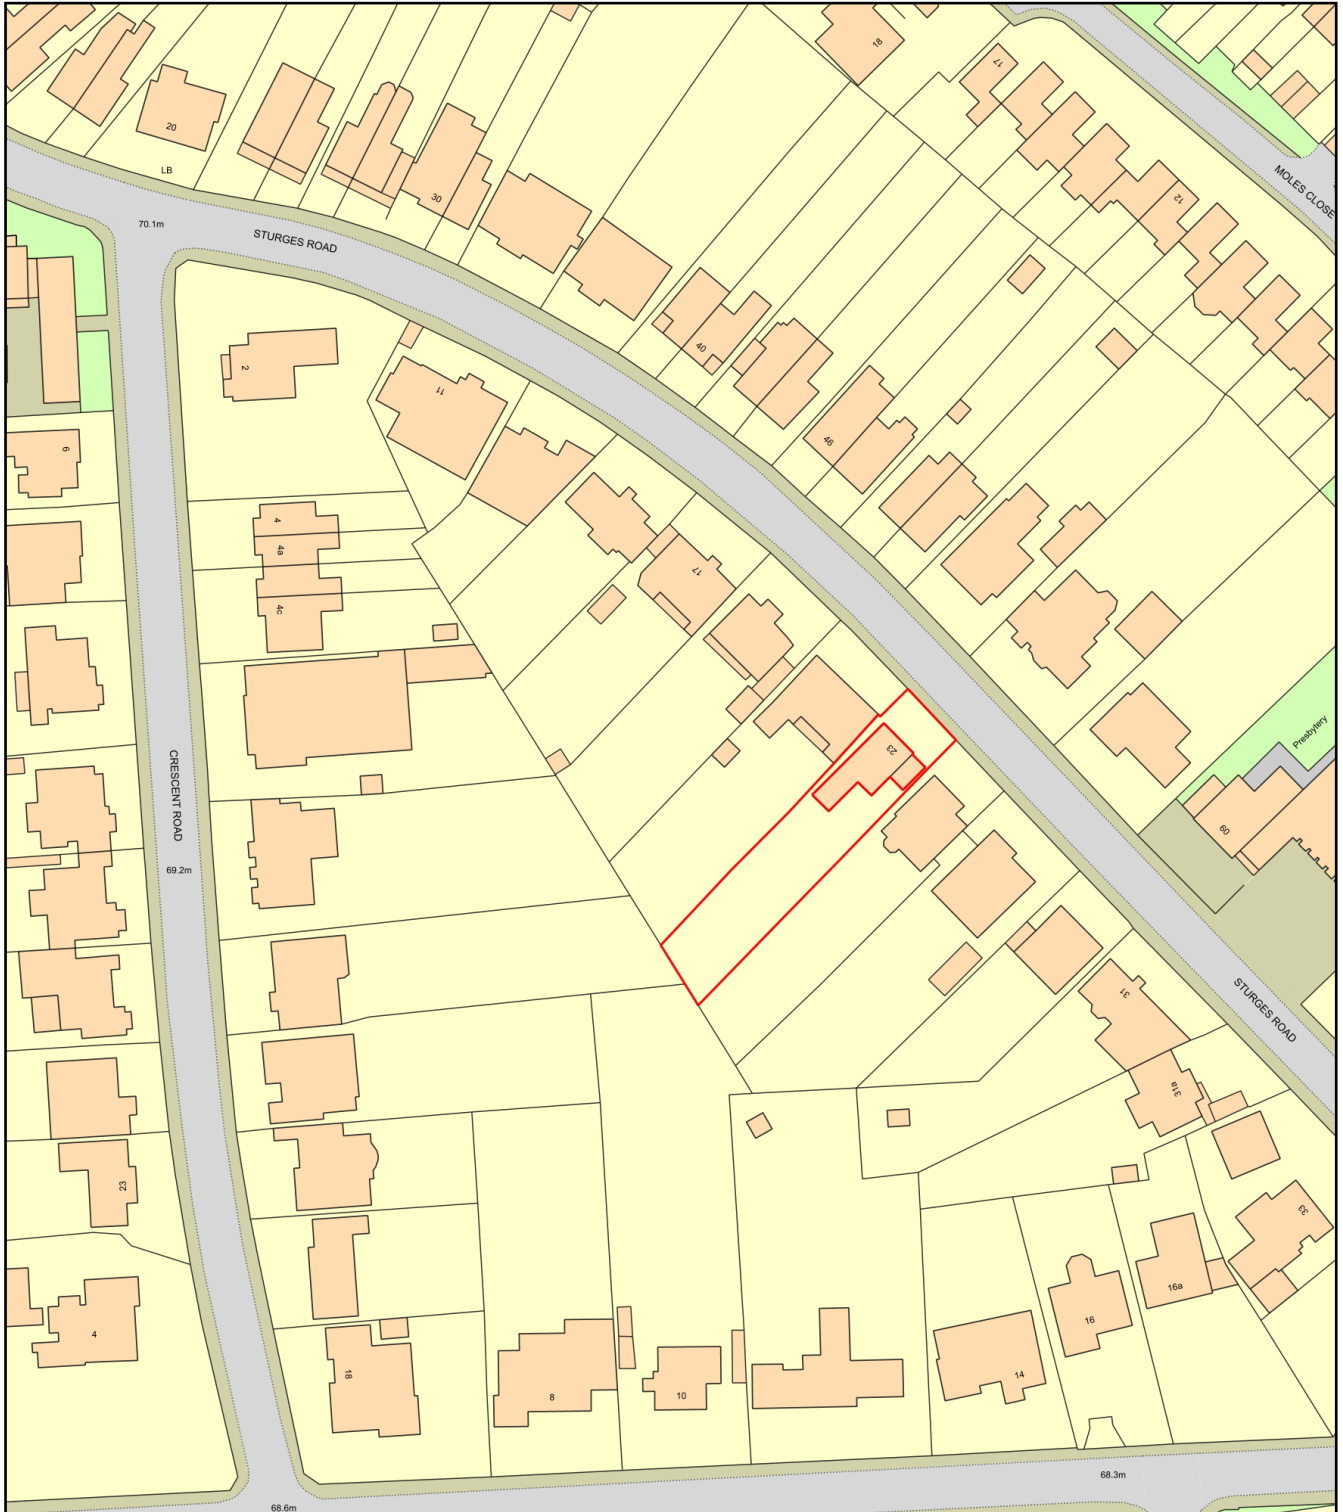

Plan Produced for: A Boddam-Whetham

Date Produced: 06 Feb 2024

Plan Reference Number: TQRQM24037185001116

Scale: 1:500 @ A4