


01

HDAA4

Proposed Block Plan

SCALE: 1:200@A3

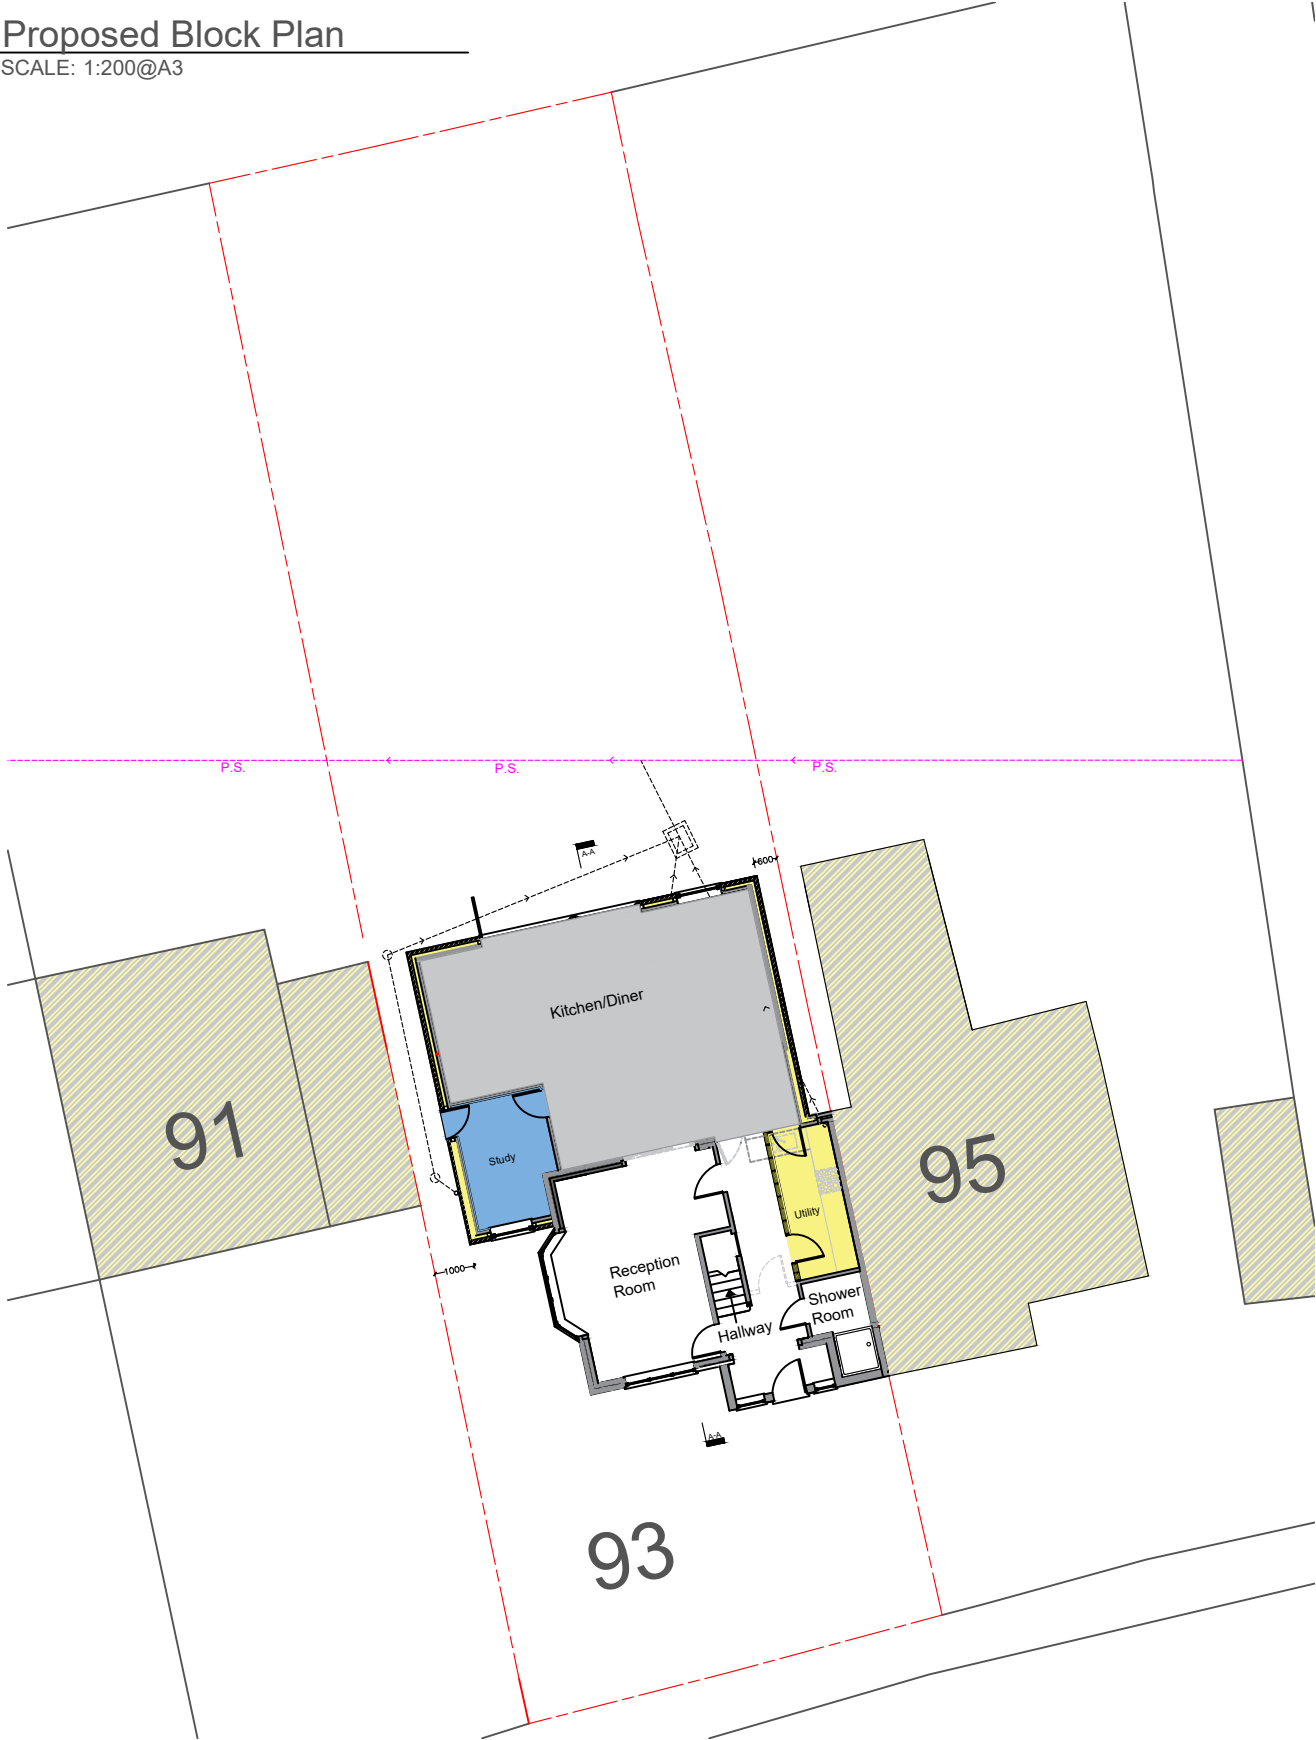

02

HDAA4

Site Location Map

SCALE: 1:1250@A3



01856 898 022
www.UKPlanningMaps.com



Produced on 26 November 2024 from the Ordnance Survey National Geographic Database and incorporating surveyed revision available at this date.
This map shows the area bounded by 476295 173637, 476395 173637, 476395 173737, 476295 173737, 476295 173637
Crown copyright and database rights 2024 OS 100054135. Supplied by copla ltd trading as UKPlanningMaps.com a licensed Ordnance Survey partner (OS 100054135).
Data licence expires 26 November 2025. Unique plan reference: v11//1179405/1585152



NOTES:

Rev	Date	Details Of Issue	Initials
-----	------	------------------	----------

Status

Planning

MC Contracting

Tel:01895 811 810

Email: seanococonnellbuild@yahoo.co.uk

This document and all information herein is confidential and the intellectual property of MC. It is disclosed in confidence on terms that it will not be disclosed to any third party, used, sold, loaned, licensed, or reproduced in whole or in any part in any manner or form for manufacturing, tendering or for any other purpose without the written permission of MC. The copyright is retained by MC.
© MC

Client
Ms Amelia Maysun

Project
93 Haddon Drive, Woodley . RG5 4LY

Title
Proposed Block Plan
& Location Map

Drawn
SOC

Date:
10/11/2024

Scale (at A3)
Varies

Dwg no.
HDAA4

Revision No.