


Location Plan

Site Address: 5, Lockhart Drive, Wokingham, RG40 5BF

Date Produced: 21-Jul-2025

Scale: 1:1250 @A4

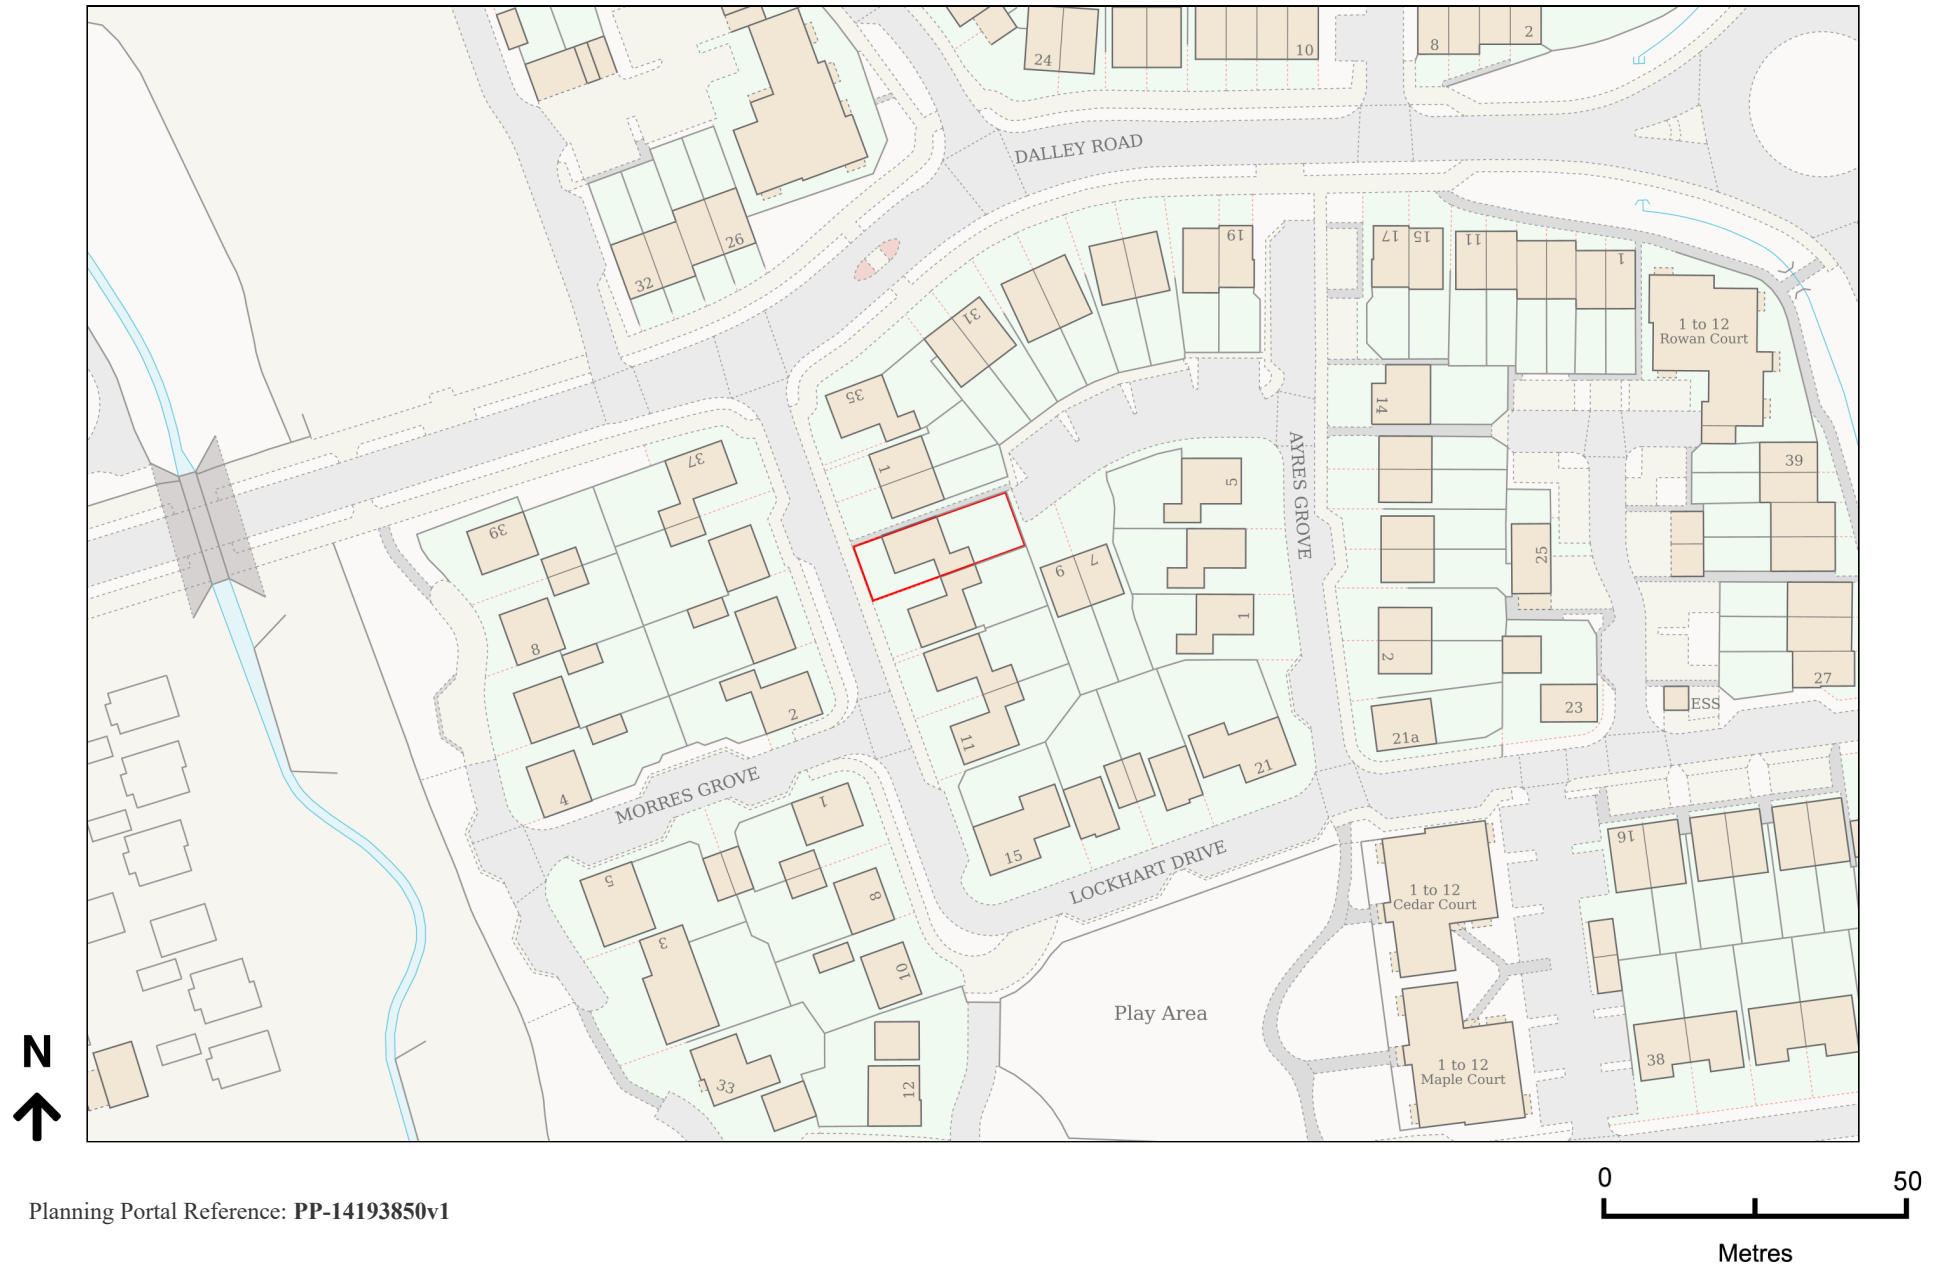

Planning Portal Reference: PP-14193850v1