
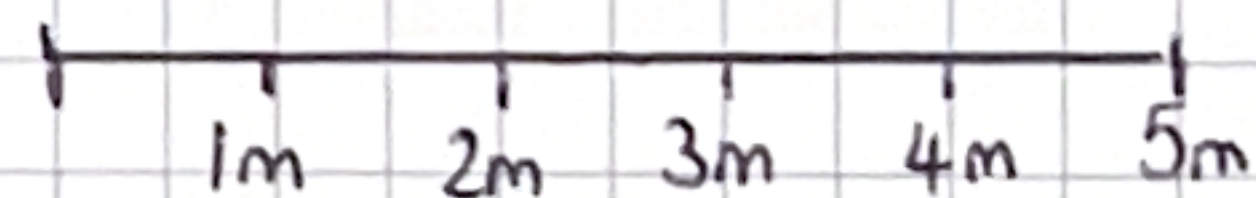


Existing Ground Floor Plan @ 1:100

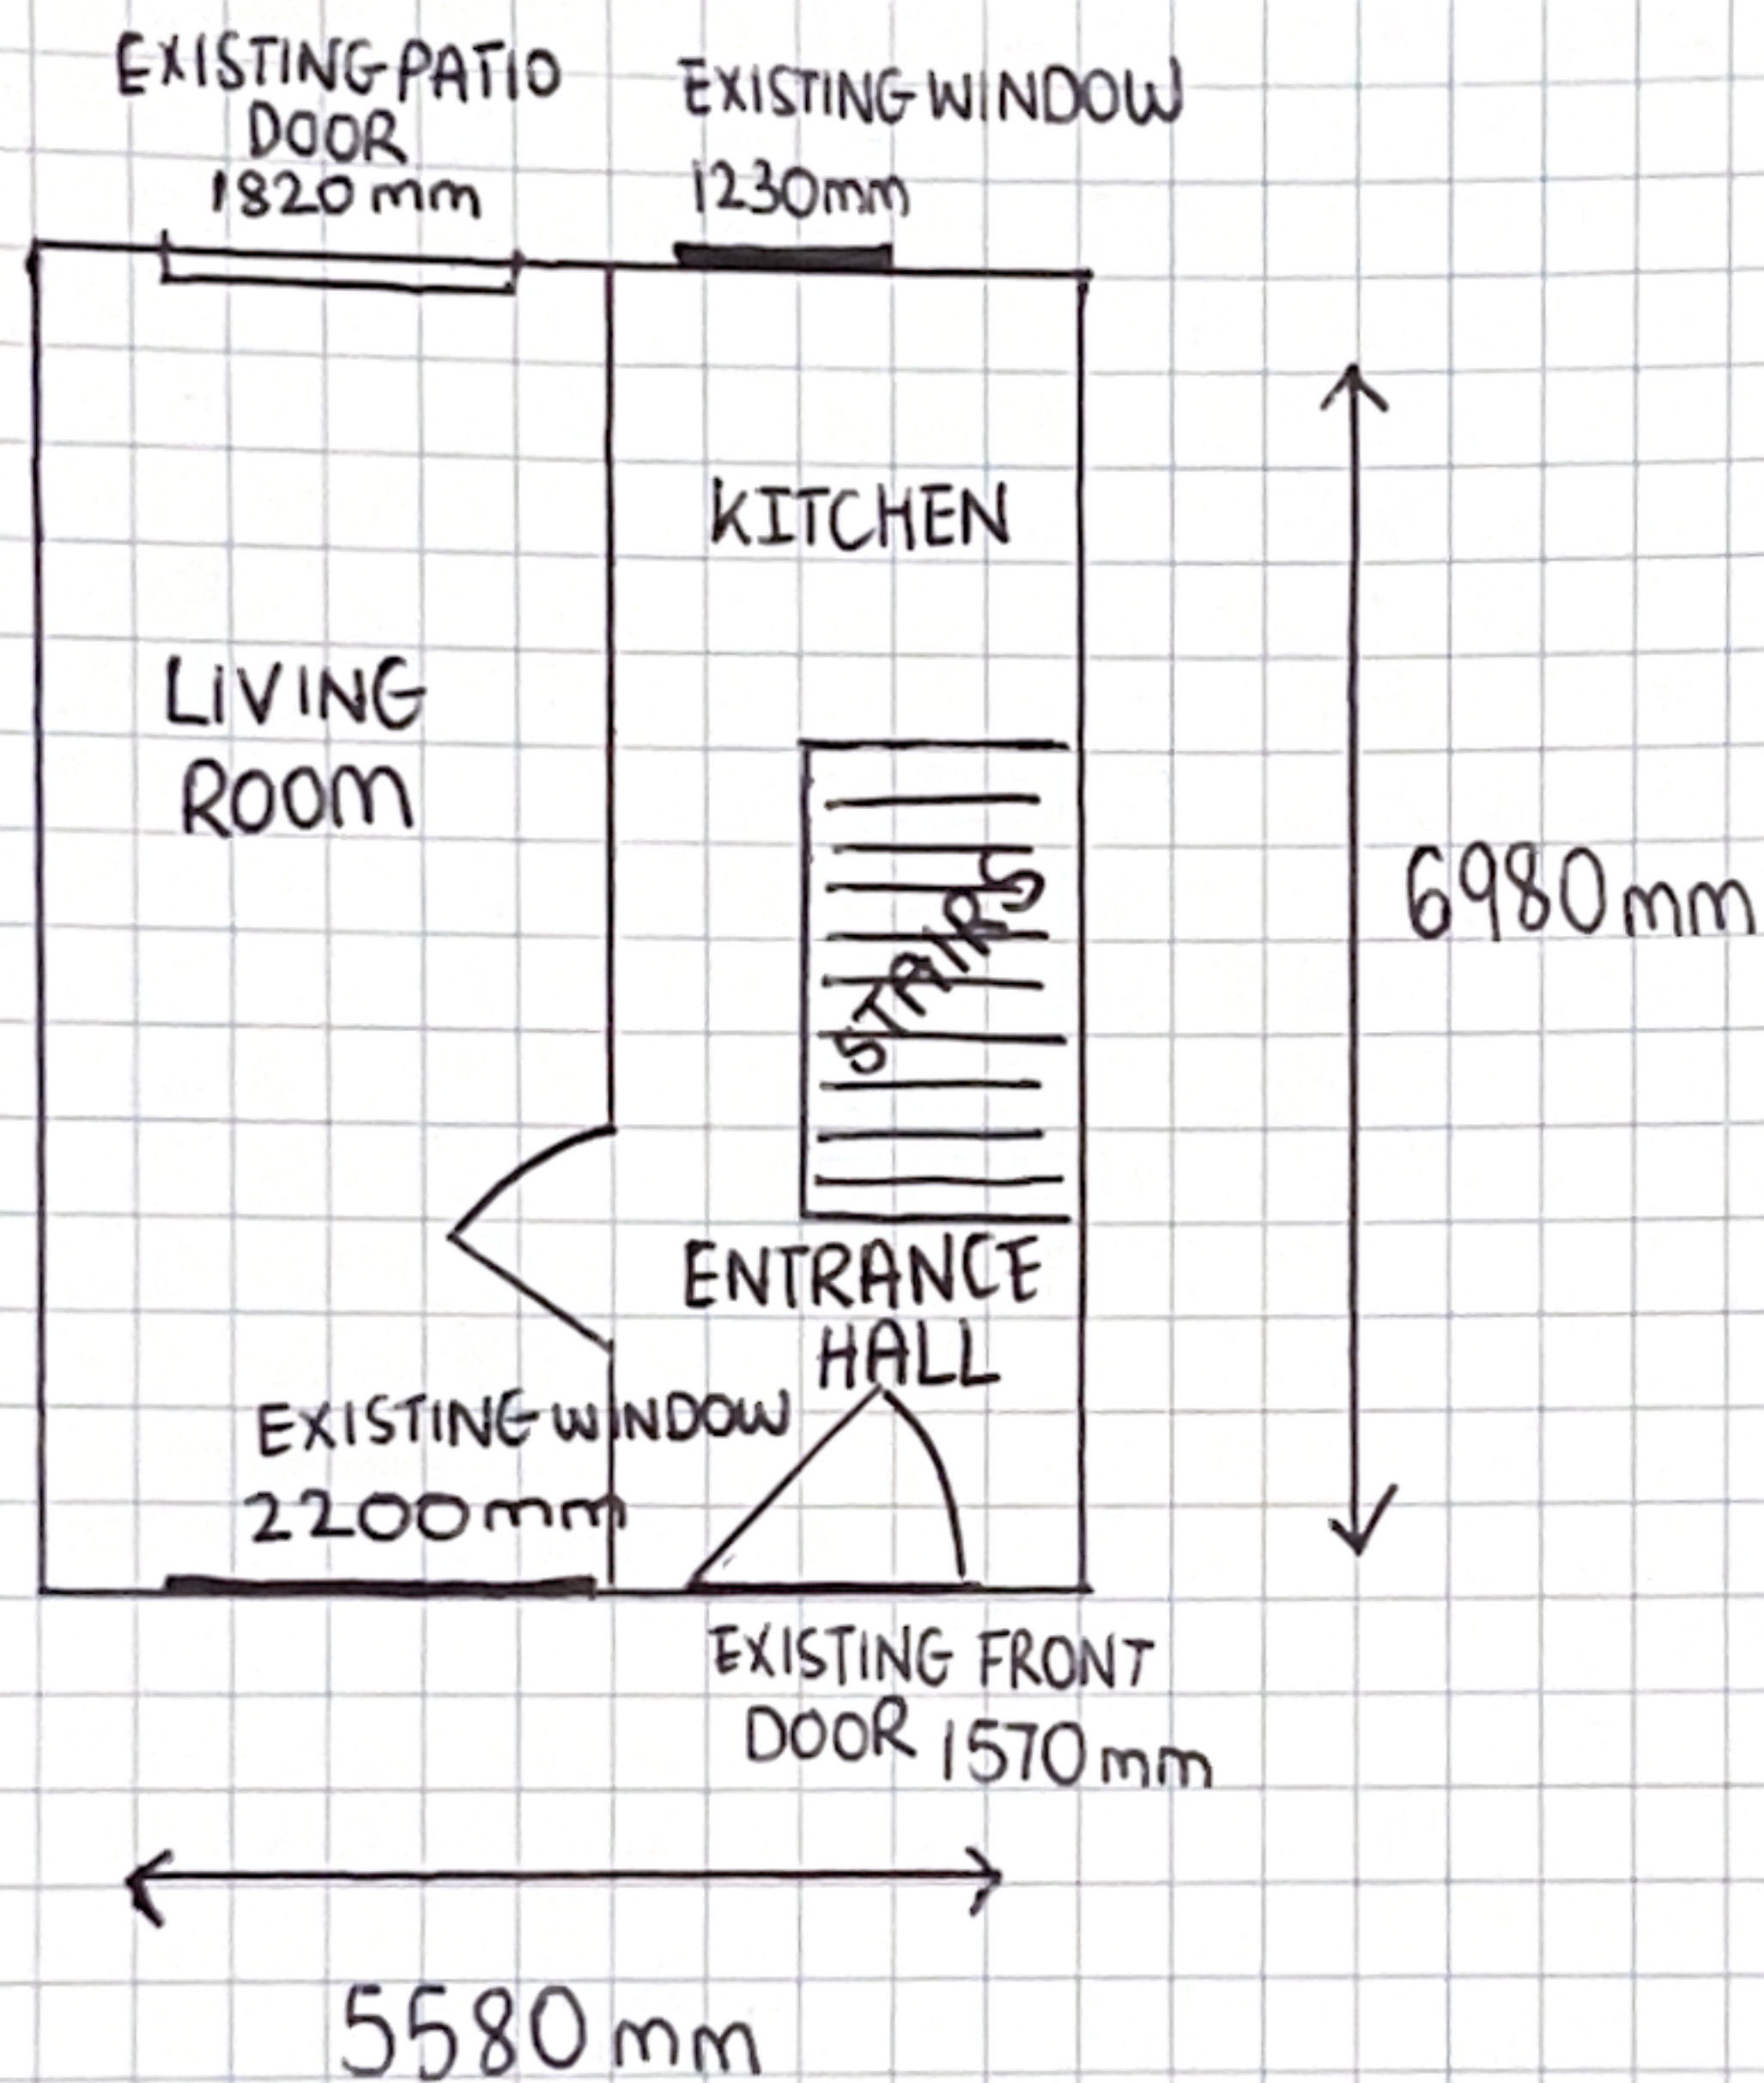

Scale Bar 1:100

1mm = 100mm