


This drawing is the property of Bradley Murphy Design Ltd. Copyright is reserved by them and the drawing is issued on the condition that it is not copied, reproduced, retained nor disclosed to any unauthorized person either wholly or in part without the consent of Bradley Murphy Design Ltd.

NOTES:

- THIS DRAWING IS BASED ON BMD.23.0016.DR.P010 SANG LANDSCAPE GA
- THIS DRAWING SHOULD BE READ IN CONJUNCTION WITH ALL OTHER LANDSCAPE DRAWINGS AND DOCUMENTS
- THIS DRAWING IS NOT INTENDED FOR CONSTRUCTION
- DO NOT SCALE FROM THIS DRAWING
- ANY DISCREPANCIES WITHIN THIS DRAWING OR BETWEEN THIS DRAWING AND ANY OTHER INFORMATION IS TO BE REPORTED TO BMD FOR CLARIFICATION

THIS DRAWING SHOULD BE READ IN CONJUNCTION WITH THE FOLLOWING DRAWINGS & REPORTS. THESE REPORTS & DRAWINGS PROVIDE FURTHER DETAIL ON THE SANG STRATEGY AND THE WIDER GREEN INFRASTRUCTURE ASSOCIATED WITH THE DEVELOPMENT:

- BMD.23.0016.RP.P002 MASTERPLAN FRAMEWORK DOCUMENT
- BMD.23.0016.DR.P005D PARAMETER PLAN - LAND USE
- BMD.23.0016.DR.P006E PARAMETER PLAN - GREEN INFRASTRUCTURE
- BMD.23.0016.DR.P007D PARAMETER PLAN - ACCESS & MOVEMENT
- BMD.23.0016.DR.P008C PARAMETER PLAN - BUILDING HEIGHTS

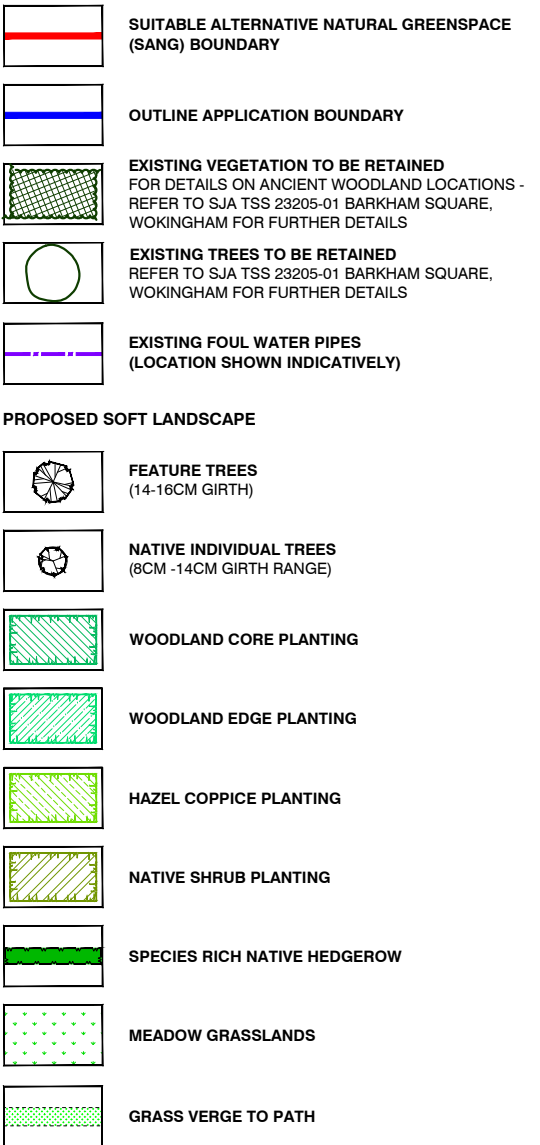

Planting Schedule

Tree Species	Girth	Height	Specification
Acer campestre	12-14cm	350-425cm	Heavy Standard: 3x: RB: Clear Stem min. 200cm
Alnus glutinosa	12-14cm	350-425cm	Heavy Standard: 3x: RB: Clear Stem min. 200cm
Betula pubescens	8-10cm	250-300cm	Standard :2x: RB: Clear Stem 175-200
Malus sylvestris	10-12cm	300-350cm	Selected Standard :2x: RB: Clear Stem 175-200
Populus nigra	14-16cm	425-600cm	Extra Heavy Standard: 3x: RB: Clear Stem min. 200cm
Prunus avium	12-14cm	350-425cm	Extra Heavy Standard: 3x: RB: Clear Stem min. 200cm
Prunus padus	10-12cm	300-350cm	Selected Standard :2x: RB: Clear Stem 175-200
Quercus robur	8-10cm	250-300cm	2x: Standard: clear stem 175-200cm; 3 breaks
Quercus robur	14-16cm	400-450cm	Extra Heavy Standard: 3x: RB: Clear Stem min. 200cm
Salix caprea	10-12cm	300-350cm	Selected Standard :2x: RB: Clear Stem 175-200
Sorbus aria	8-10cm	250-300cm	Standard: 2x: RB: Clear Stem 175-200
Sorbus aucuparia	10-12cm	300-350cm	Selected Standard :2x: RB: Clear Stem 175-200
Sorbus torminalis	10-12cm	300-350cm	Selected Standard :2x: RB: Clear Stem 175-200

Species Rich Native Hedgerow	Mix %	Species	Specification	Height	Density
5%	Acer campestre	1+1: Transplant - seed raised; B		60-80cm	0.3Ctr Double Staggered at 0.5m offset
10%	Cornus sanguinea	1+1: Transplant - seed raised; branched; 3 breaks; B		60-80cm	0.3Ctr Double Staggered at 0.5m offset
15%	Corylus avellana	1+2: Transplant - seed raised; branched; 3 breaks; B		60-80cm	0.3Ctr Double Staggered at 0.5m offset
40%	Crataegus monogyna	1+1: Transplant - seed raised; B		60-80cm	0.3Ctr Double Staggered at 0.5m offset
10%	Rosa arvensis	1+1: Transplant - seed raised; branched; 2 breaks; B		60-80cm	0.3Ctr Double Staggered at 0.5m offset
5%	Rosa canina	1+1: Transplant - seed raised; branched; 3 breaks; B		60-80cm	0.3Ctr Double Staggered at 0.5m offset
5%	Sambucus nigra	1+1: Transplant - seed raised; branched; 3 breaks; B		60-80cm	0.3Ctr Double Staggered at 0.5m offset
10%	Viburnum opulus	1+2: Transplant - seed raised; branched; 3 breaks; B		60-80cm	0.3Ctr Double Staggered at 0.5m offset

Native Woodland Core Mix	Mix %	Species	Specification	Height	Density
15%	Acer campestre	1+2: Transplant - seed raised; B		60-80cm	2Ctr
15%	Betula pubescens	1+2: Transplant - seed raised; B		60-80cm	2Ctr
15%	Crataegus monogyna	1+1: Transplant - seed raised; B		60-80cm	2Ctr
10%	Ilex aquifolium	Leader with laterals; C 3L		60-80cm	2Ctr
35%	Quercus robur	1+2: Transplant - seed raised; B		60-80cm	2Ctr
10%	Sorbus torminalis	1+2: Transplant - seed raised; B		60-80cm	2Ctr

Native Woodland Edge Mix	Mix %	Species	Specification	Height	Density
12%	Acer campestre	1+1: Transplant - seed raised; B		60-80cm	2Ctr
12%	Betula pendula	1+1: Transplant - seed raised; B		60-80cm	2Ctr
5%	Cornus sanguinea	1+1: Transplant - seed raised; branched; 3 breaks; B		60-80cm	2Ctr
5%	Corylus avellana	1+2: Transplant - seed raised; B		60-80cm	2Ctr
15%	Crataegus monogyna	1+1: Transplant - seed raised; B		60-80cm	2Ctr
12%	Malus sylvestris	1+1: Transplant - seed raised; B		60-80cm	2Ctr
5%	Prunus avium	1+1: Transplant - seed raised; B		60-80cm	2Ctr
10%	Prunus padus	1+1: Transplant - seed raised; B		60-80cm	2Ctr
8%	Rosa arvensis	1+1: Transplant - seed raised; branched; 2 breaks; B		60-80cm	2Ctr
6%	Rosa canina	1+1: Transplant - seed raised; branched; 2 breaks; B		60-80cm	2Ctr
5%	Salix caprea	0/1: Cutting; branched; 2 breaks; B		60-80cm	2Ctr
5%	Viburnum opulus	1+2: Transplant - seed raised; branched; 3 breaks; B		60-80cm	2Ctr

Hazel Coppice Mix	Mix %	Species	Specification	Height	Density
100%	Corylus avellana	1+2: Transplant - seed raised; branched; 3 breaks; B		60-80cm	2Ctr

Native Shrub Planting Mix	Mix %	Species	Specification	Height	Density
10%	Cornus sanguinea	1+1: Transplant - seed raised; branched; 2 breaks; B		60-80cm	2Ctr
15%	Corylus avellana	1+2: Transplant - seed raised; B		60-80cm	2Ctr
15%	Crataegus monogyna	1+1: Transplant - seed raised; B		60-80cm	2Ctr
15%	Prunus spinosa	1+1: Transplant - seed raised; B		60-80cm	2Ctr
10%	Rosa arvensis	1+1: Transplant - seed raised; branched; 2 breaks; B		60-80cm	2Ctr
10%	Rosa canina	1+1: Transplant - seed raised; branched; 2 breaks; B		60-80cm	2Ctr
15%	Salix caprea	0/1: Cutting; branched; 2 breaks; B		60-80cm	2Ctr
10%	Viburnum opulus	1+1: Transplant - seed raised; branched; 2 breaks; B		60-80cm	2Ctr

A	UPDATED TO COMMENTS	11/03/26
Rev	Description	Date

Purpose of Issue

PLANNING

Bradley Murphy Design Ltd
Studio 3, Floor 18
Alpha Studios
Alpha Tower
Suffolk St Queensway
Birmingham
B1 1TT



t: 0121 815 9127
e: info@bradleymurphydesign.co.uk
www.bradleymurphydesign.co.uk

Client

CREST NICHOLSON

Project

BARKHAM SQUARE

Drawing Title

SANG - PLANTING PLAN

Drawn RF	Checked MP	Approved RW	Date 07/10/2025
Job No. 23.0016	Scale 1:1250	Sheet Size A1	Revision
Drawing Number BMD.23.0016.DR.P301			A