


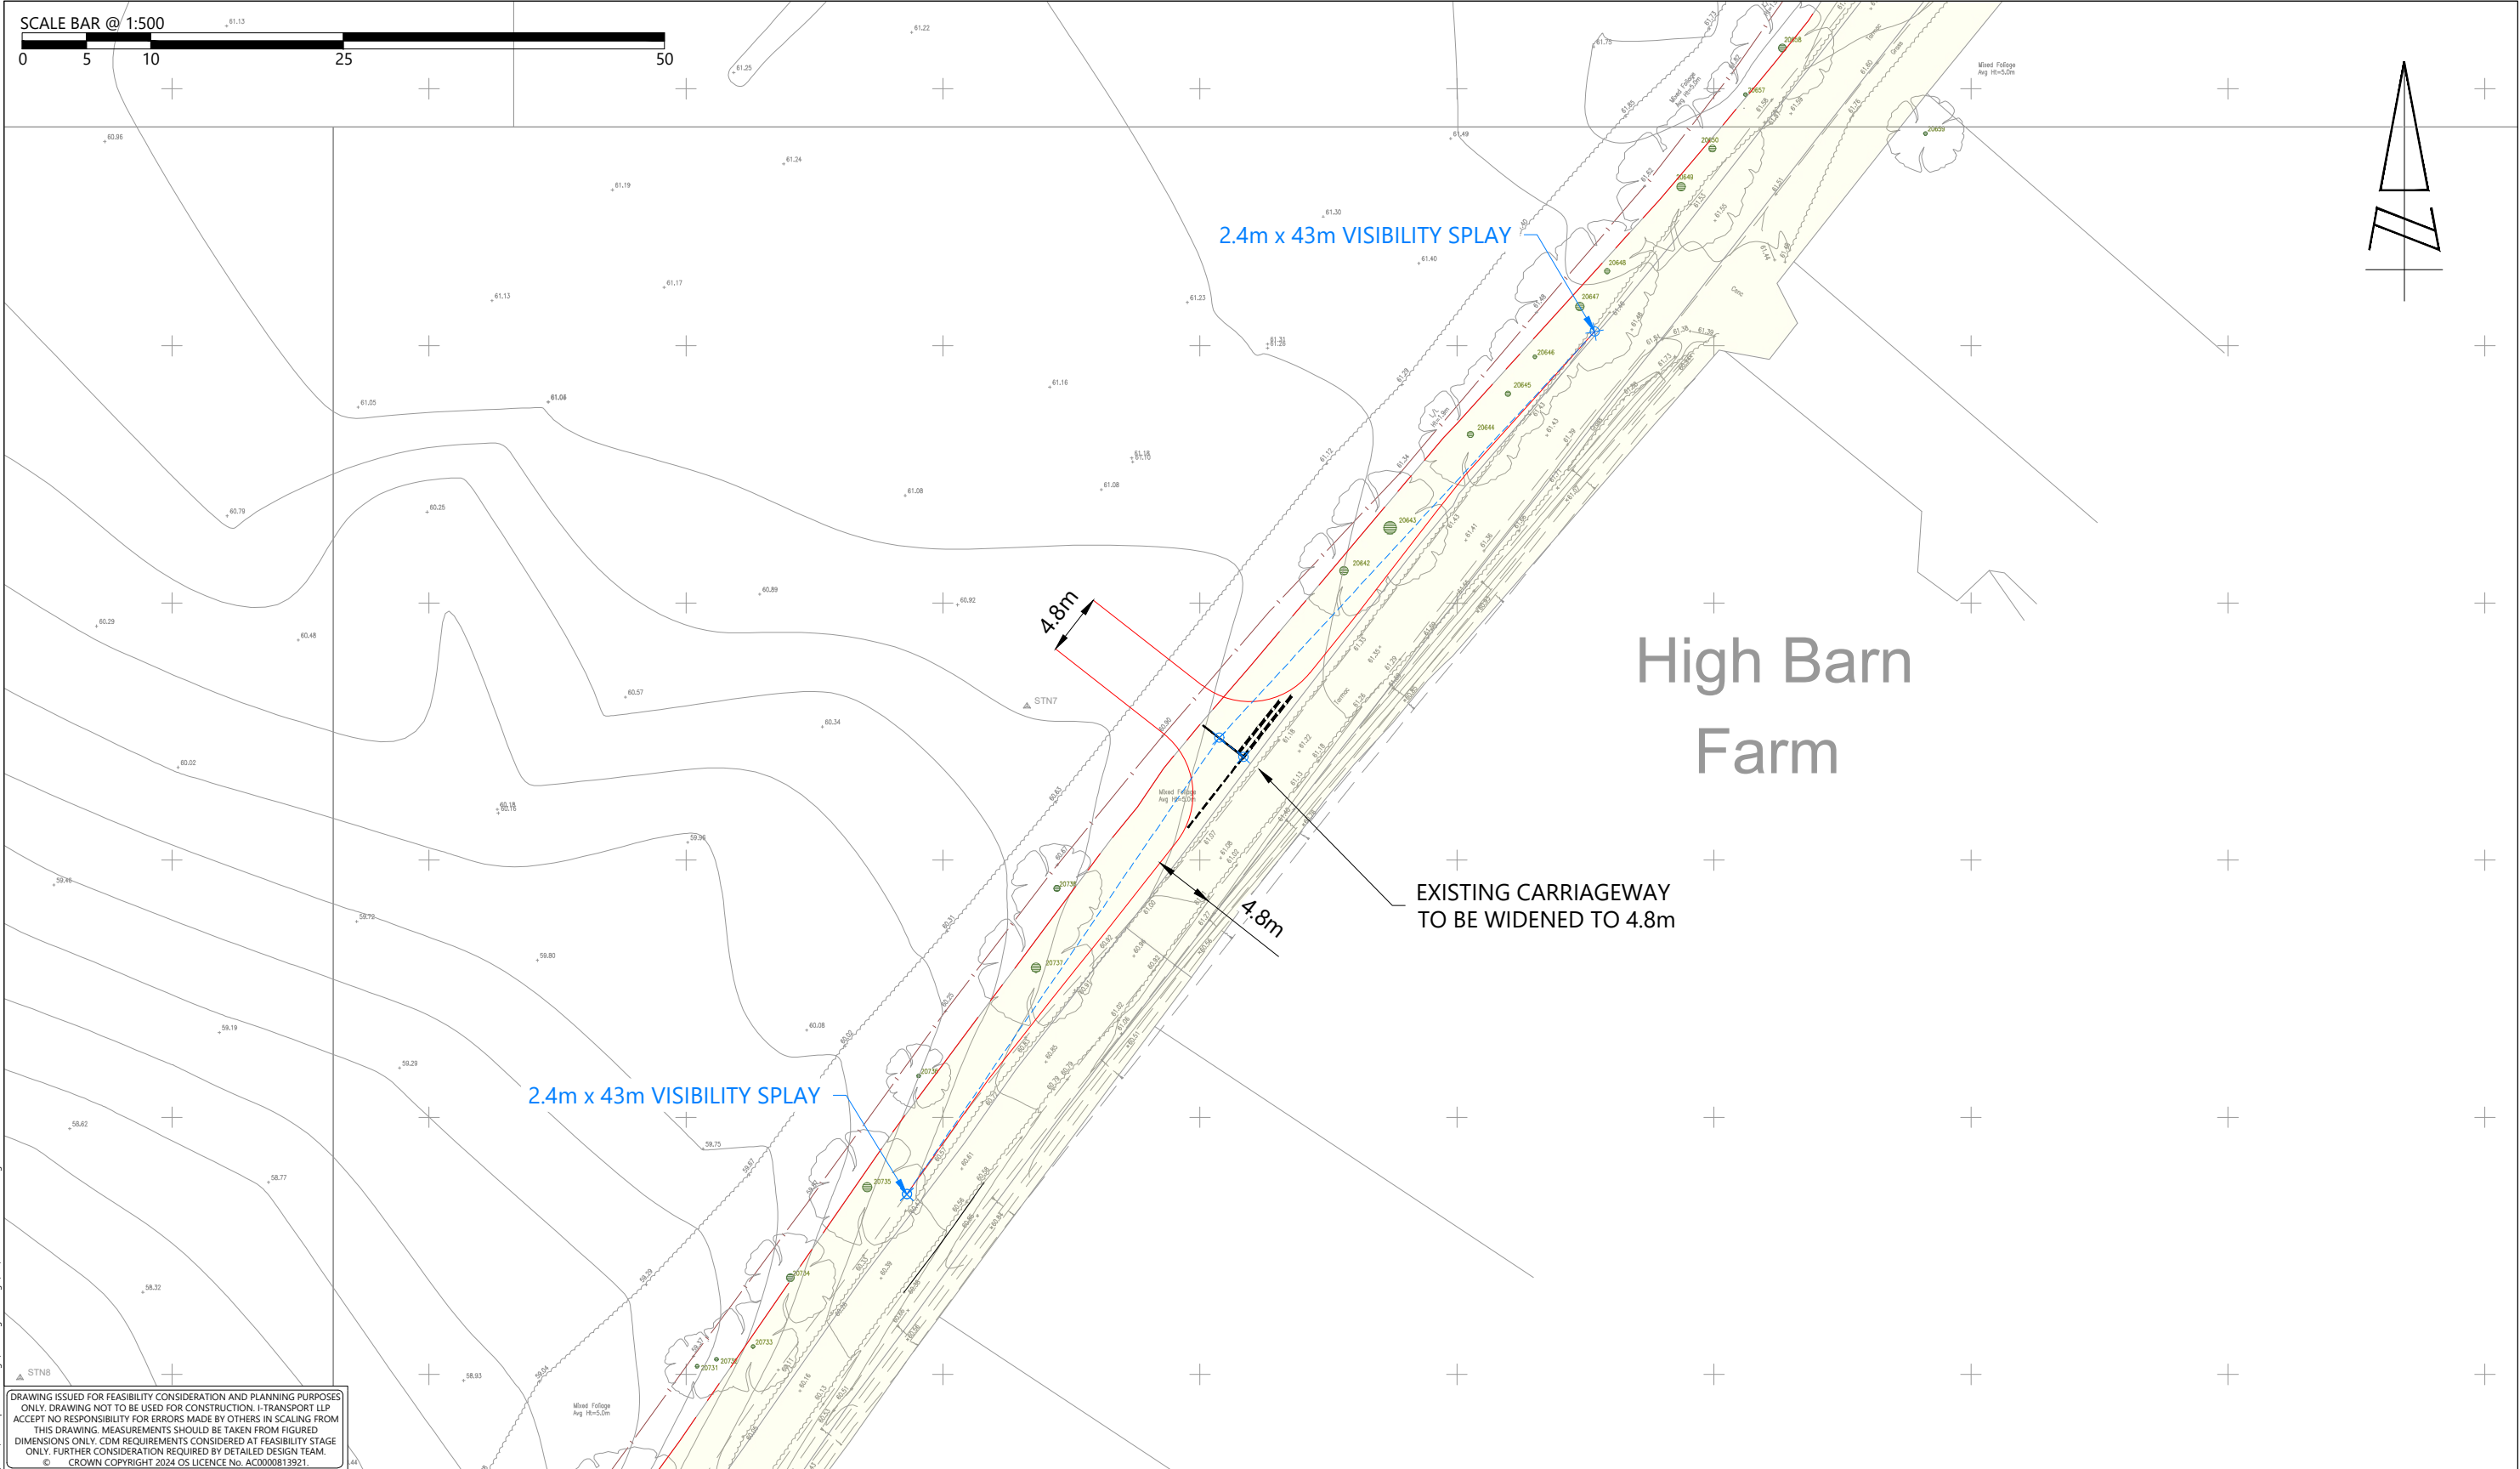

DRAWING ISSUED FOR FEASIBILITY CONSIDERATION AND PLANNING PURPOSES ONLY. DRAWING NOT TO BE USED FOR CONSTRUCTION. I-TRANSPORT LLP ACCEPTS NO RESPONSIBILITY FOR ERRORS MADE BY OTHERS IN SCALING FROM THIS DRAWING. MEASUREMENTS SHOULD BE TAKEN FROM FIGURED DIMENSIONS ONLY. CDM REQUIREMENTS CONSIDERED AT FEASIBILITY STAGE ONLY. FURTHER CONSIDERATION REQUIRED BY DETAILED DESIGN TEAM.
© CROWN COPYRIGHT 2024 OS LICENCE No. AC0000813921.



33 Queen Street, London, EC4R 1AP Tel: 0204 531 3660

www.i-transport.co.uk

A	12.12.24	SH	ACCESS LOCATION UPDATED	TH	TH
REV	DATE	BY	DESCRIPTION	CHK	APD
STATUS:			FOR INFORMATION		

TITLE:		SECONDARY ACCESS POINT FROM COMMONFIELD LANE	
PROJECT:		BARKHAM SQUARE	
CLIENT:		CREST NICHOLSON	

DRAWN:	CHECKED:	APPROVED:
SH	TH	TH
PROJECT No:	SCALE @ A3:	DATE:
ITL11337	1:500	12.12.24
DRAWING No:	ITL11337-GA-002	
REV:	A	