



DO NOT SCALE FROM THIS DRAWING. VERIFY ALL DIMENSIONS BEFORE SETTING OUT, COMMENCING WORK OR MAKING ANY SHOP DRAWINGS. REPORT ANY DISCREPANCIES TO SUPERVISING OFFICER IMMEDIATELY. COPYRIGHT ©


Rev	Description	Date
A	SCHEME REDUCTION	JULY '26

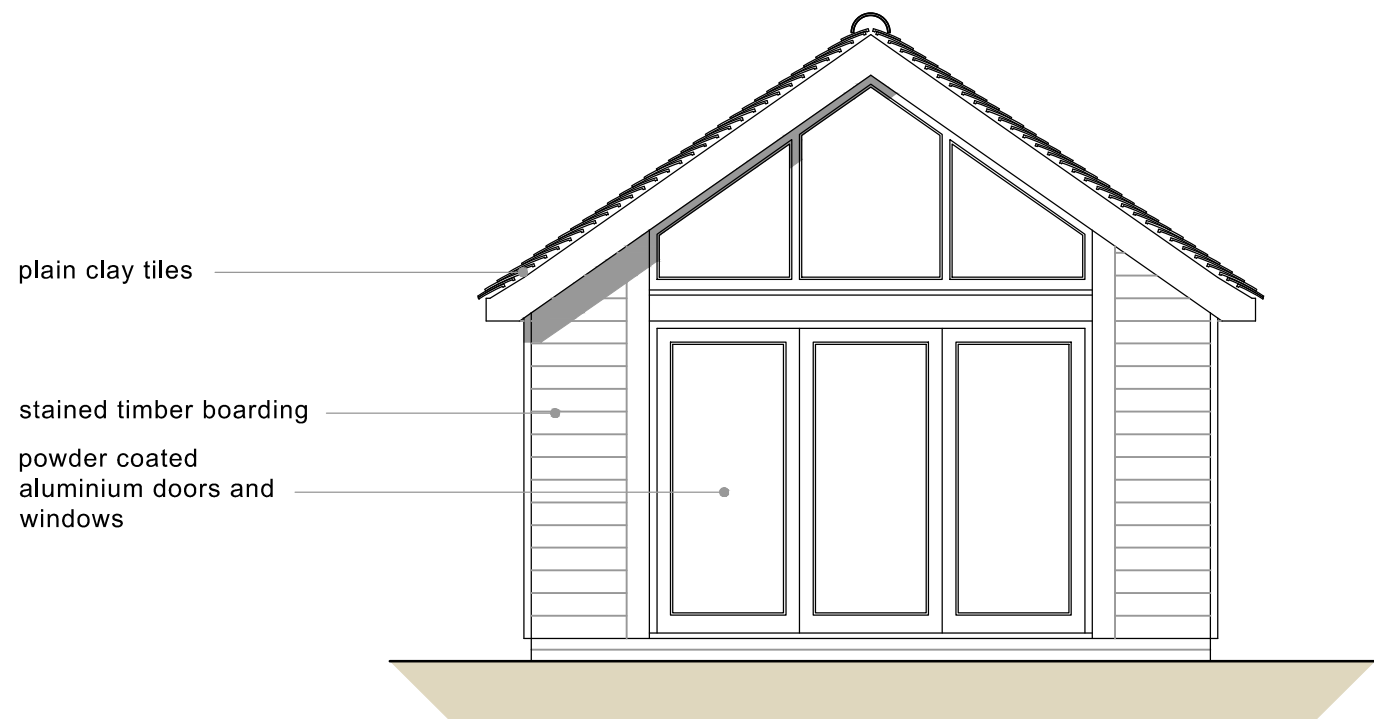


SOUTH WEST ELEVATION

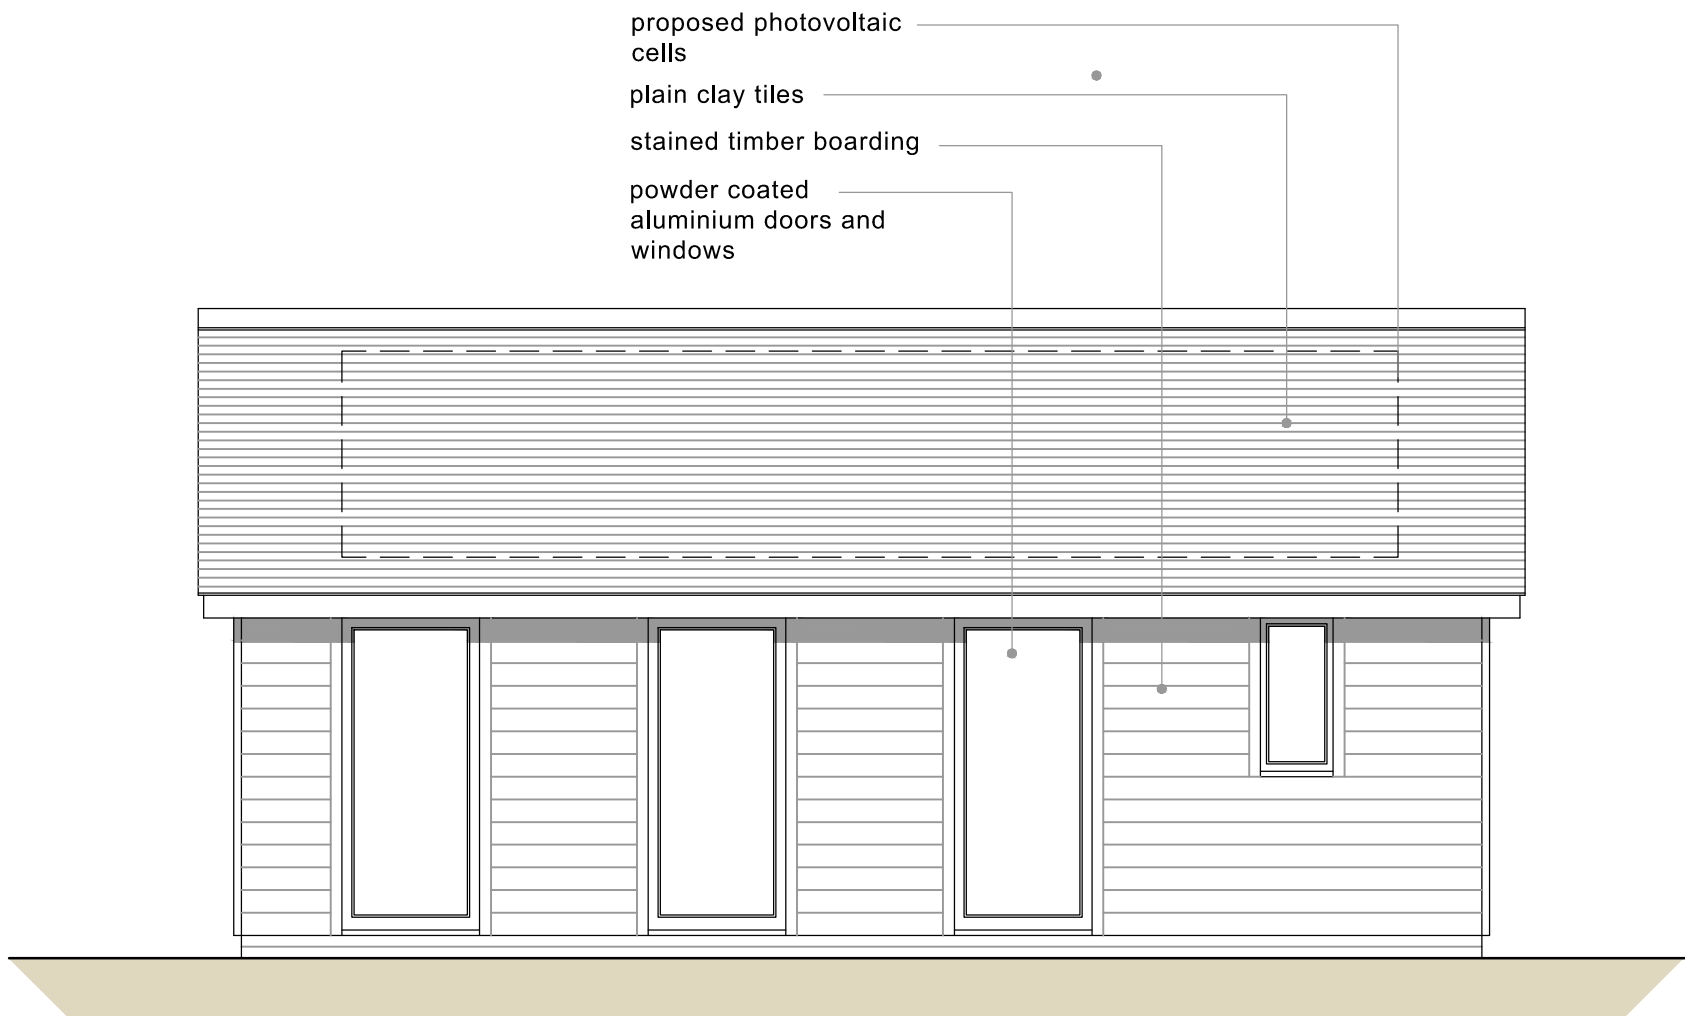

SOUTH EAST ELEVATION

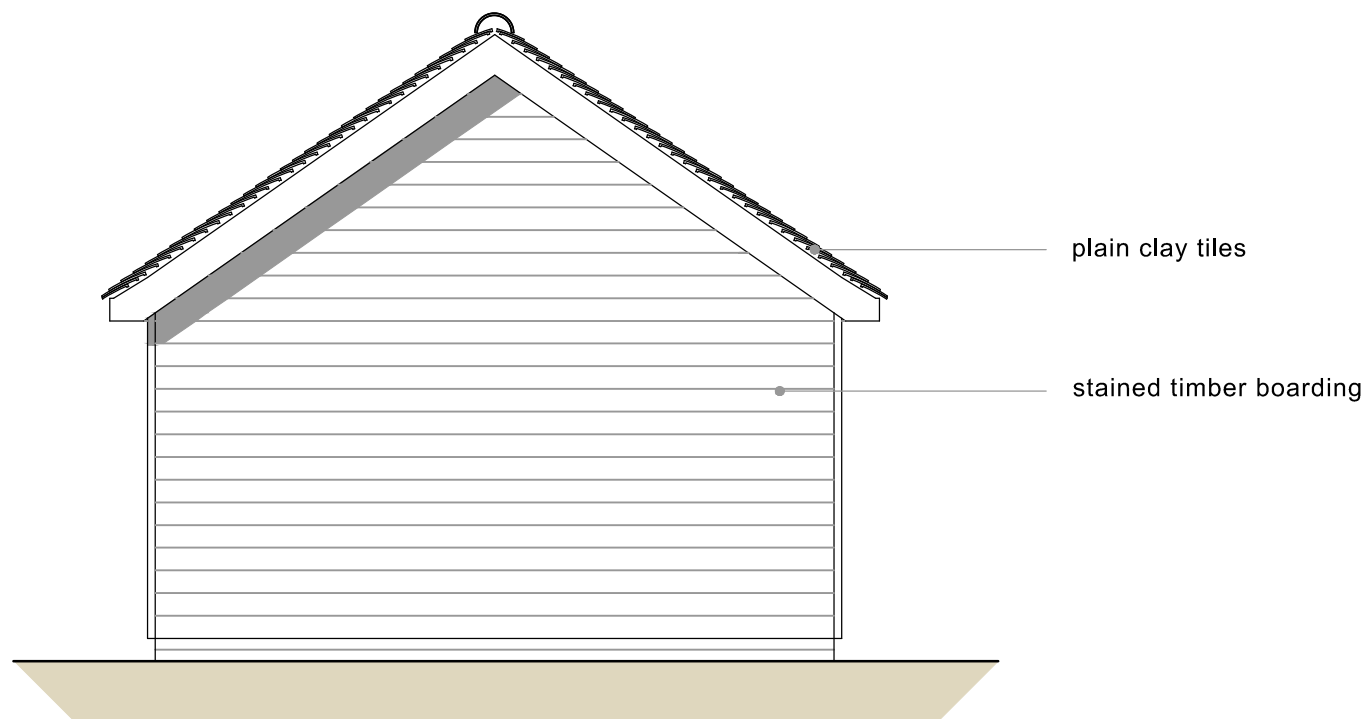


NORTH EAST ELEVATION

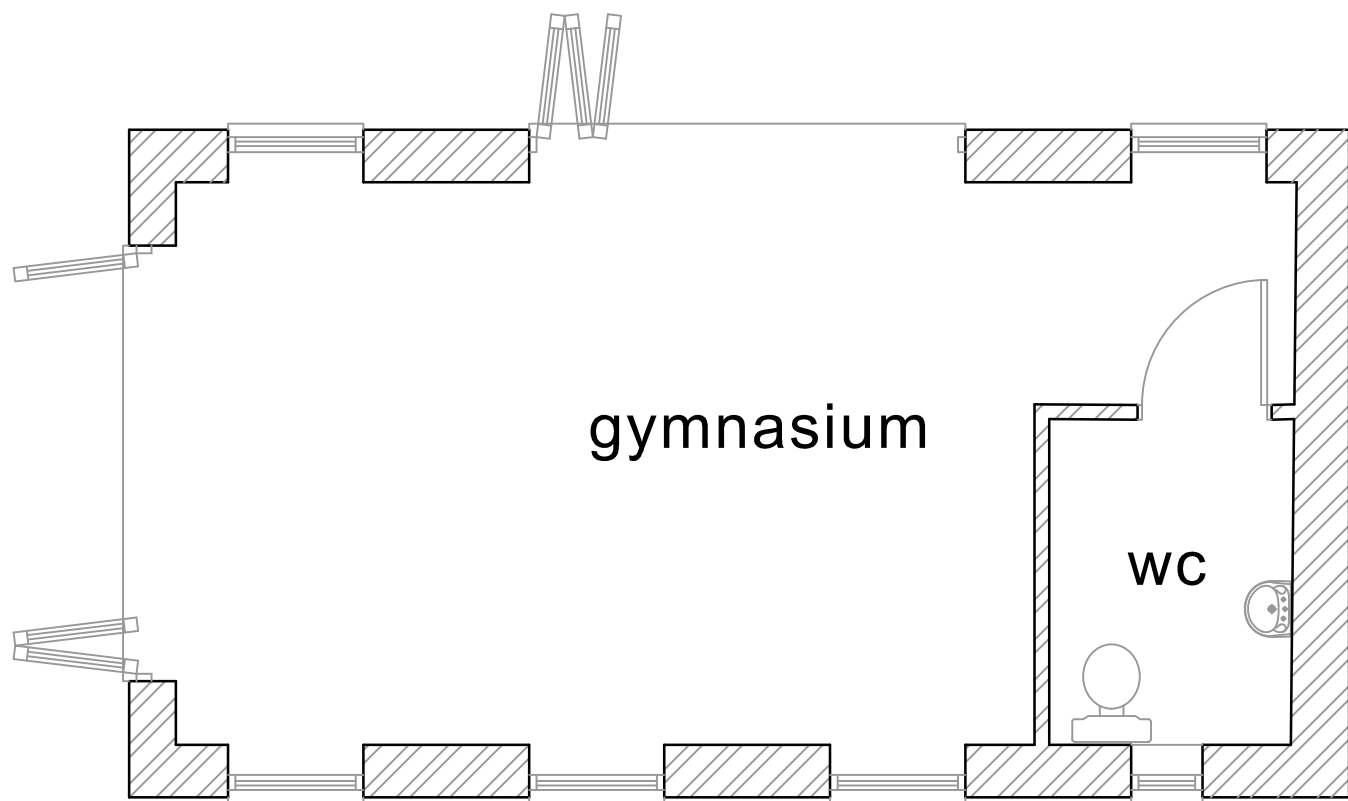

FLOOR PLAN



NORTH WEST ELEVATION

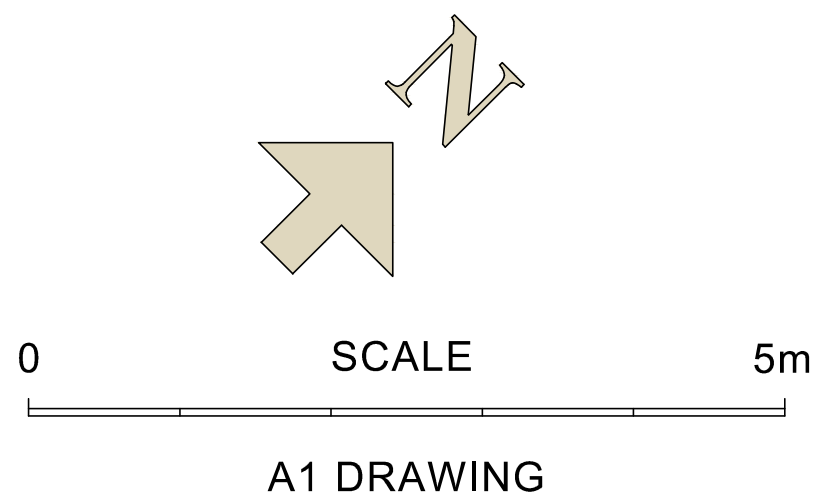

AVES

ARCHITECTURAL

architecture
and planning

CLIENT **Mr S Williams**

JOB **Outbuilding @Solar Panels at Elmlands, Little Hill Road, Hurst**

DRG **PROPOSED FLOOR PLAN & ELEVATIONS**

SCALE **1:50** DRAWN DATE **Mar 2026**

29 East Street
Milborne Port
Somerset
DT9 5DR
07944 396713
aves162@btinternet.com

26 / 05 / 01 | **A**