
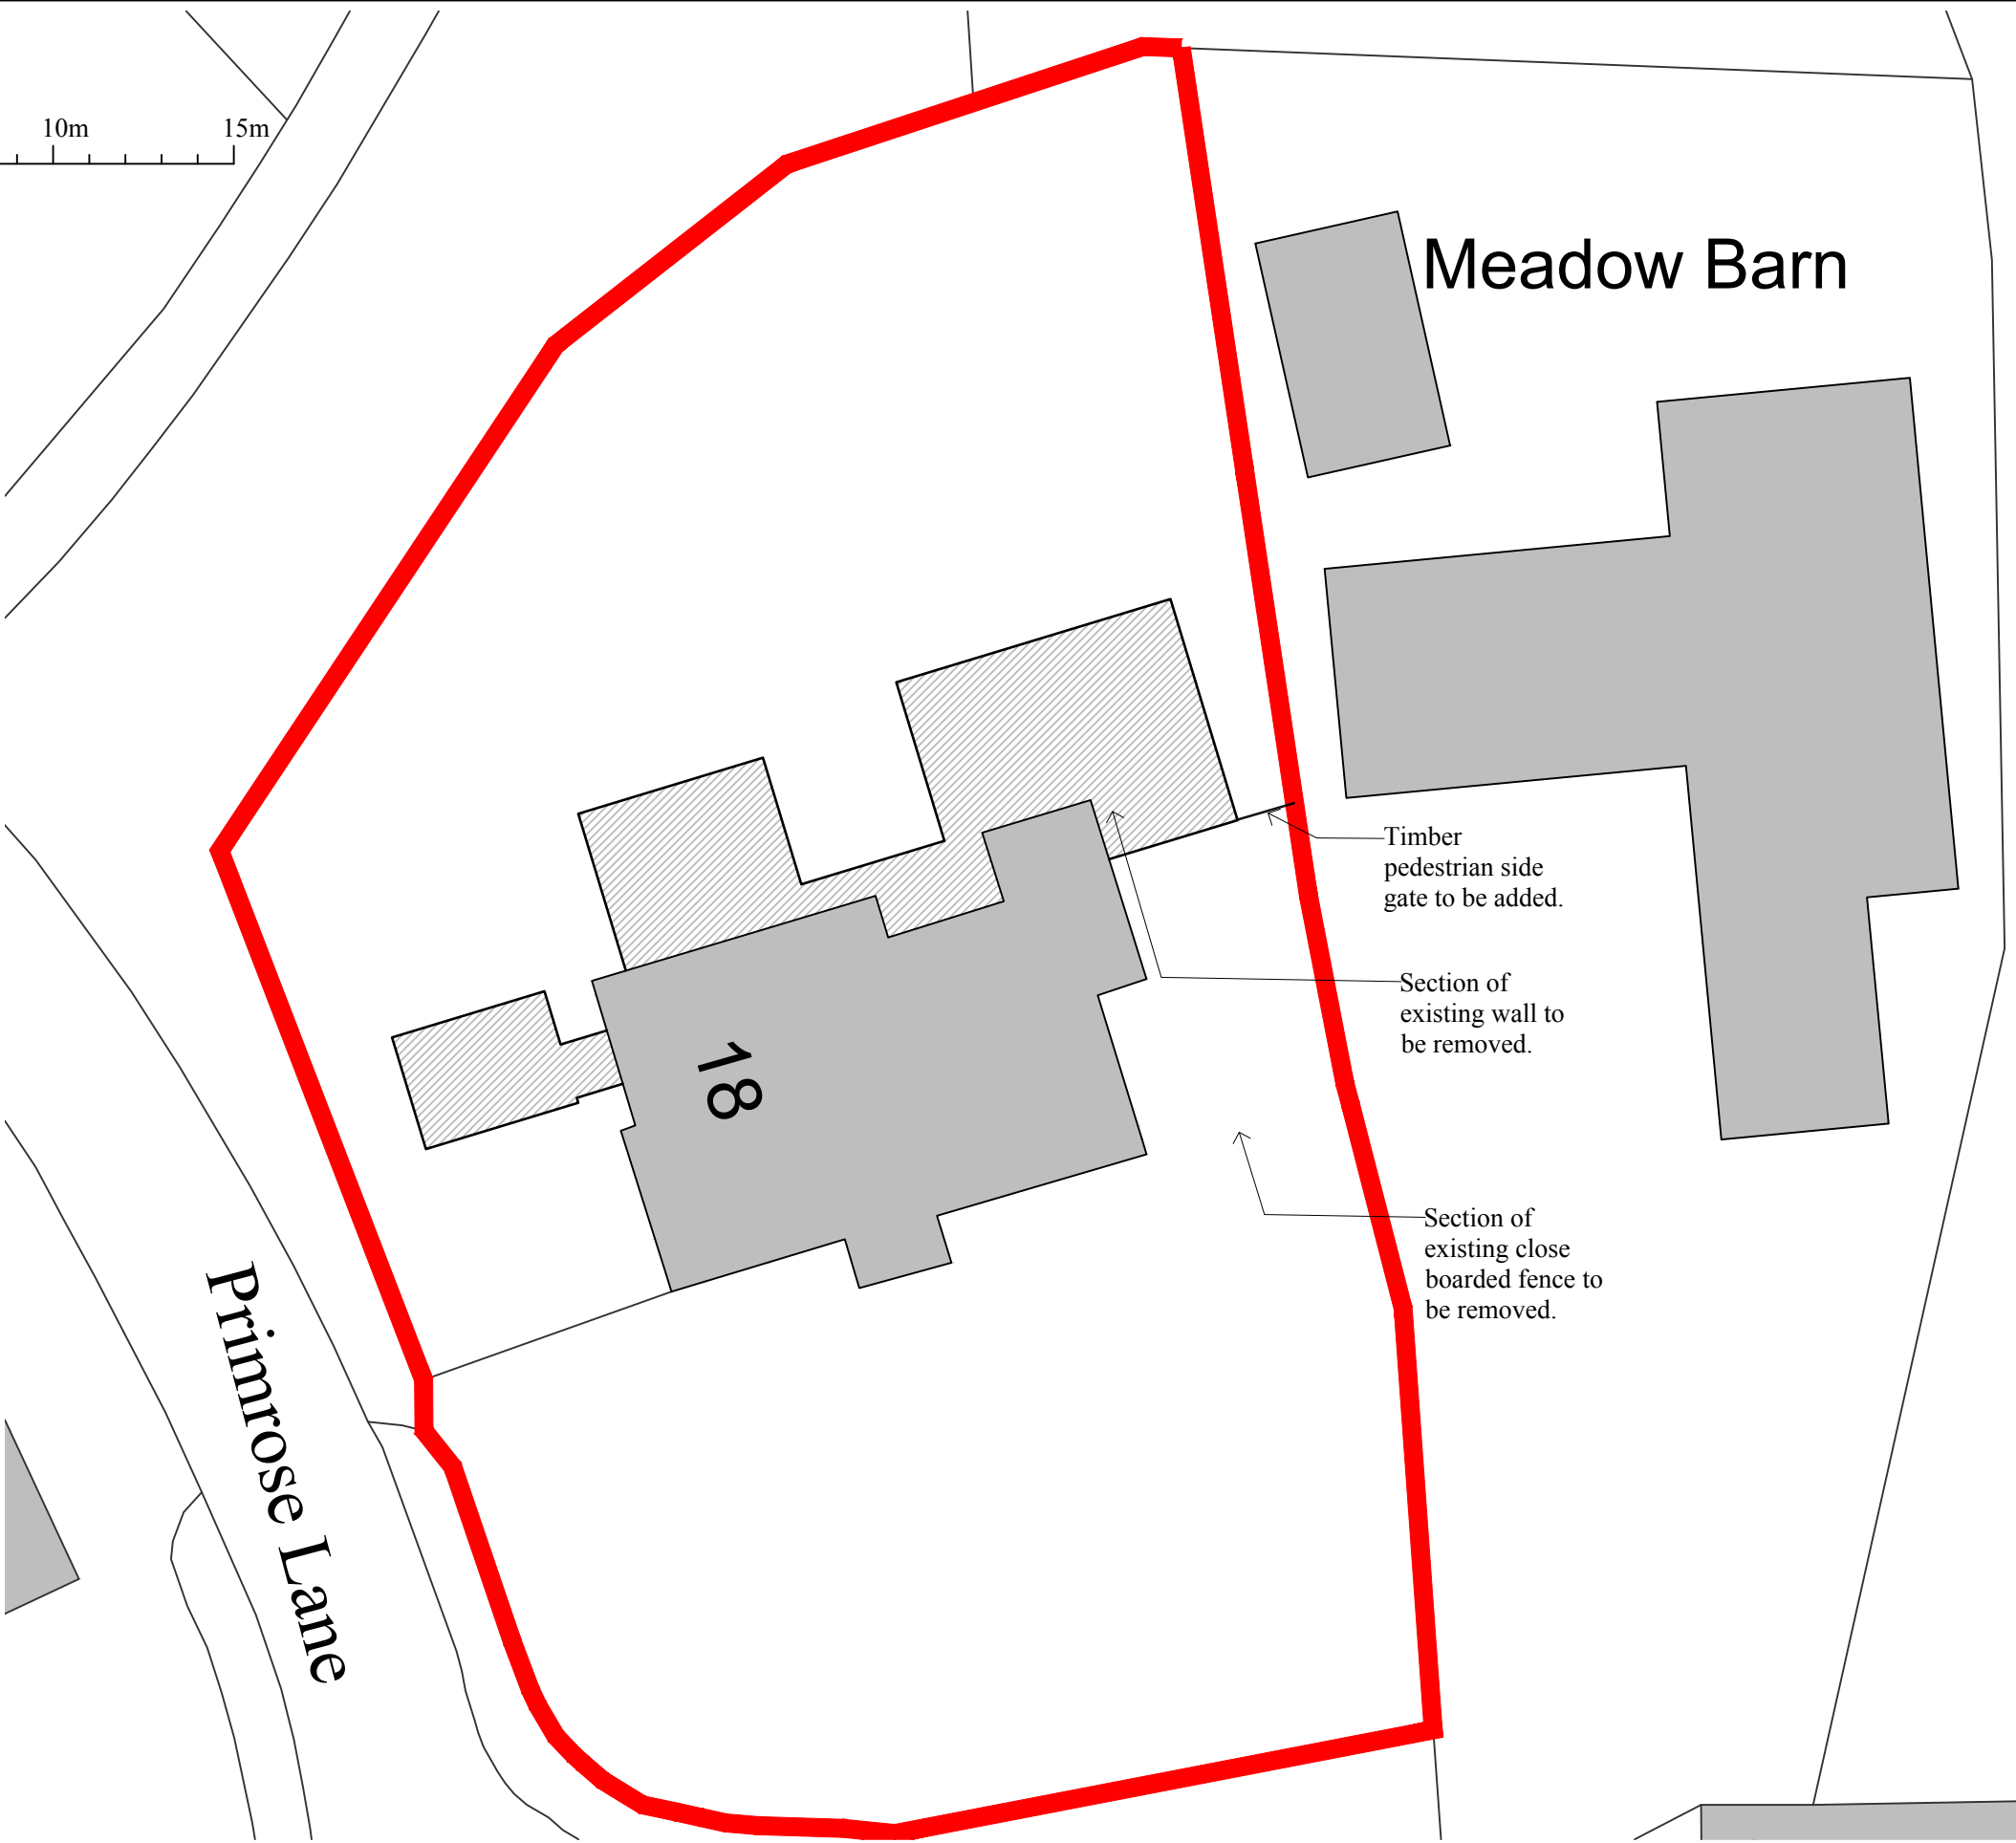


BLOCK PLAN

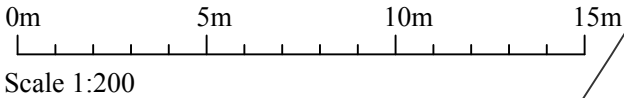

NOTES:

|      |                              |    |          |
|------|------------------------------|----|----------|
|      |                              |    |          |
|      |                              |    |          |
|      |                              |    |          |
|      |                              |    |          |
| 1    | Names added to location plan | LW | 15.04.25 |
| REV. | DESCRIPTION                  | BY | DATE     |

This is a CAD Drawing  
No responsibility is taken for any dimensions obtained by measuring or scaling from this drawing and no reliance may be placed on such dimensions. If no dimensions are given, it is the responsibility of the recipient to ascertain the dimension. The sizing of all structural and service elements must always be checked against the relevant consultants drawings.

COPYRIGHT RESERVED  
Copying or reproduction of this drawing or electronic data without the written consent of Liberty Watts is not permitted.

**Liberty Rose Architects**

Chartered Architects | Conservation | Historic Buildings

BELLA VISTA,  
CITY ROAD,  
RADNAGE,  
HIGH WYCOMBE,  
BUCKS,  
HP14 4DW

T:07837005192  
E:libby.watts@gmail.com  
W:www.libertyrosedesign.co.uk

|           |          |
|-----------|----------|
| DRAWN: LW | CHECKED: |
|-----------|----------|

|          |                             |    |   |
|----------|-----------------------------|----|---|
| CLIENT:  | Rainier and Rosalind        |    |   |
| PROJECT: | 18 Primrose lane, Wokingham |    |   |
|          | RG41 5UR                    |    |   |
| TITLE:   | Block Plan                  |    |   |
|          | Proposed                    |    |   |
| ISSUE:   | Client                      |    |   |
| SCALE:   | 1:200 @ A3                  |    |   |
| DATE:    | December 2025               |    |   |
| DWG NO.: | 1060-26                     | R: | 1 |