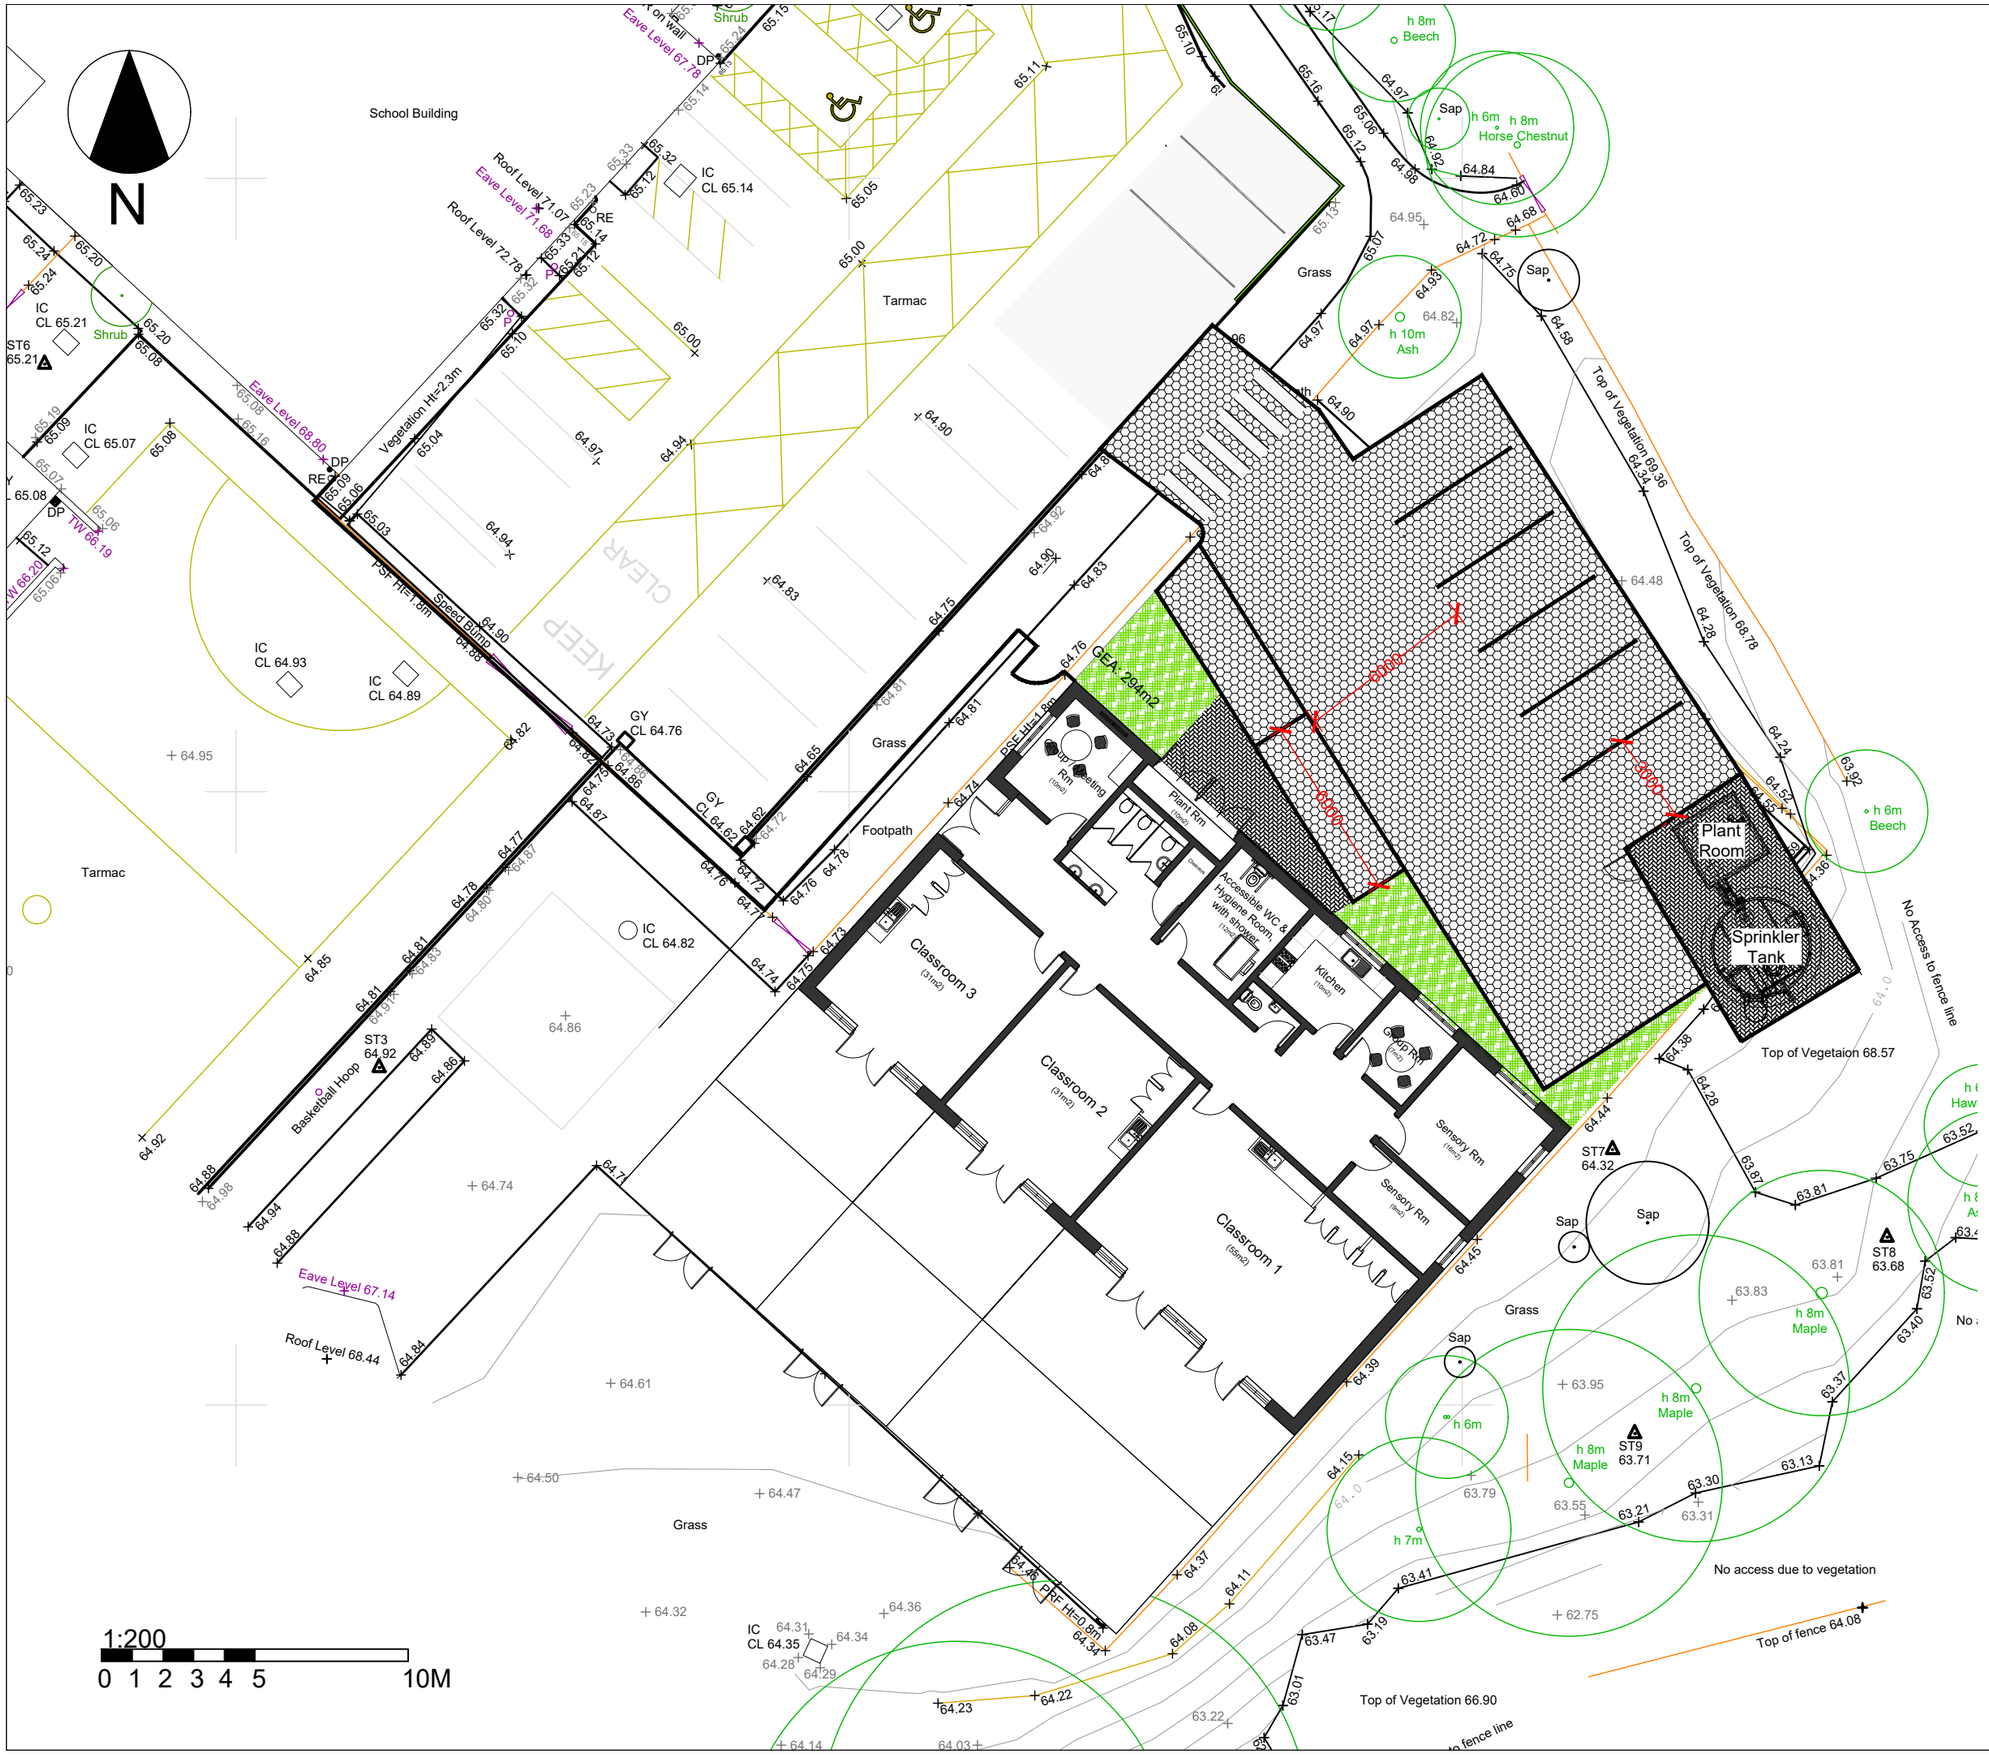

Rev	Date	Description	By	Checked
C	25/02/25	Parking Layout	JW	JW
B	18/10/24	Minor Amendment	JW	JW
A	4/10/24	Ammended following client comments	JAW	JW

Thames Valley Surveying

Green Bank, University of Reading London Road Campus, London Road, Reading, RG1 5AQ
T. 01189 869 531
W. www.thamesvalleysurveying.co.uk

Client:	Wokingham Borough Council
Project:	Radstock SEND Unit
Title:	Site Plan (Proposed)
Drawn by	JAW
Date	17/09/24
Scale:	1:200@A3
Drawing Ref:	240131-20-101 Revision: B