NOTE
Any discrepancies between this drawing, specialist contractor's drawings and client's specification should be notified imediently. All specialist contractors must visit site and be responsible for their own dimensions

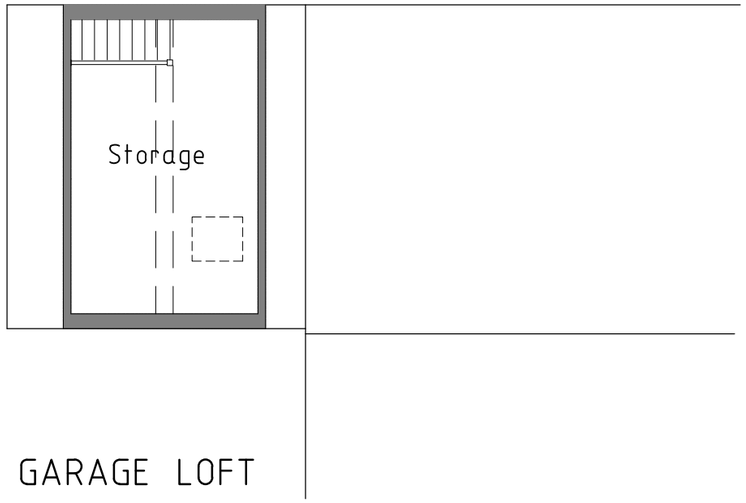

GARAGE LOFT

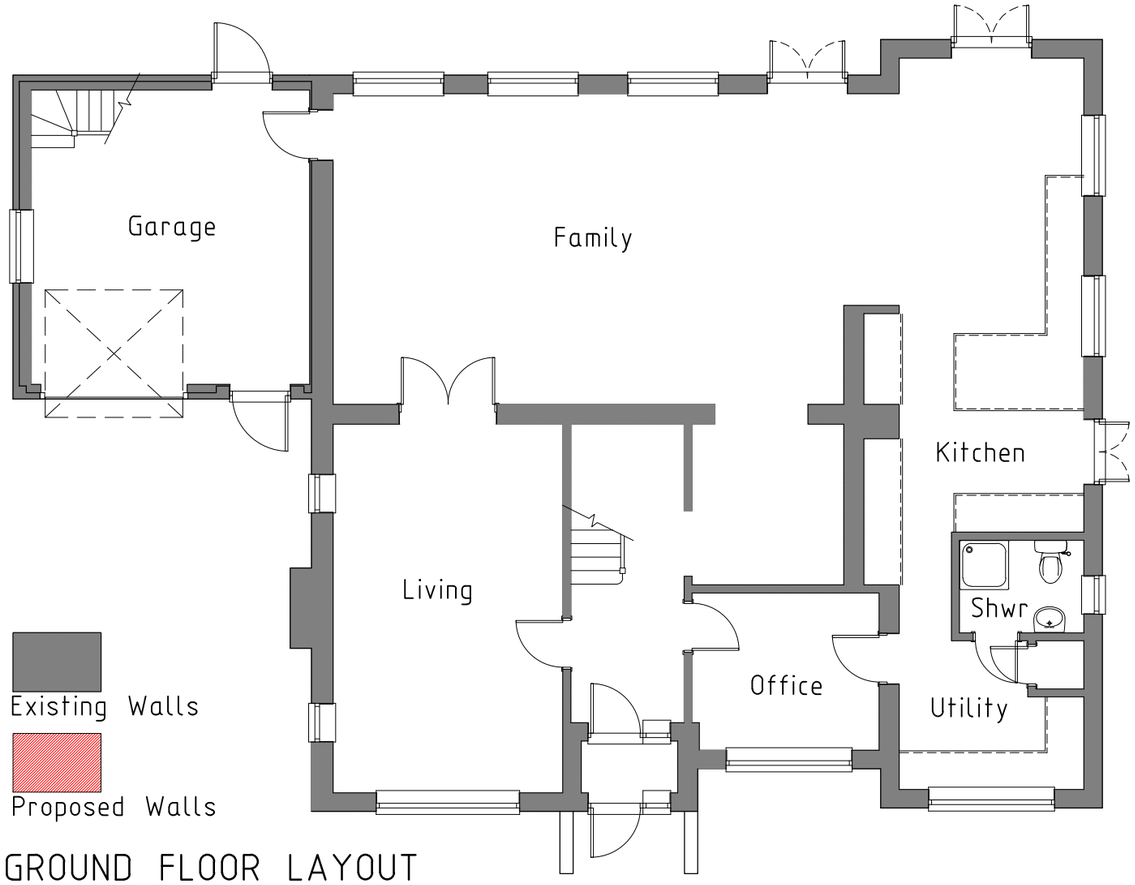

GROUND FLOOR LAYOUT

FRONT ELEVATION

The rear and side elevations are not changes by this proposal.

0 1 2 3 4 5 6 7
Scale m

REV.	DATE	COMMENTS

PROJECT
3 Glebe Lane,
Sonning,
RG4 6XH

PROJECT TITLE
Proposed garage conversion and retro-spective planning for converting existing garage roof into storage area.

DRAWING TITLE
EXISTING PLANS & ELEVATIONS

Planning & Technical Services
28 Shepherds Hill, Earley, Reading, Berkshire, RG6 1BB
tel: 07714 100537
e-mail: steve@sk-tec.co.uk

CLIENT
Mr R

SCALE 1:100 (A2)
DATE Jul '26

DRG. No. 26/980-01
REV. A